



IF IN ANY DOUBT PLEASE ASK THE ARCHITECT FOR CLARIFICATION.
DO NOT SCALE FROM DRAWING. ALL DIMENSIONS TO BE CHECKED ON SITE
THE COPYRIGHT FOR THESE DRAWINGS REMAINS THE PROPERTY OF THE ARCHITECT,
THEY MUST NOT BE REPRODUCED IN ANY WAY WITHOUT THE ARCHITECT'S PRIOR
WRITTEN CONSENT.

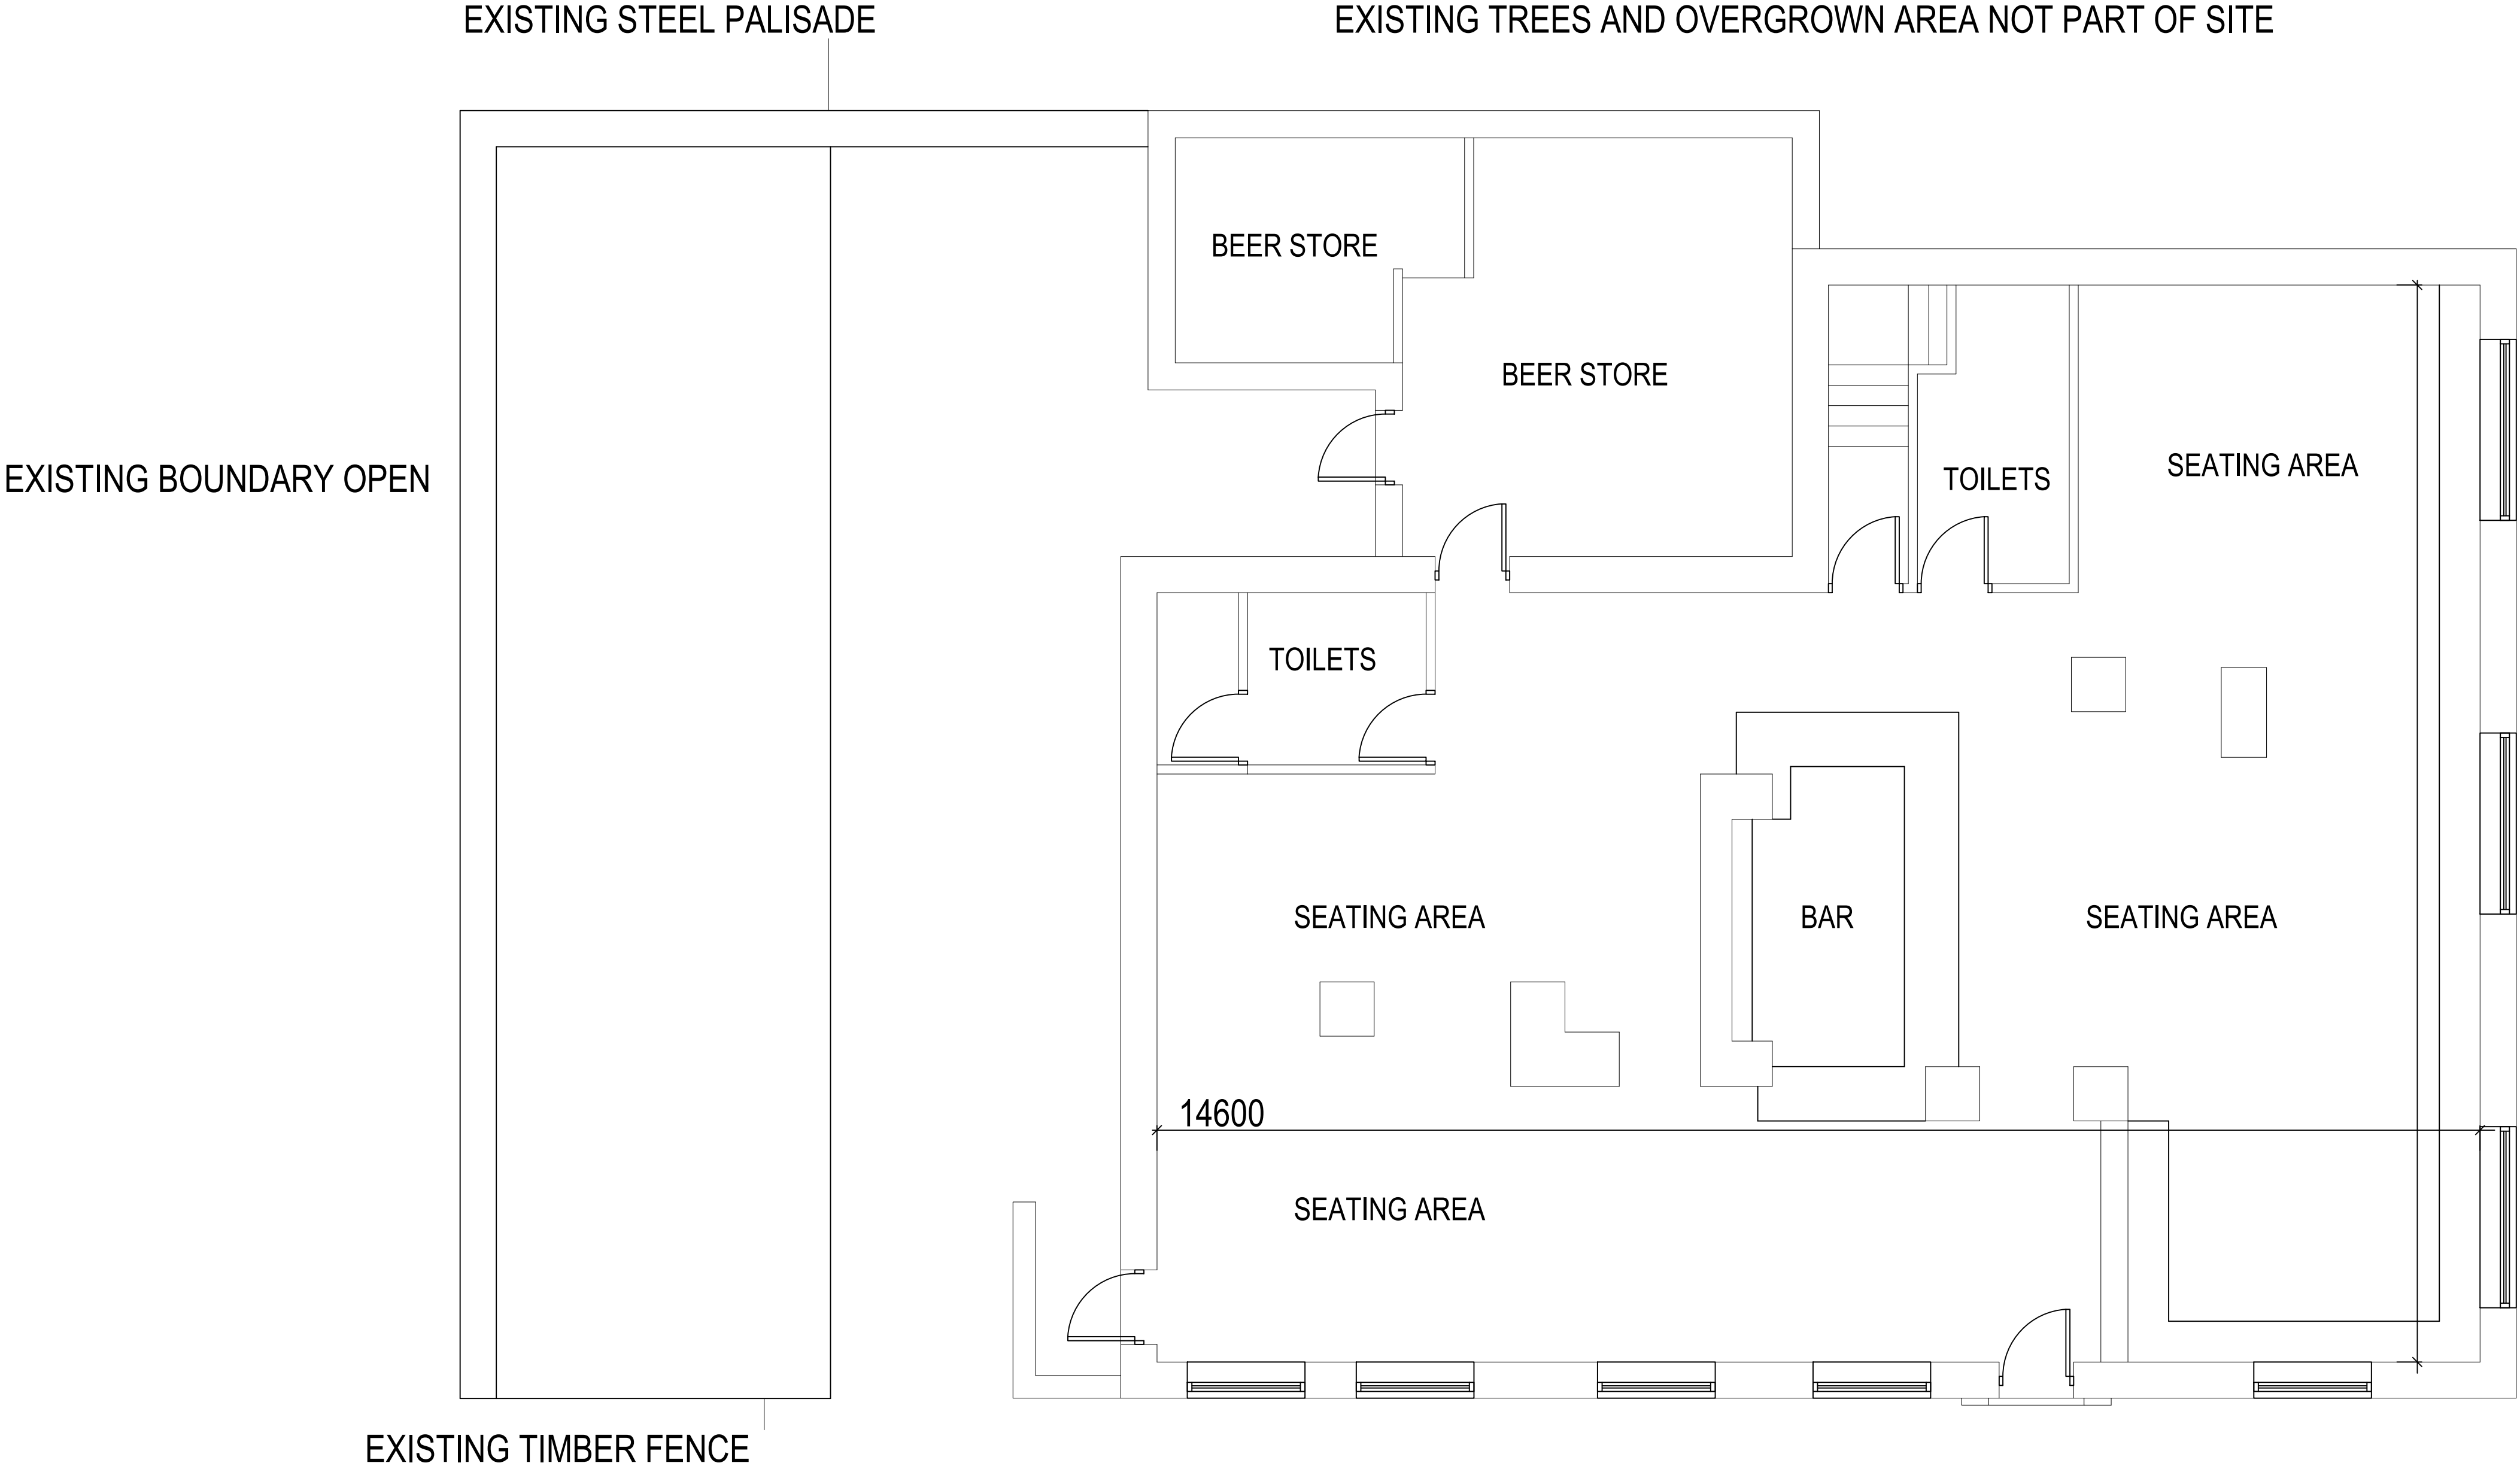

PRE EXISTING G F PLAN

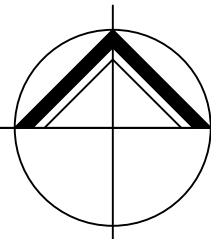

**NORTHERN
DESIGN**
(OLDHAM)
CHARTED ARCHITECTS

NORTHERN DESIGN
17 STATION LANE
GROTTON
OLDHAM
OL4 5GY
TELEPHONE : 07753 859616

CLIENT
MR A BILAL

PROJECT
PROPOSED CONVENIENCE STORE
110 BOARSHAW ROAD
MIDDLETON

DRAWING TITLE
PRE EXISTING GROUND FLOOR PLAN

Rev.	Notes	Date	Drawn
A	PLANNING	05/26	AD

SCALE1:50 AT A101.26AD

PROJECT No.	DRAWING No.	Rev.
2601	01	A