




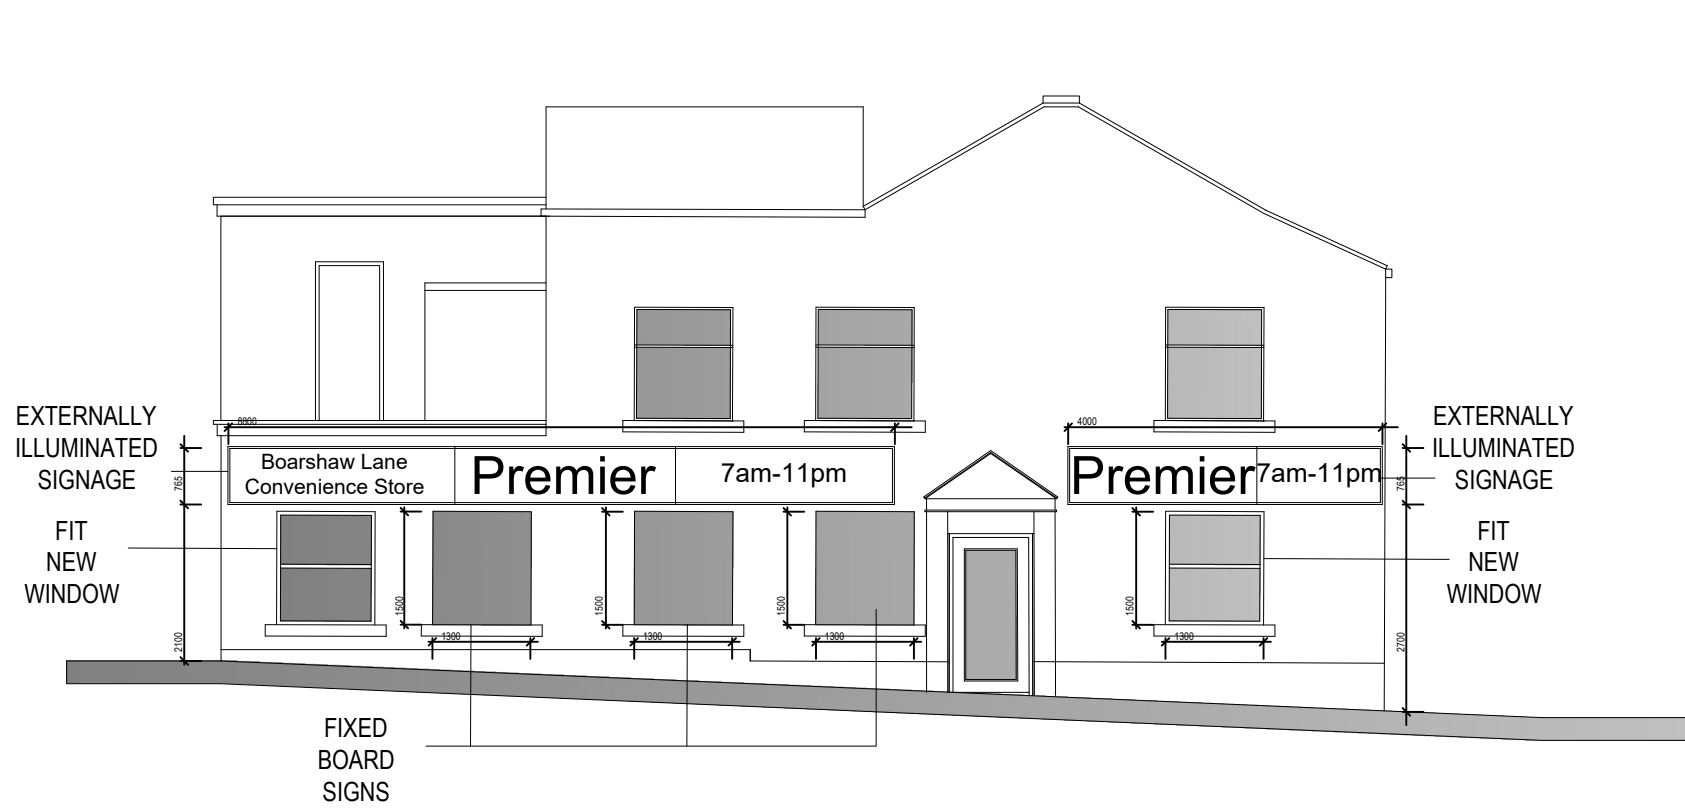


EXISTING SOUTH ELEVATION

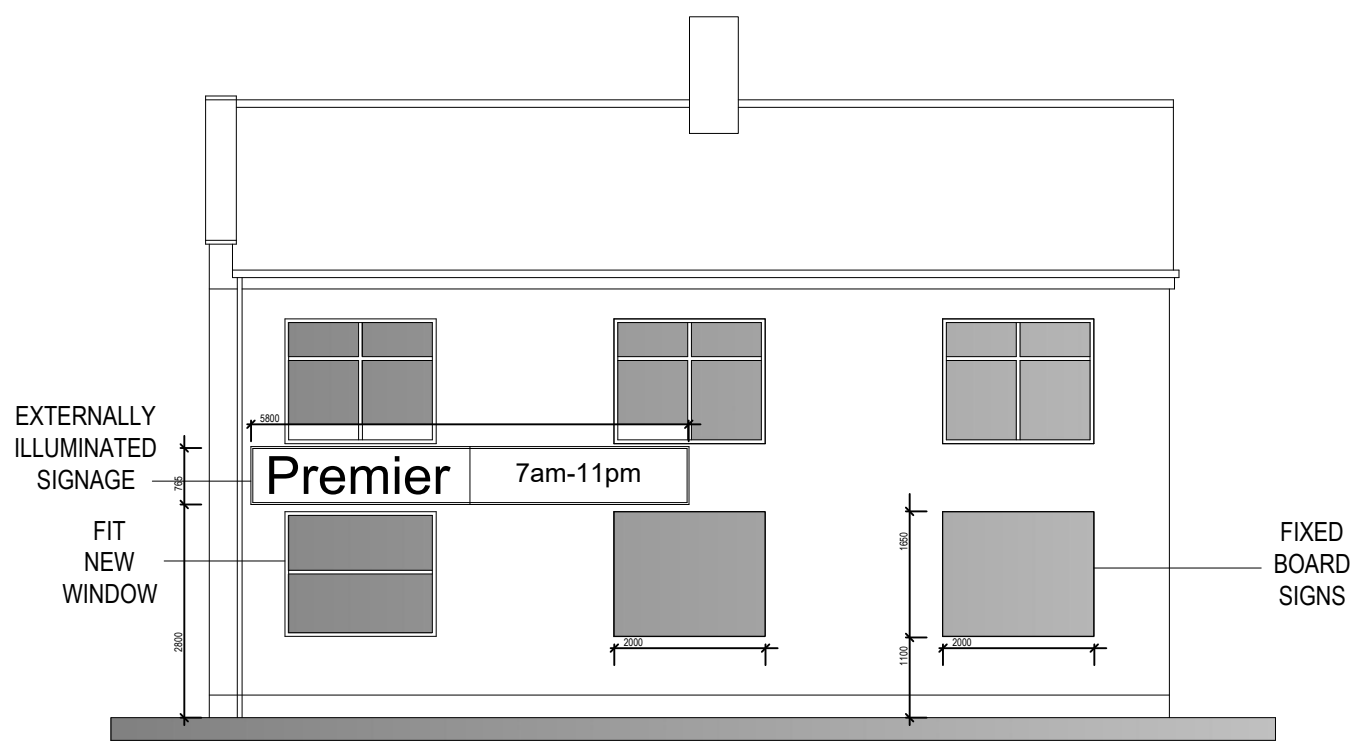


EXISTING EAST ELEVATION

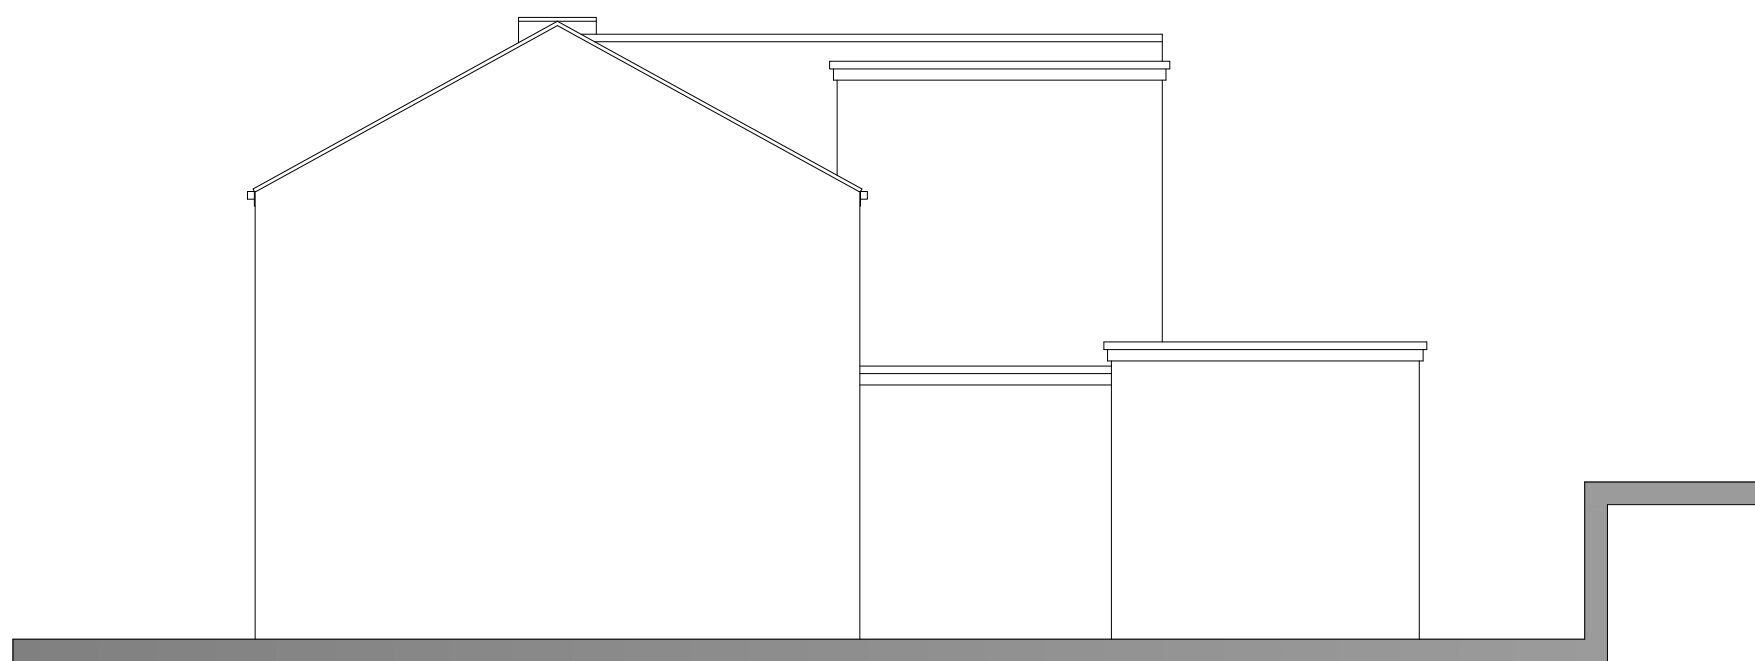


EXISTING NORTH ELEVATION

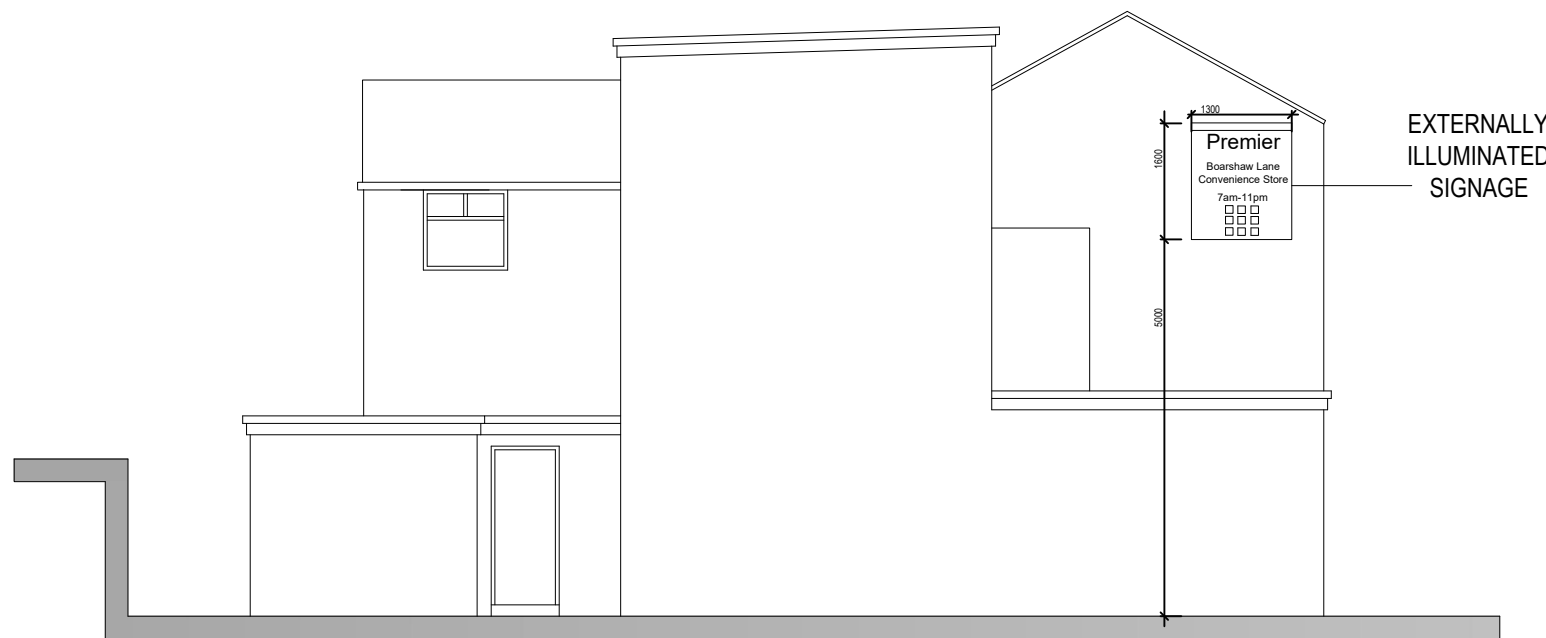

EXISTING WEST ELEVATION

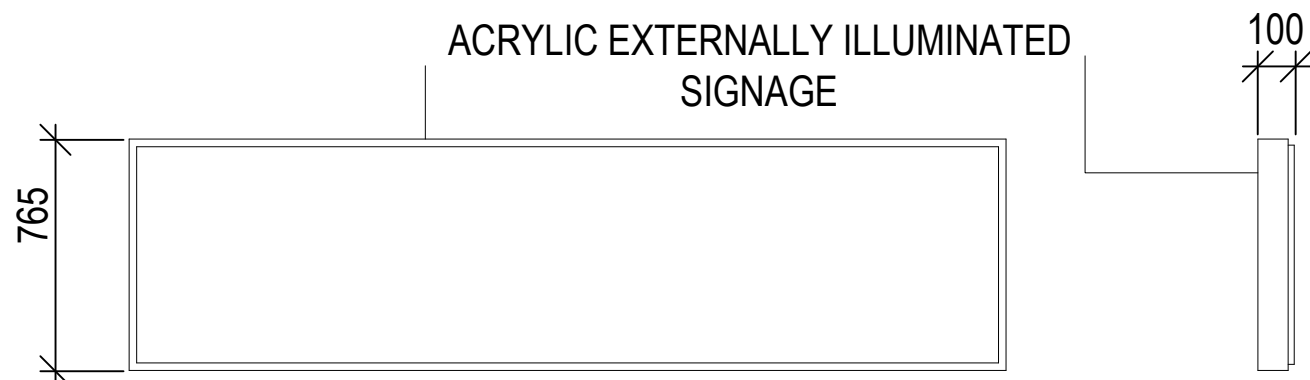

SIGN DETAILS

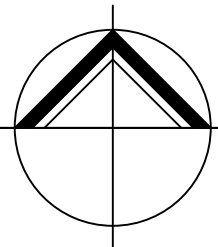

**NORTHERN
DESIGN**
(OLDHAM)
CHARTED ARCHITECTS

NORTHERN DESIGN
17 STATION LANE
GROTTON
OLDHAM
OL4 5GY
TELEPHONE : 07753 859616

CLIENT

MR A BILLAL

PROJECT

PROPOSED CONVENIENCE STORE
110 BOARSHAW ROAD
MIDDLETON

DRAWING TITLE

EXISTING ELEVATIONS
SIGNAGE APPLICATION

Rev.	Notes	Date	Drawn
A	PLANNING	05.26	AD

SCALE

1:100 AT A1

01.26

AD

PROJECT No.	DRAWING No.	Rev.
2601	06	A