



EXISTING TREES AND OVERGROWN AREA NOT PART OF SITE

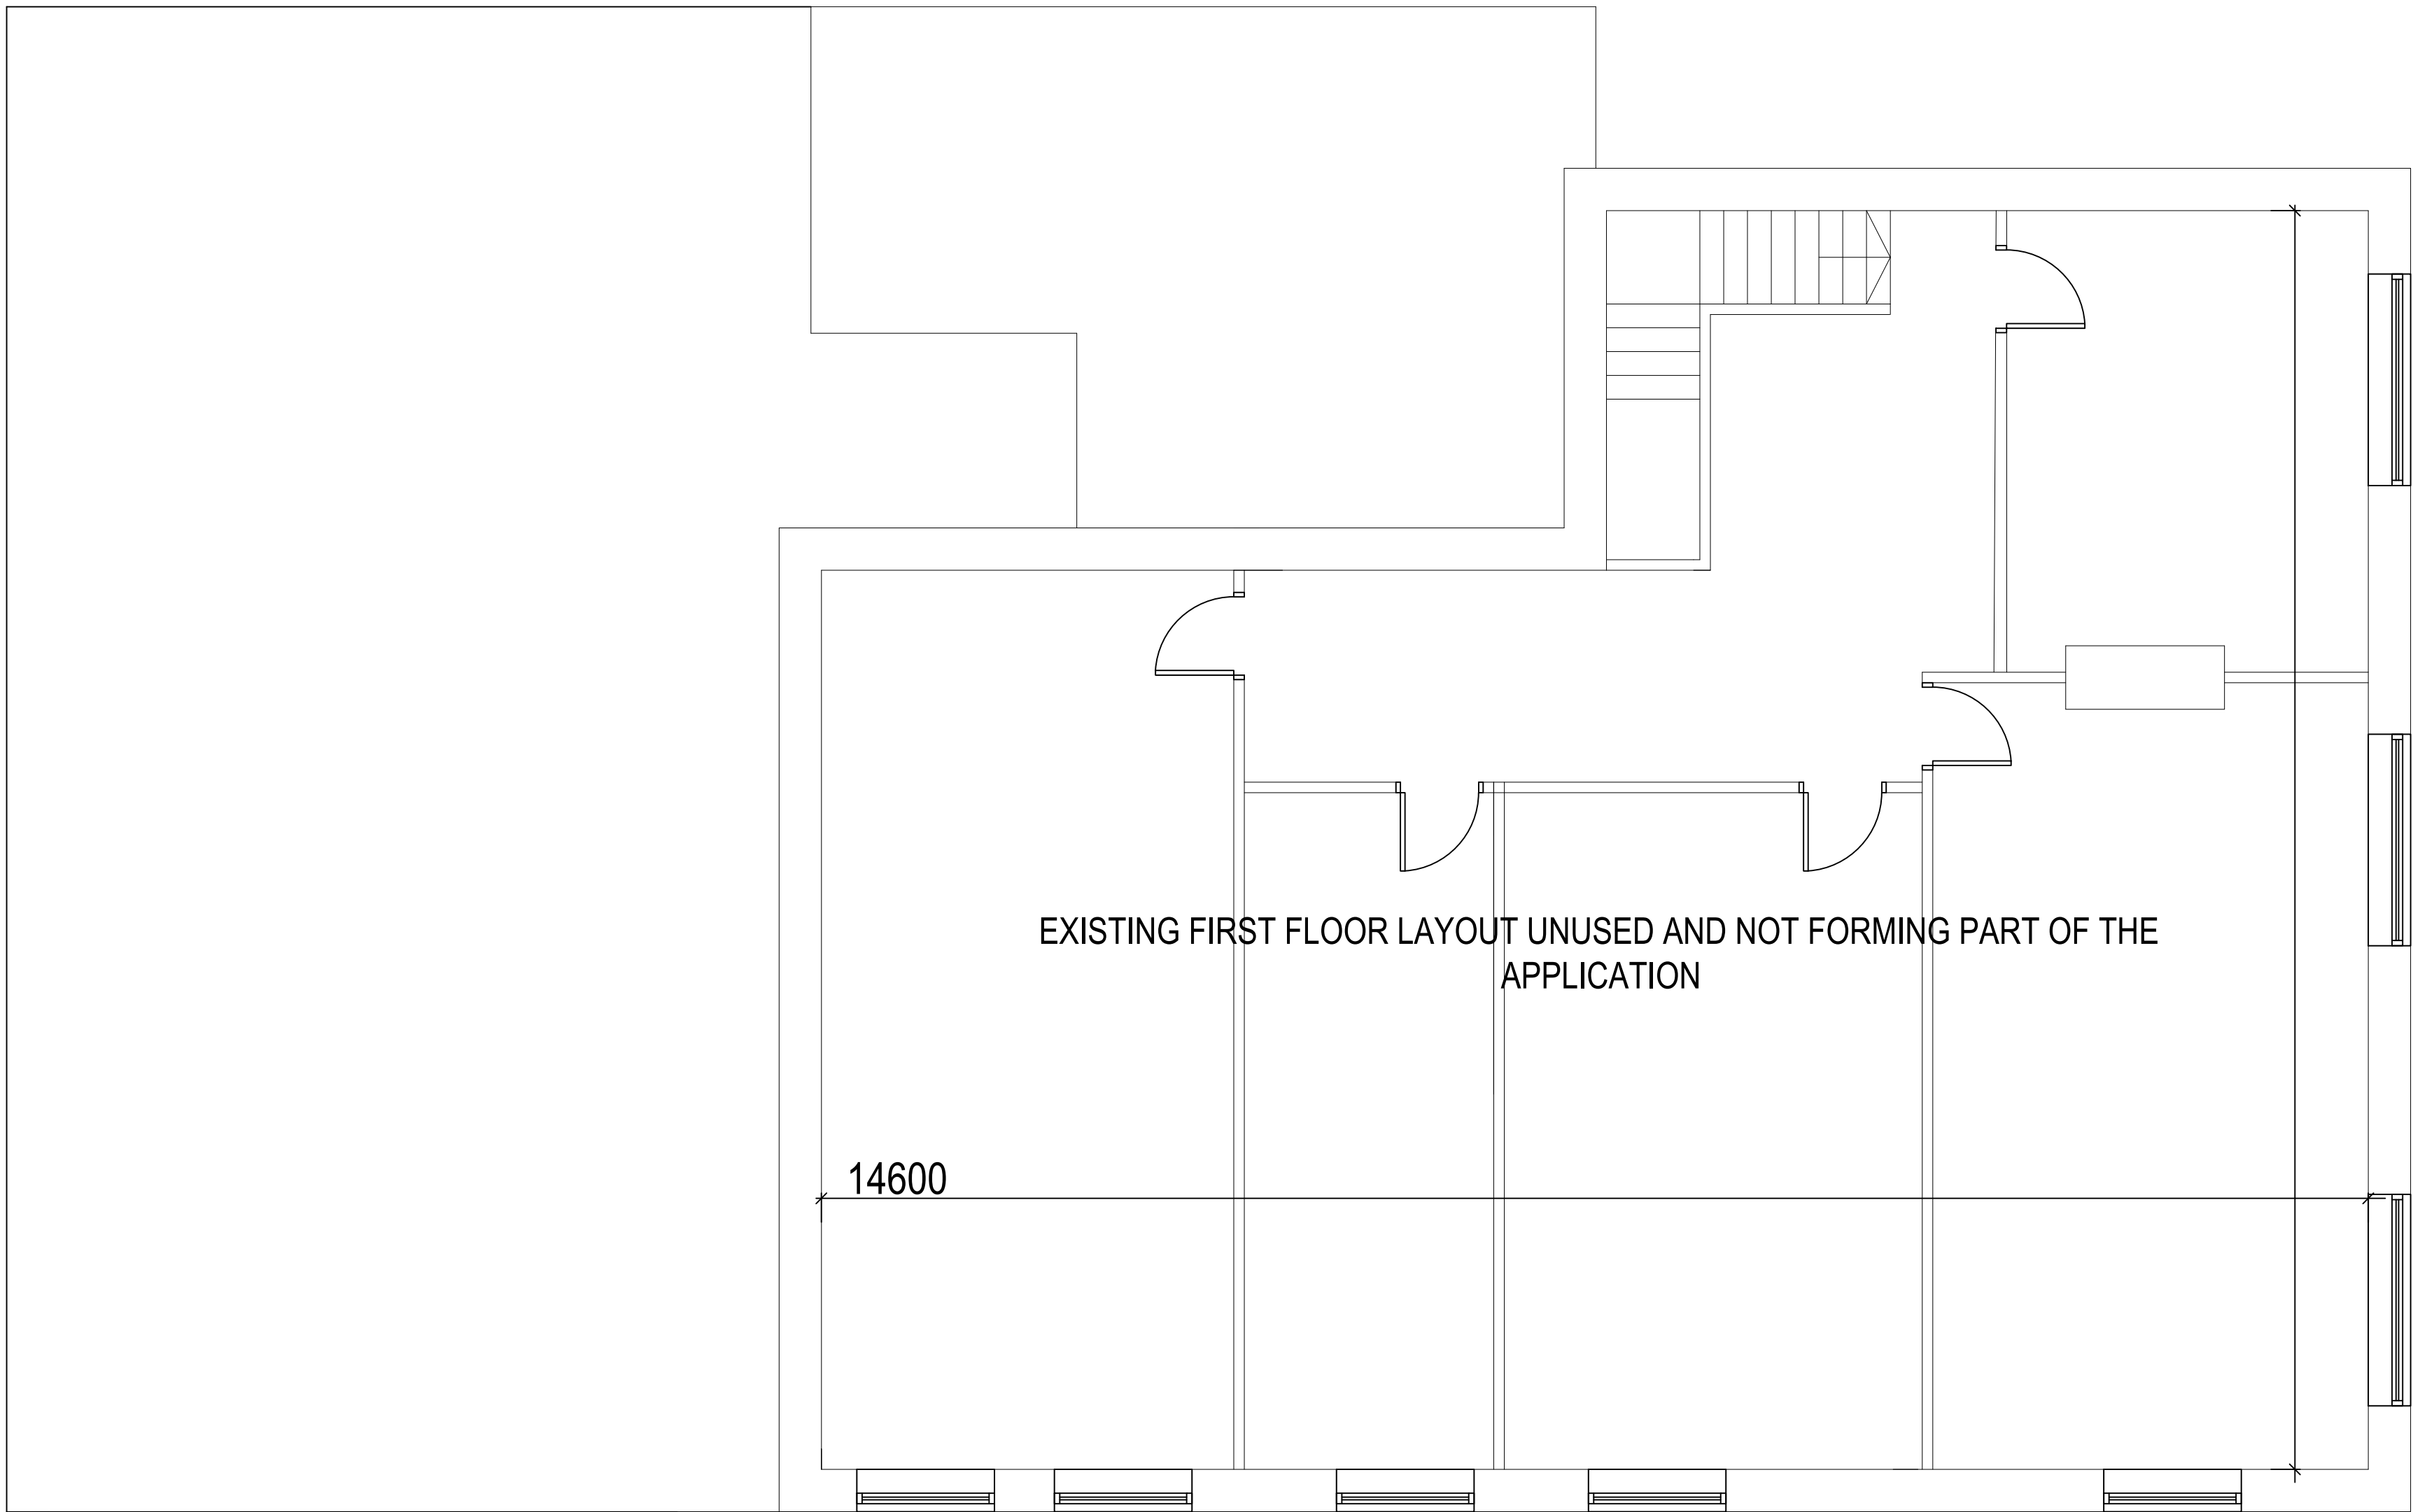

PRE EXISTING F F PLAN

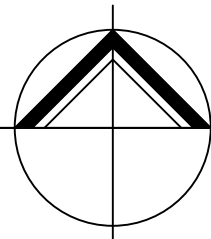

**NORTHERN
DESIGN**
(OLDHAM)
CHARTED ARCHITECTS

NORTHERN DESIGN
17 STATION LANE
GROTTON
OLDHAM
OL4 5GY

TELEPHONE : 07753 859616

CLIENT

MR A BILAL

PROJECT

PROPOSED CONVENIENCE STORE
110 BOARSHAW ROAD
MIDDLETON

DRAWING TITLE

PRE EXISTING FIRST FLOOR PLAN

Rev.	Notes	Date	Drawn
A	PLANNING	05.26	AD

SCALE
1:50 AT A1
01.26
AD

PROJECT No.	DRAWING No.	Rev.
2601	10	A