



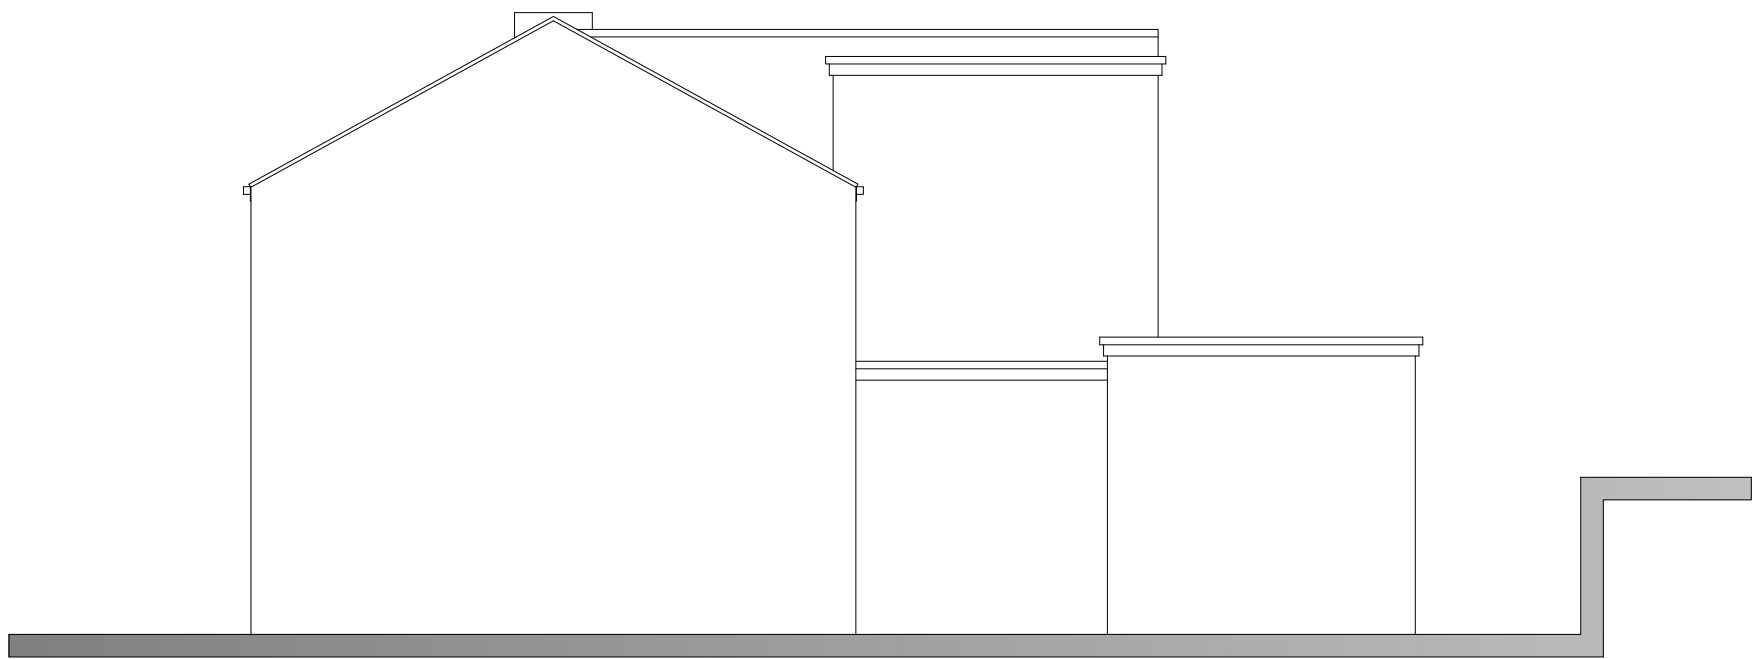


PRE EXISTING SOUTH ELEVATION

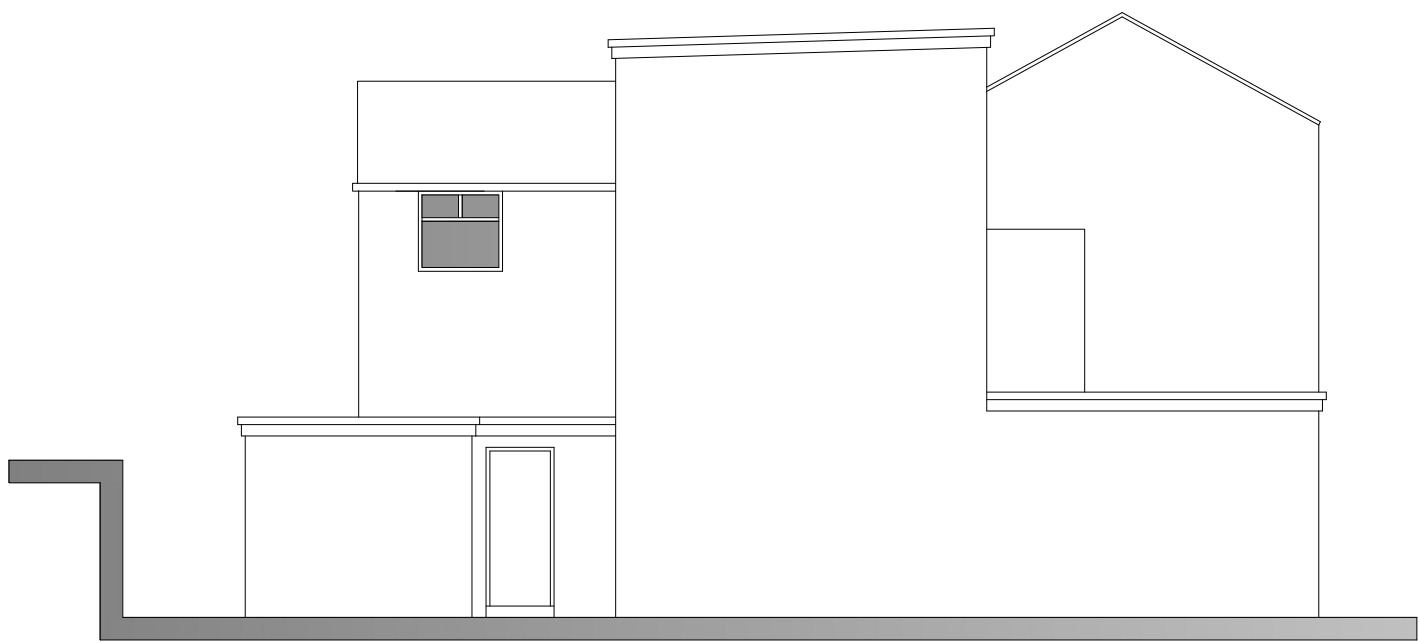


PRE EXISTING EAST ELEVATION



PRE EXISTING NORTH ELEVATION

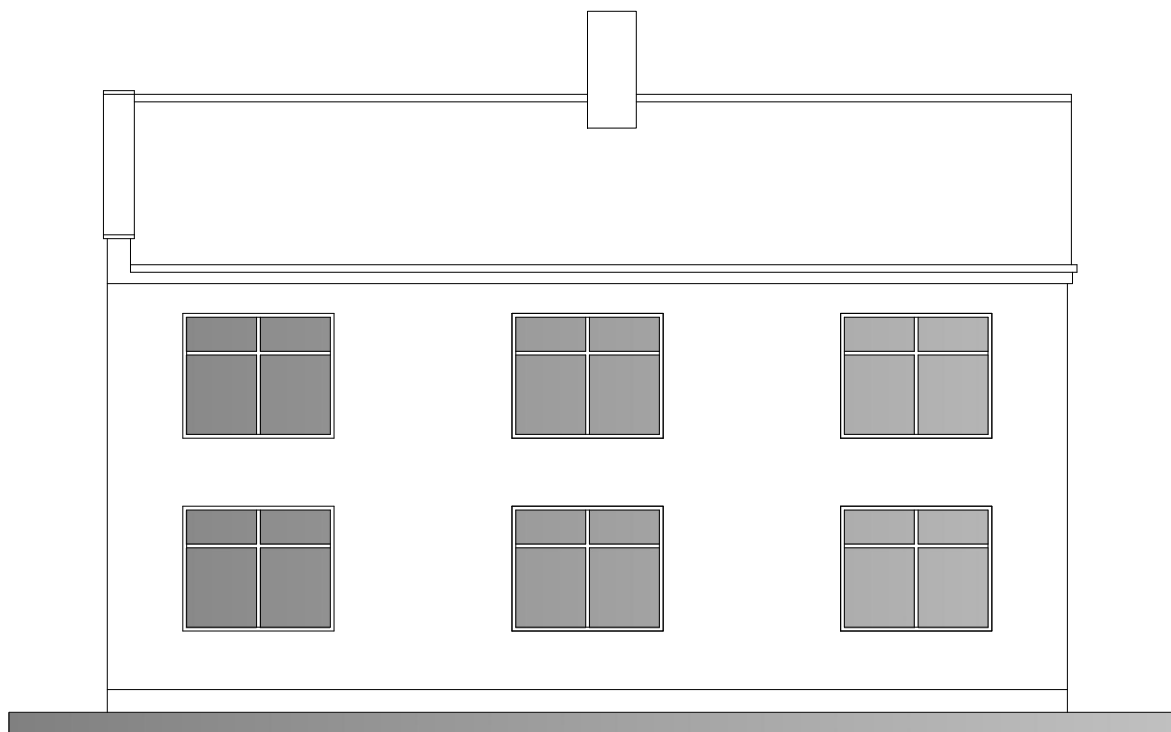

PRE EXISTING WEST ELEVATION

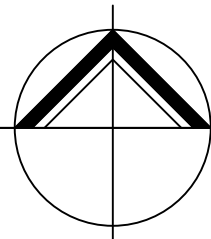

**NORTHERN
DESIGN**
(OLDHAM)
CHARTED ARCHITECTS
NORTHERN DESIGN
17 STATION LANE
GROTTON
OLDHAM
OL4 5GY
TELEPHONE : 07753 859616

CLIENT
MR A BILLAL

PROJECT
PROPOSED CONVENIENCE STORE
110 BOARSHAW ROAD
MIDDLETON

DRAWING TITLE
PRE EXISTING ELEVATIONS

Rev.	Notes	Date	Drawn
A	PLANNING	05.26	AD

SCALE1:100 AT A101.26AD

PROJECT No.	DRAWING No.	Rev.
2601	02	A