




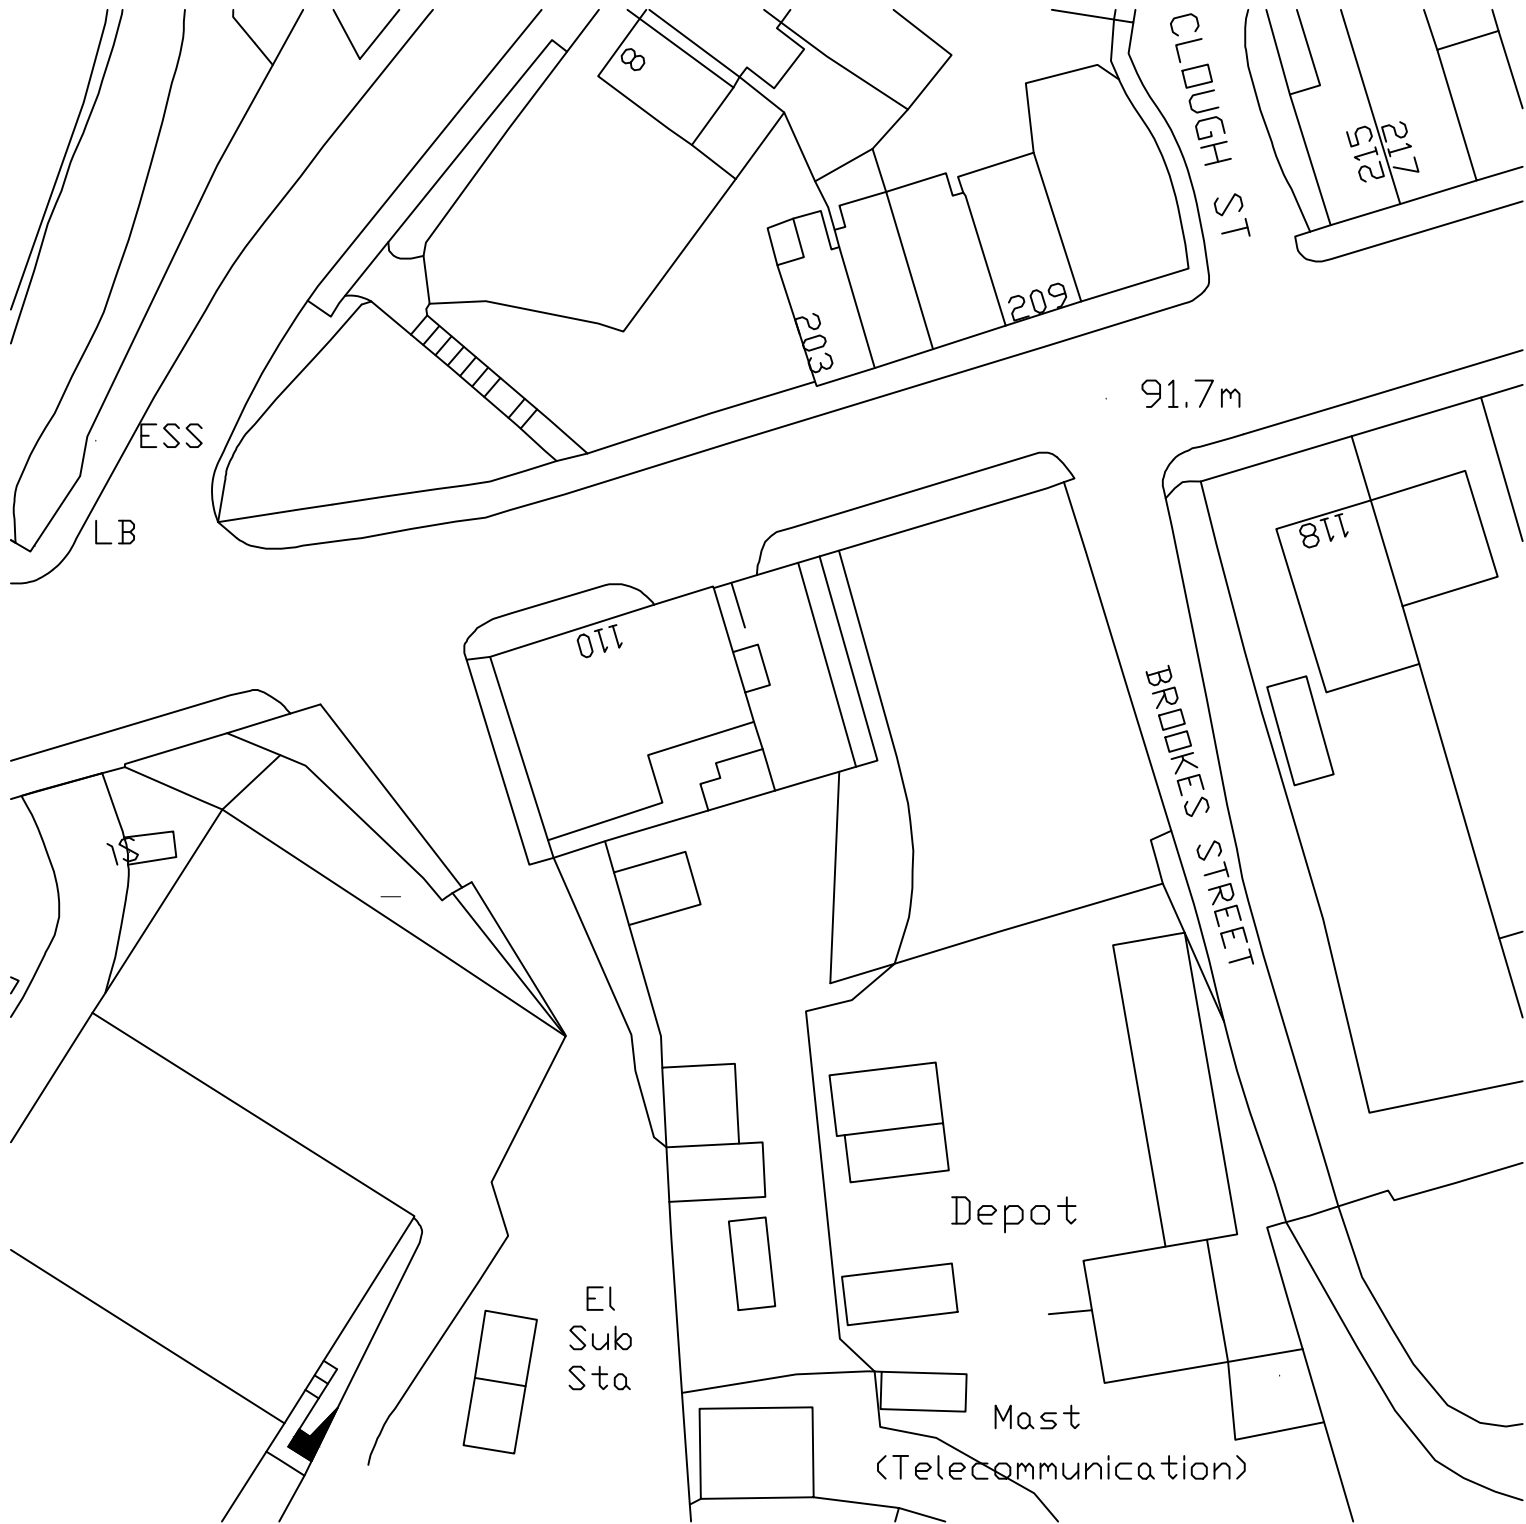

PRE EXISTING SITE
PLAN

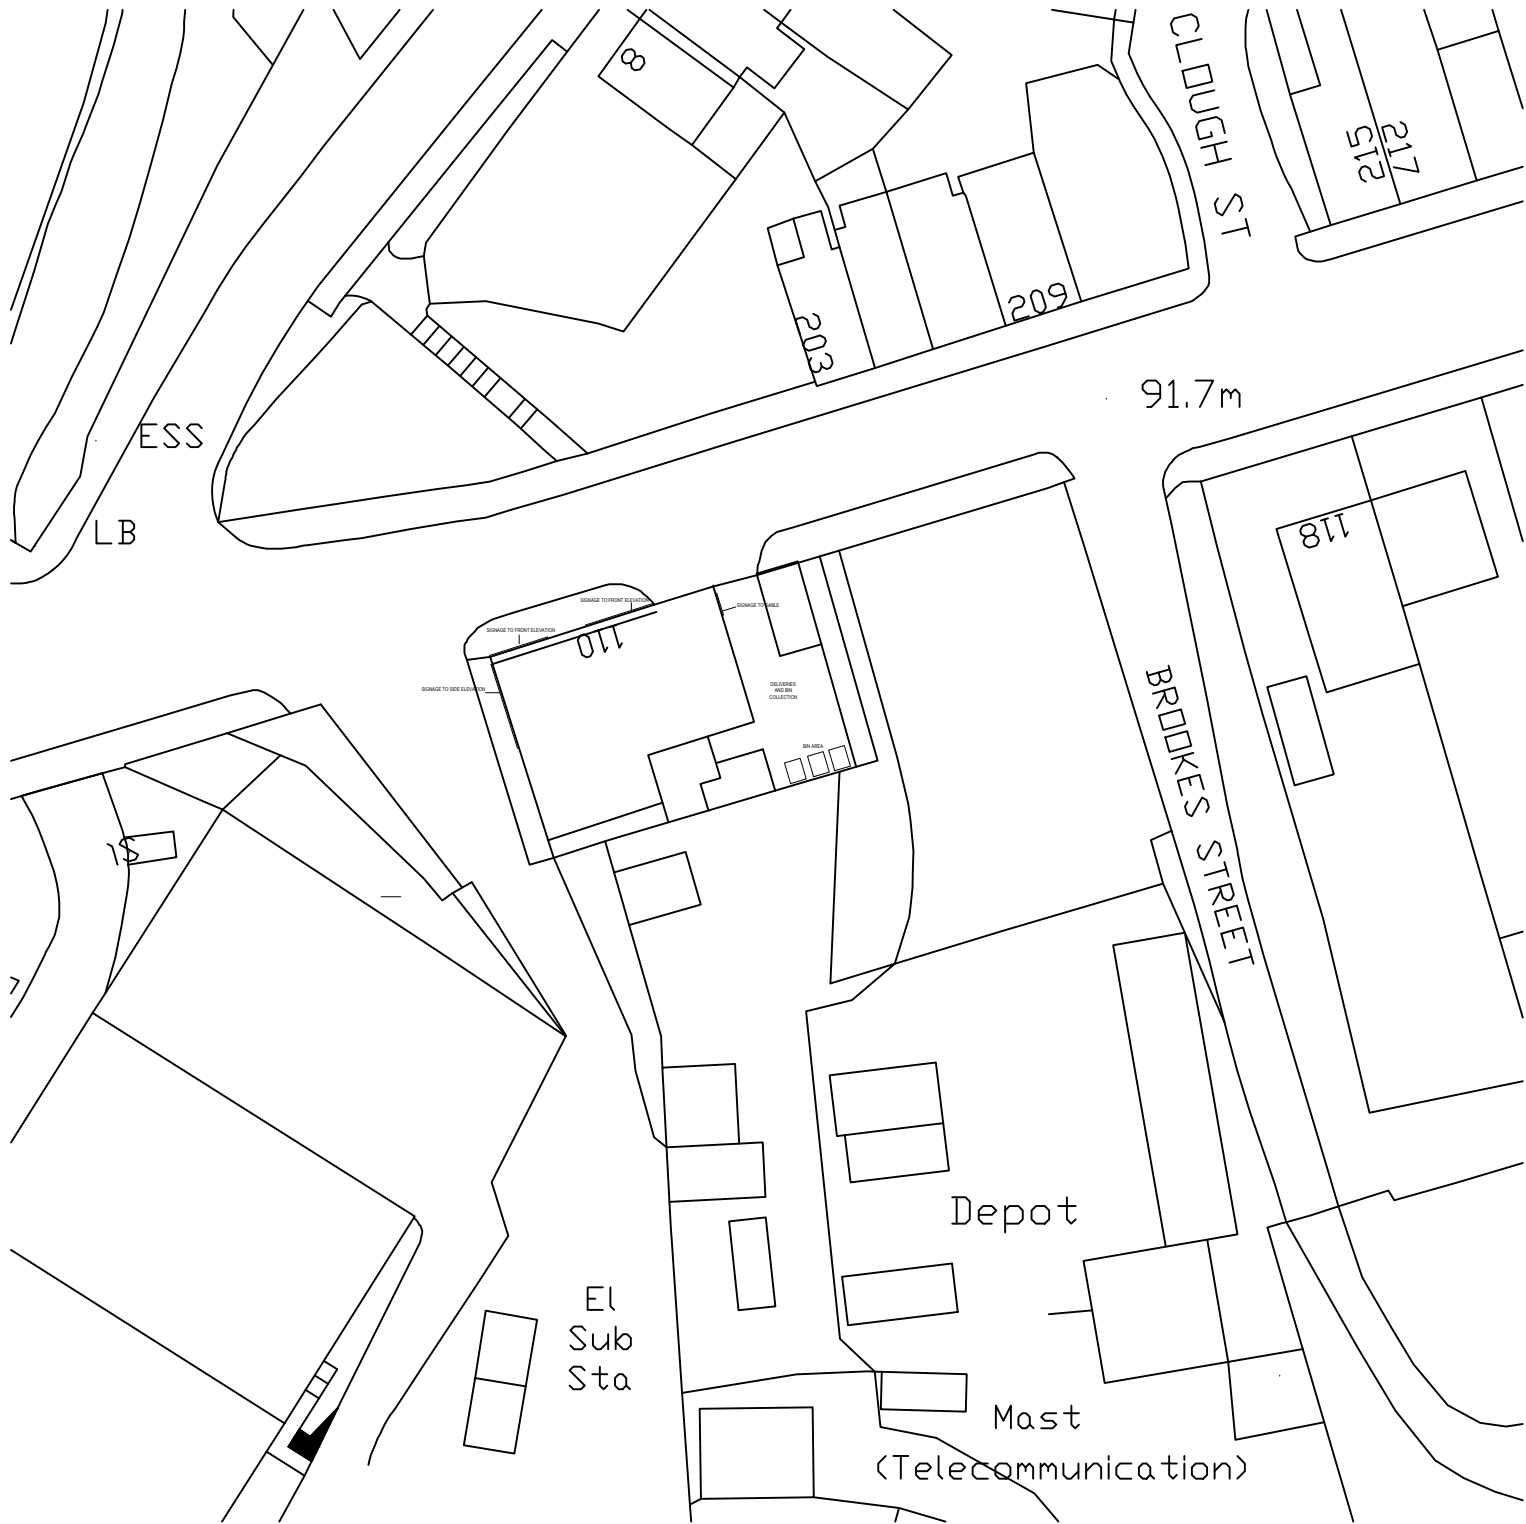

EXISTING SITE PLAN (SIGNAGE)

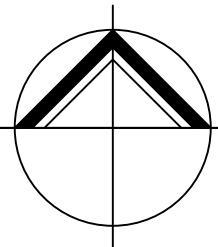

**NORTHERN
DESIGN**
(OLDHAM)
CHARTED ARCHITECTS

NORTHERN DESIGN
17 STATION LANE
GROTTON
OLDHAM
OL4 5GY
TELEPHONE : 07753 859616

CLIENT
MR ASHRAF BILAL

PROJECT
PROPOSED CONVENIENCE STORE
110 BOARSHAW ROAD
MIDDLETON

DRAWING TITLE
PRE EXISTING AND EXISTING SITE
PLANS

Rev.	Notes	Date	Drawn
A	PLANNING	05.26	A.D.

SCALE1:500 AT A101.26AD

PROJECT No.	DRAWING No.	Rev.
2601	07	A