



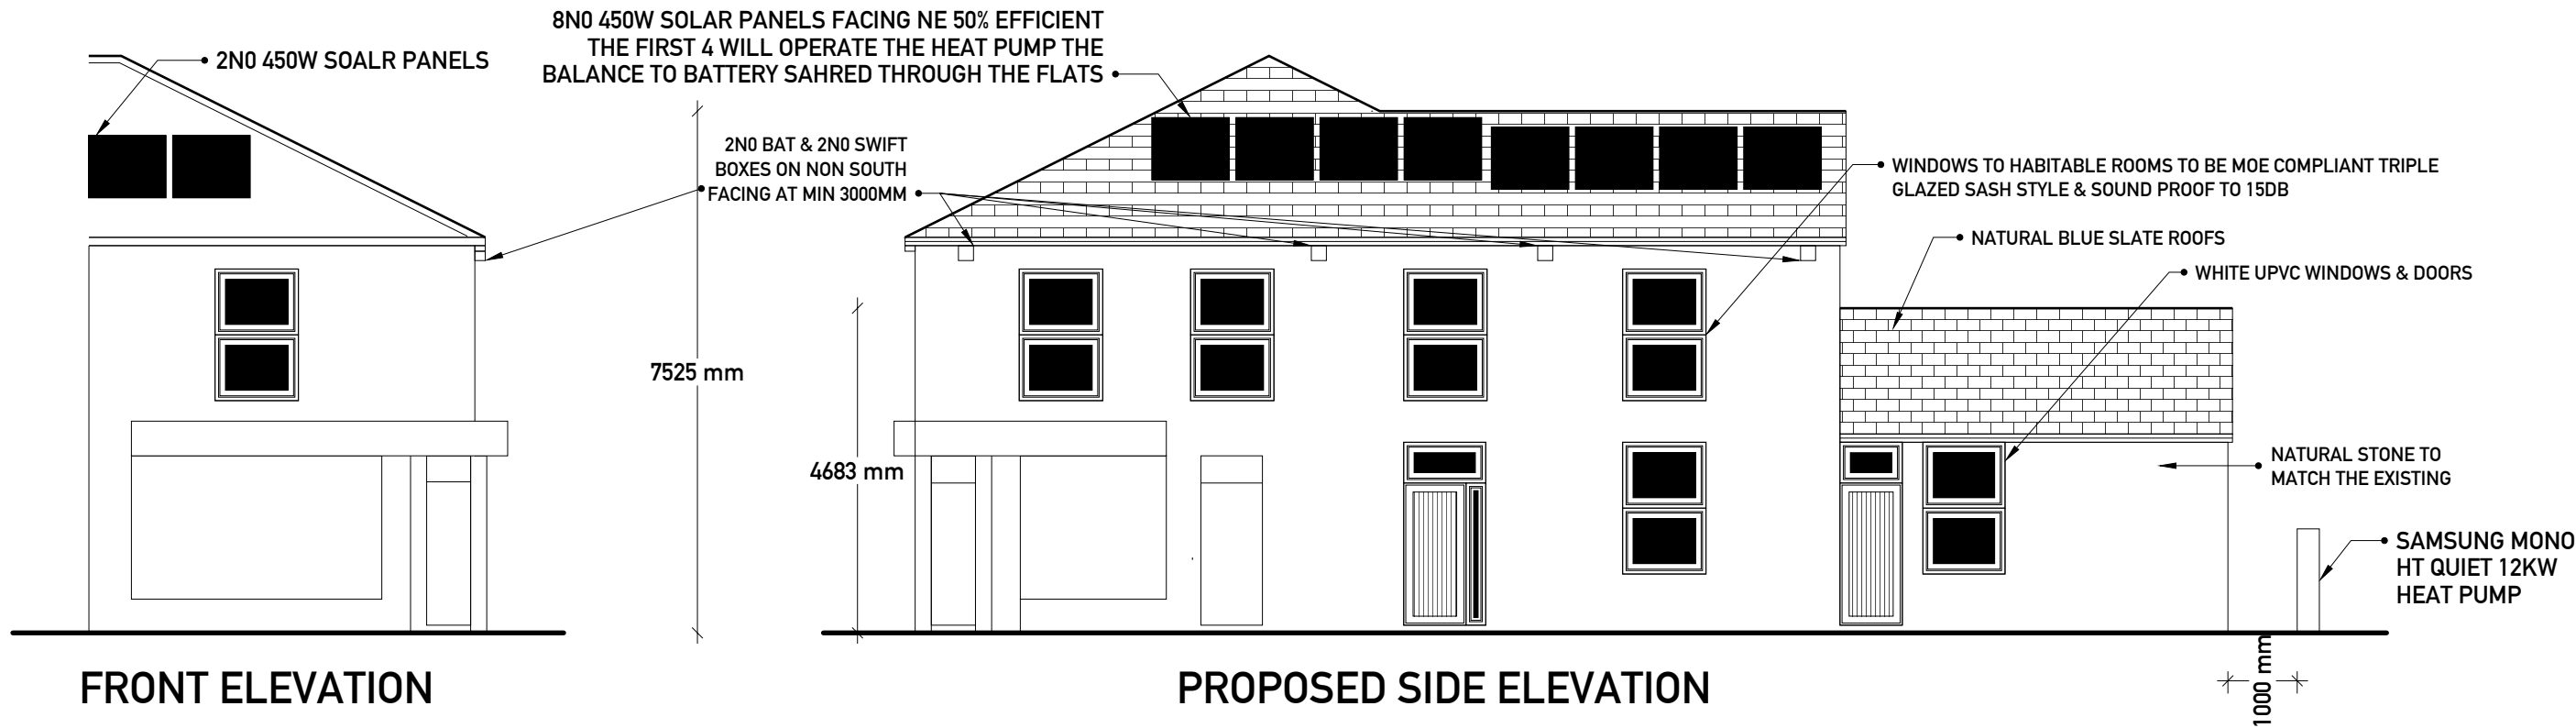

FRONT ELEVATION

PROPOSED SIDE ELEVATION

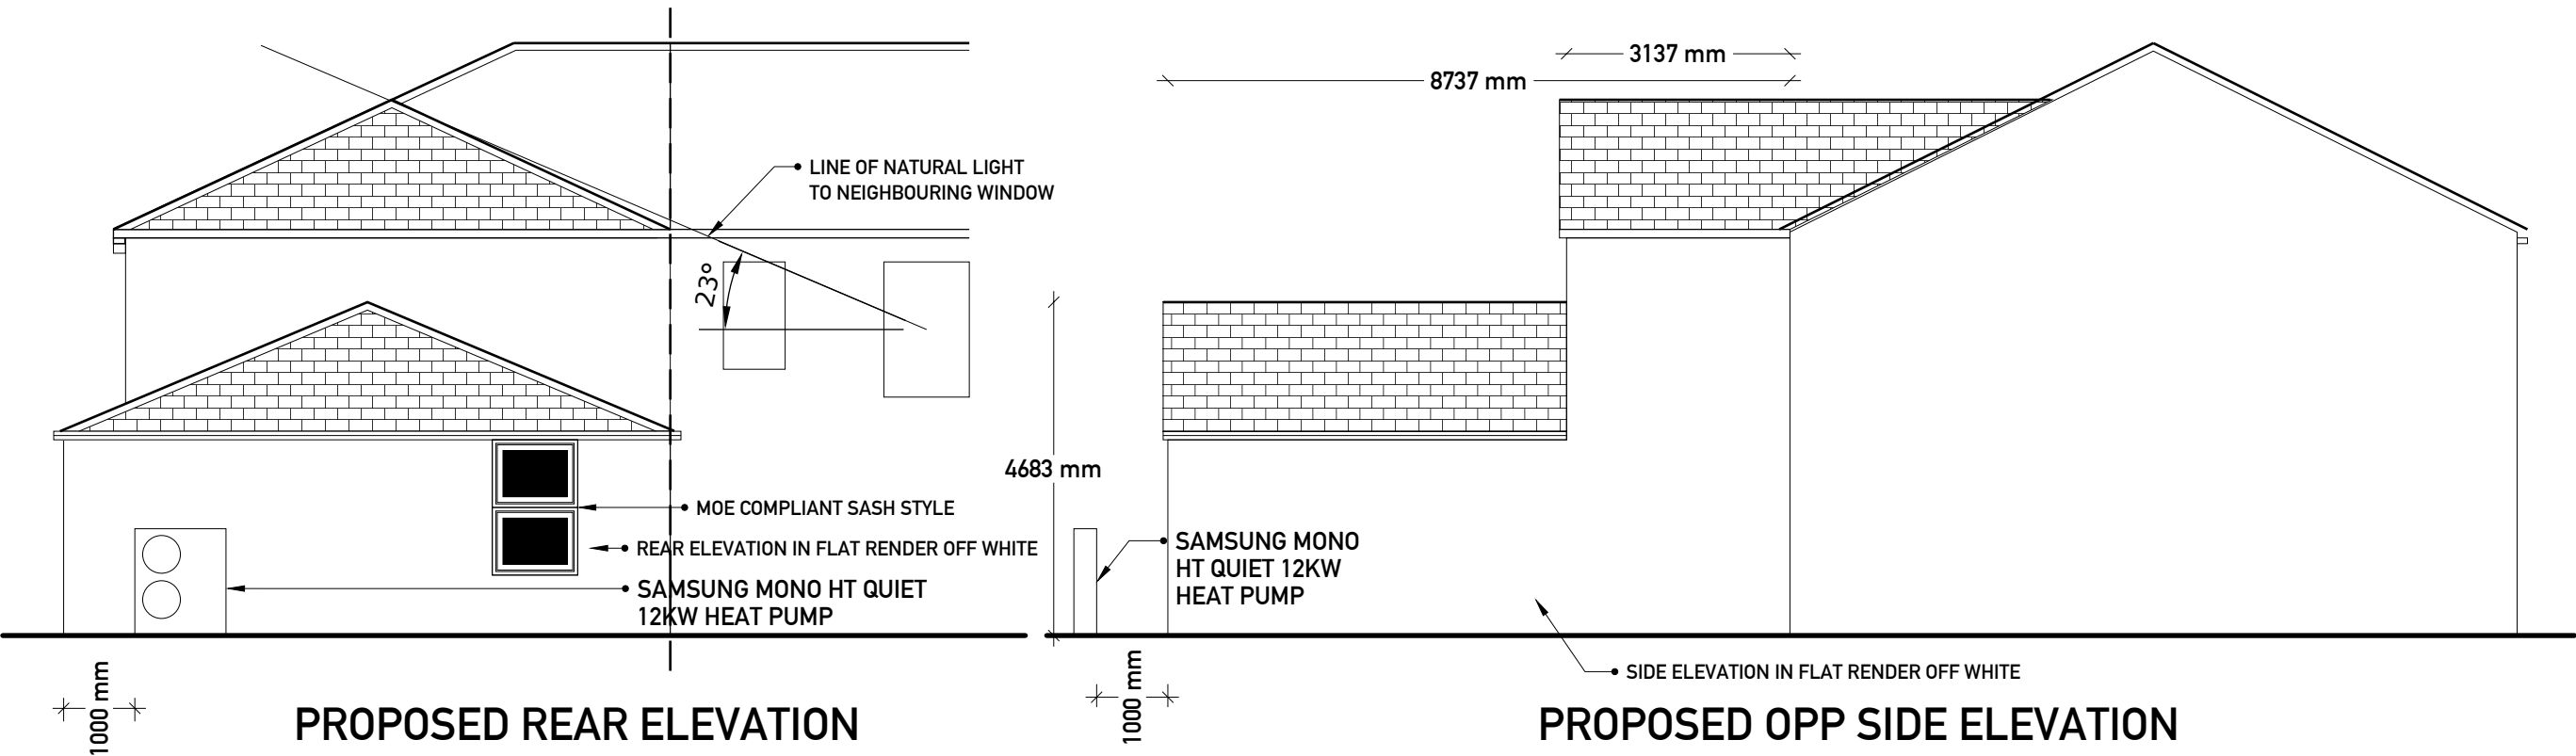

PROPOSED REAR ELEVATION

PROPOSED OPP SIDE ELEVATION



ARCHTECH DESIGN SOLUTIONS LTD
MR STEVEN JACKSON
14 MAITLAND PLACE, ROSSENDALE
07792183353
archtech_design@icloud.com

ANY ALTERATION OR
DEVIATION MUST BE
CONFIRMED WITH THE
ARCHITECT/ENGINEER/LPA/
LABC
PRIOR TO ANY WORKS
BEING CARRIED OUT. IT IS
THE CONTRACTORS SOLE
RESPONSIBILITY TO
CONFIRM ALL SITE
MEASUREMENTS PRIOR TO
ANY ORDERING OR
COMMENCEMENT AS NO
RESPONSIBILITY IS
ACCEPTED OR IMPLIED BY
THE ARCHITECT/ENGINEER
ETC.

THE DRAWINGS AND
INFORMATION HERIN IS AND
REMAINS SOLELY THE
PROPERTY OF THE
ARCHITECT/DESIGNER.
ANY UNAUTHORISED USE/
COPYING/SHARING/
PUBLICATION/SUBMISSION
ETC WILL NOT BE
PERMITTED
UNDER COPYRIGHT LAW/
INTELLECTUAL PROPERTY.
THIS USE ALSO EXTENDS TO
THAT OF THE LPA/LABC
AND CHECKS MUST BE MADE
TO SATISFY THE SOURCE OF
THE DOCUMENT PRIOR TO
USE.

CLIENT
AJMAL MUKHTAR
213 HALIFAX ROAD
AJAYS OFF LICENCE
ROCHDALE

PROJECT
PROPOSED SINGLE & TWO
STOREY REAR EXTENSION &
CONVERSION TO PROVIDE SHOP
STORE & 3 1 BED SINGLE PERSON
FLATS

DRAWING NO
AJ/01/01/PRP

DRAWN BY
SJ

DESCRIPTION
PROPOSED ELEVATIONS
1:100

PAPER SIZE A3

A2