


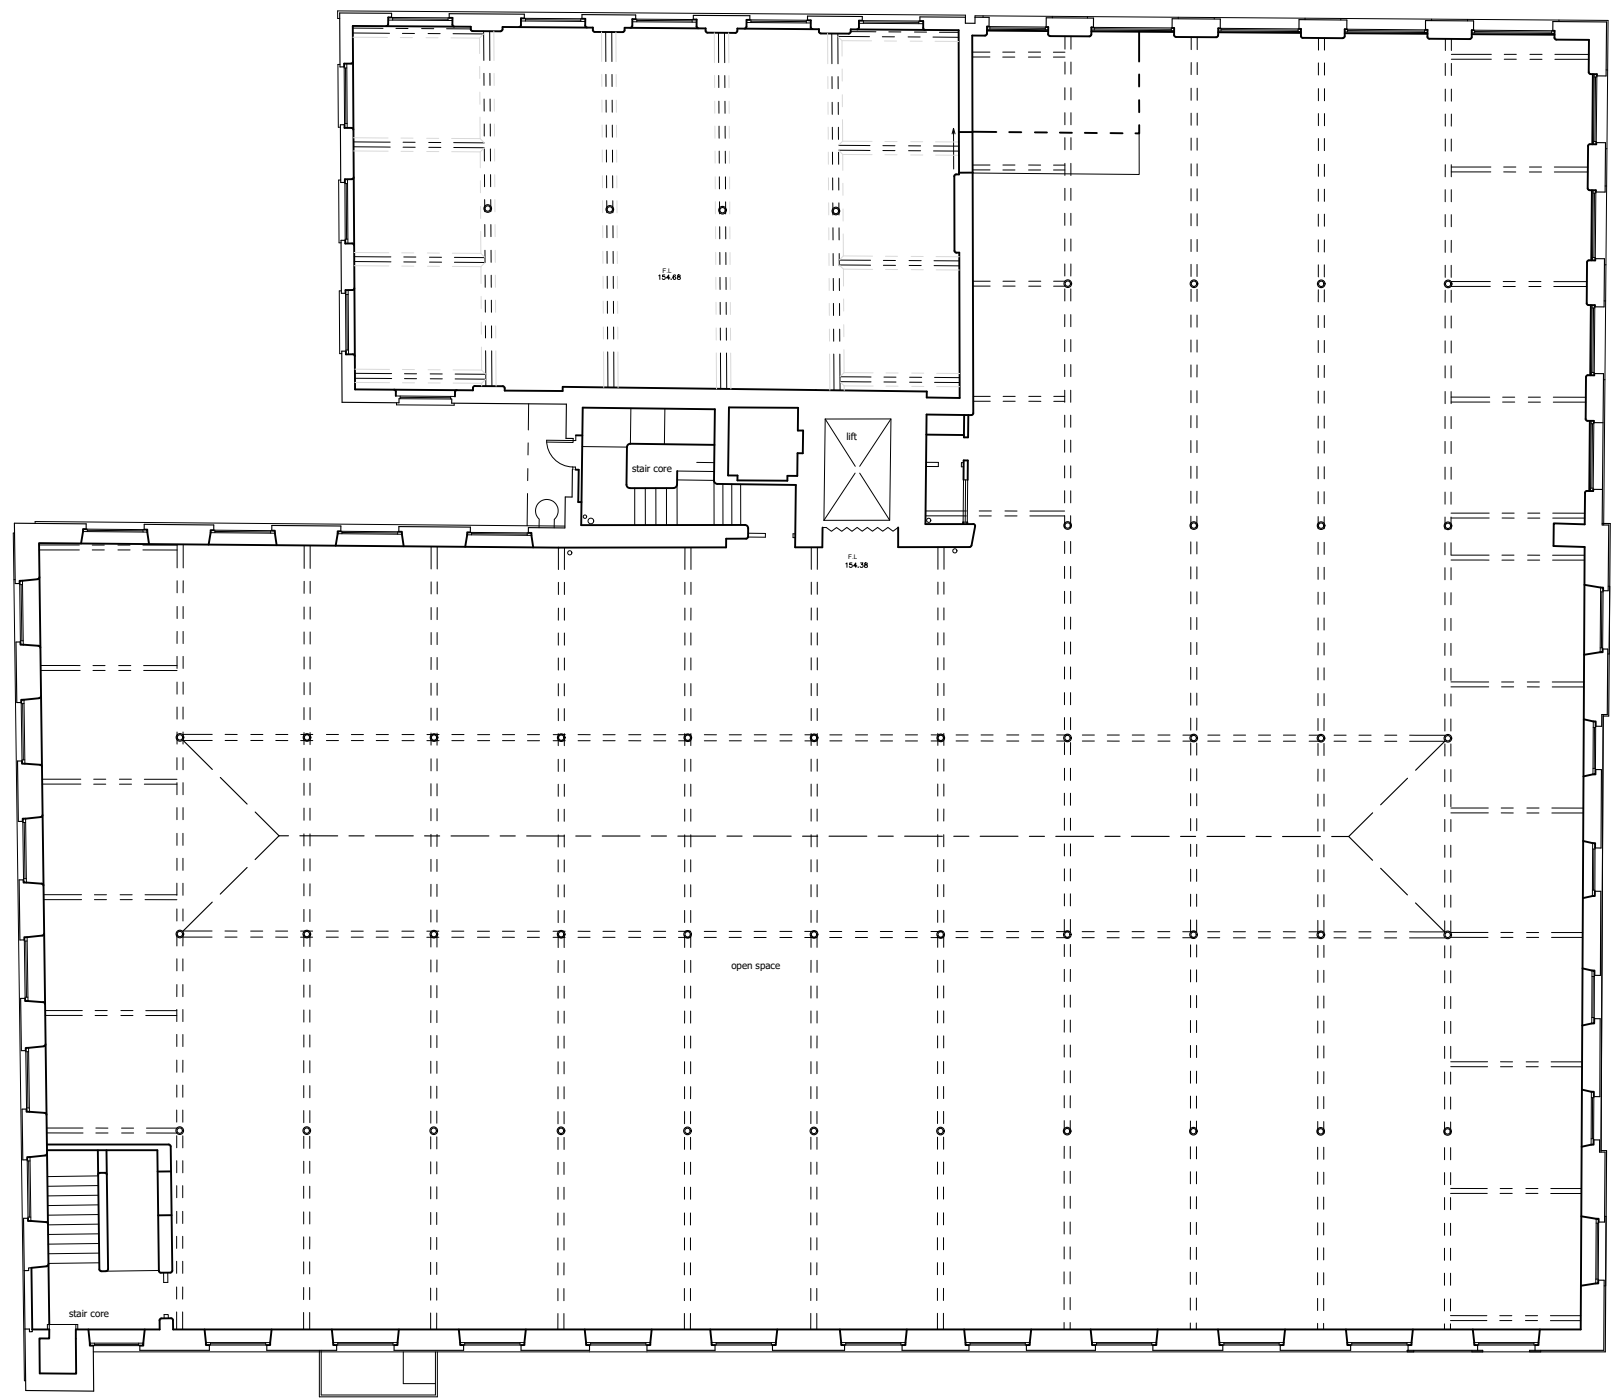

Allied Living
No1 Queen Street
Whitehall Street
Rochdale

Existing Third Floor Plan

work to figured dimensions

© CJ Partnership owns the copyright of this design / drawing which must not be reproduced in whole or in part without the written permission of CJ Partnership

contract no

3674 05

drawn by

OS

drawing no

date

February 2023

revision

A

scale @ A3

1:200

planning

Revisions:
A. Labels and redundant external fire escape landings added.PDC, April 2026

Blue Pit Mill Queensway
Castleton Rochdale OL11 2PG

+44 (0)1706 631347

info@cjpartnership.com

www.cjpartnership.com

CJPARTNERSHIP
ENVIRONMENTAL ARCHITECTS

