
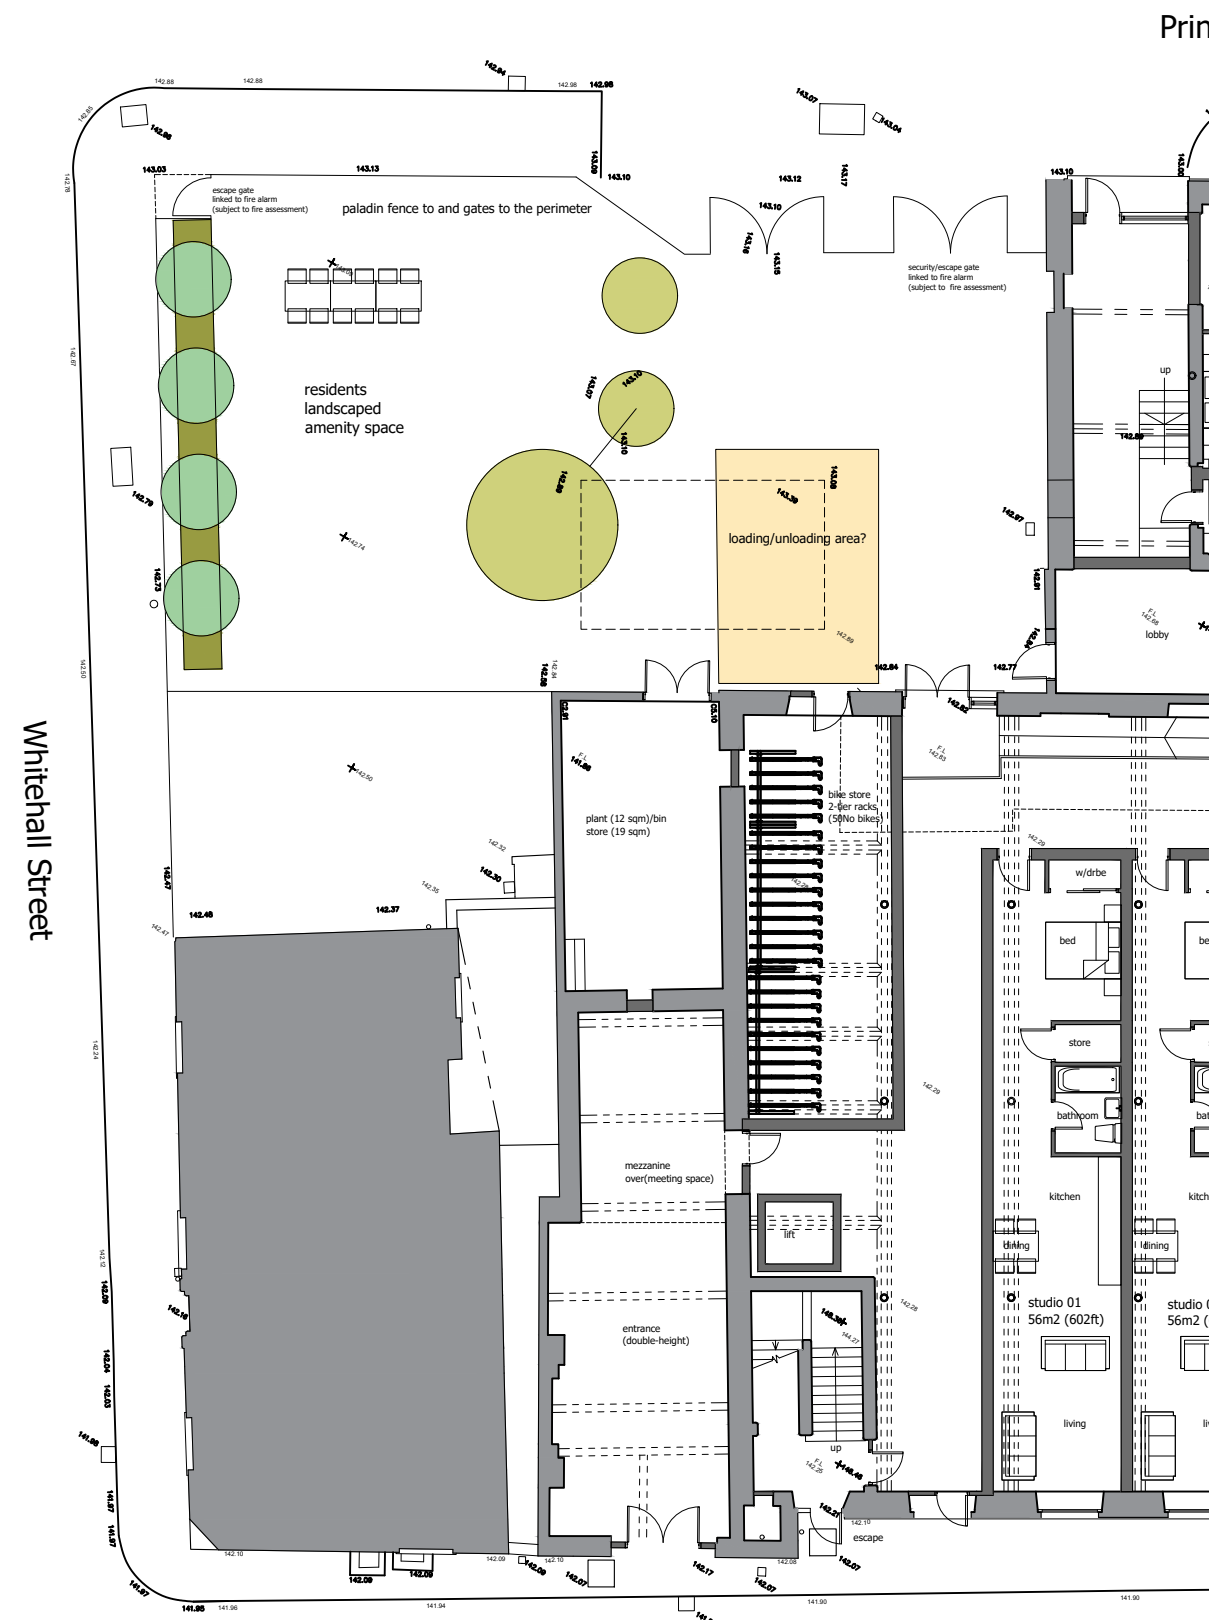


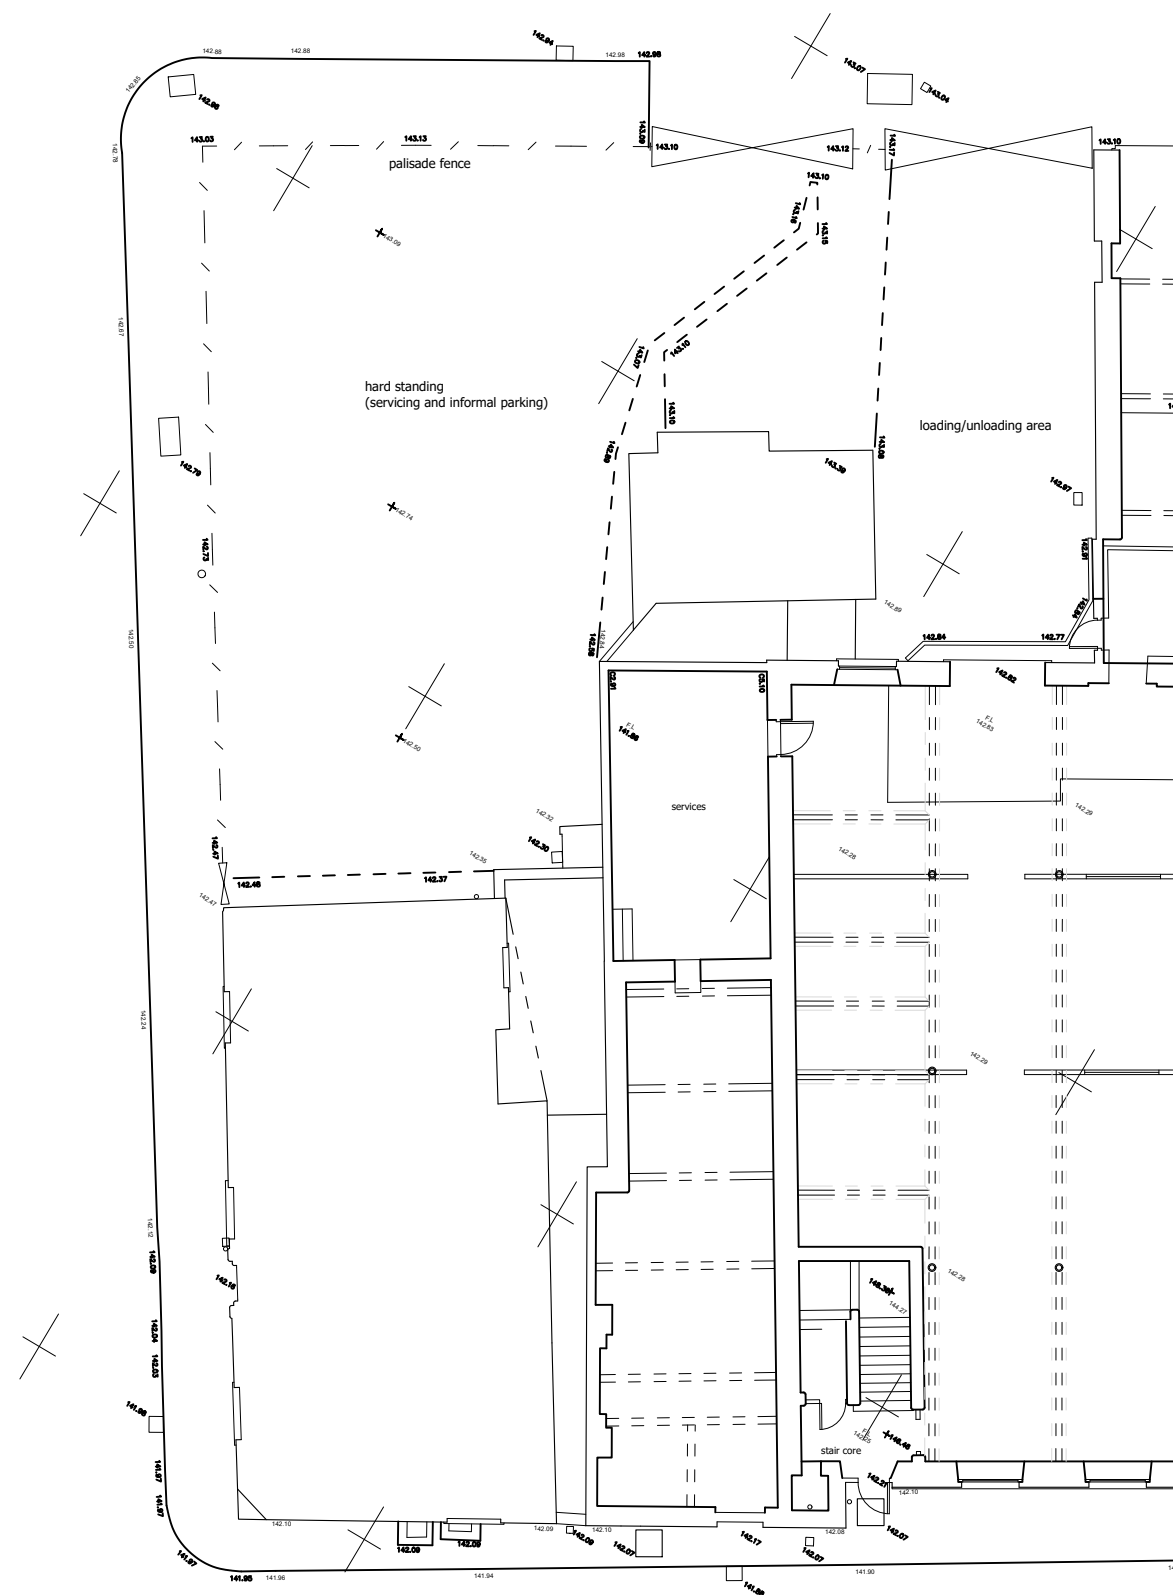

Allied Living
No1 Queen Street
Whitehall Street
Rochdale

Site Plans Existing & Proposed

work to figured dimensions

© CJ Partnership owns the copyright of this design / drawing which must not be reproduced in whole or in part without the written permission of CJ Partnership

contract no

3674

drawn by

drawing no

22

date
April 2026

revision

scale @ A3
1:200

planning

Revisions:

Blue Pit Mill Queensway
Castleton Rochdale OL11 2PG

+44 (0)1706 631347
info@cjpartnership.com
www.cjpartnership.com

CJ PARTNERSHIP
ENVIRONMENTAL ARCHITECTS

