


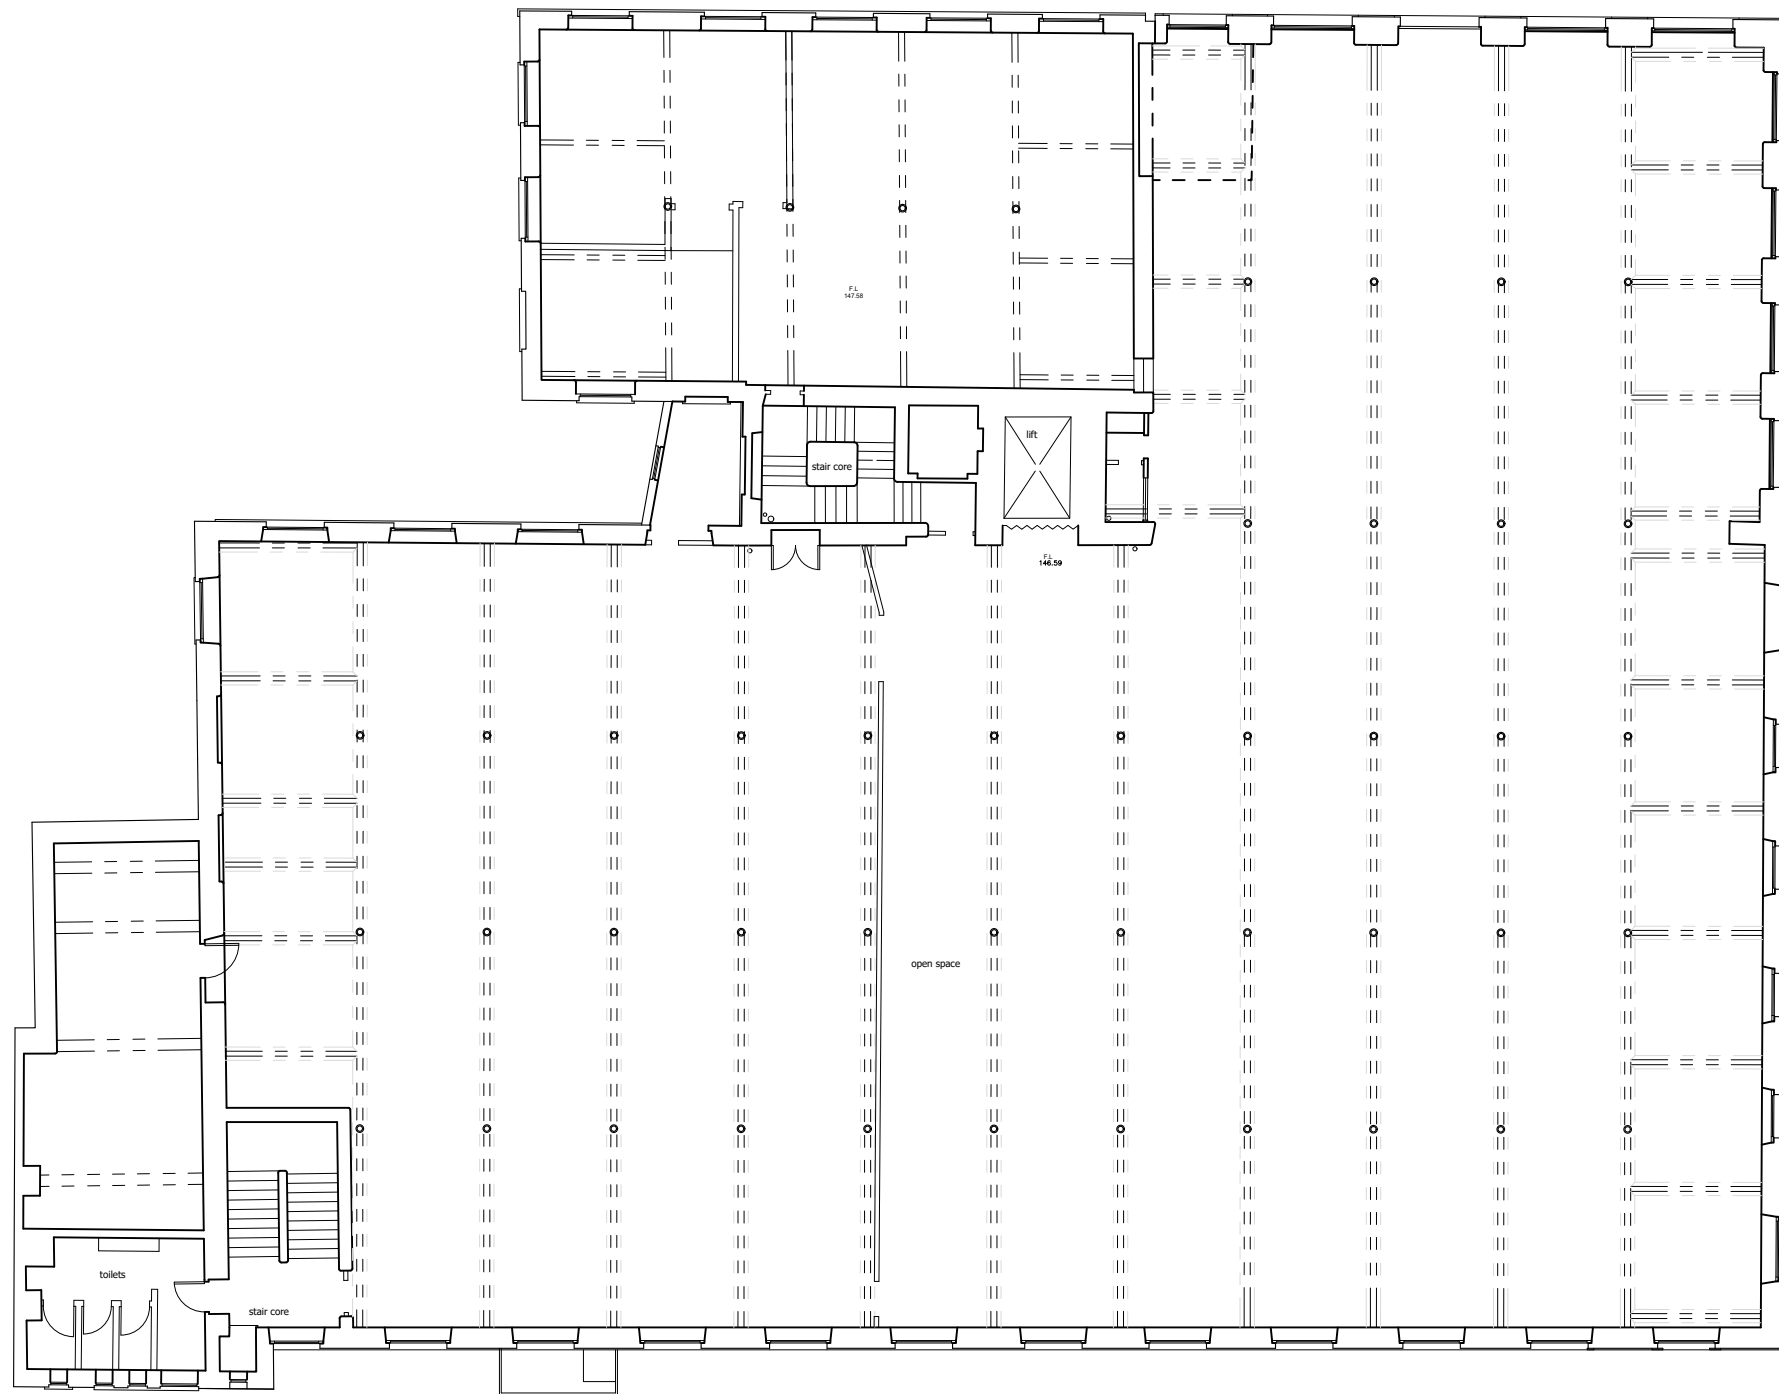

Allied Living  
No1 Queen Street  
Whitehall Street  
Rochdale

Existing First Floor Plan

work to figured dimensions

© CJ Partnership owns the copyright of this design / drawing which must not be reproduced in whole or in part without the written permission of CJ Partnership

contract no

3674 03

drawn by  
OS

drawing no

03

date  
February 2023

revision

A

scale @ A3  
1:200

planning

Revisions:  
A. Labels and redundant external fire escape landings added.PDC, April 2026

Blue Pit Mill Queensway  
Castleton Rochdale OL11 2PG

+44 (0)1706 631347  
info@cjpartnership.com  
www.cjpartnership.com

CJPARTNERSHIP  
ENVIRONMENTAL ARCHITECTS

