


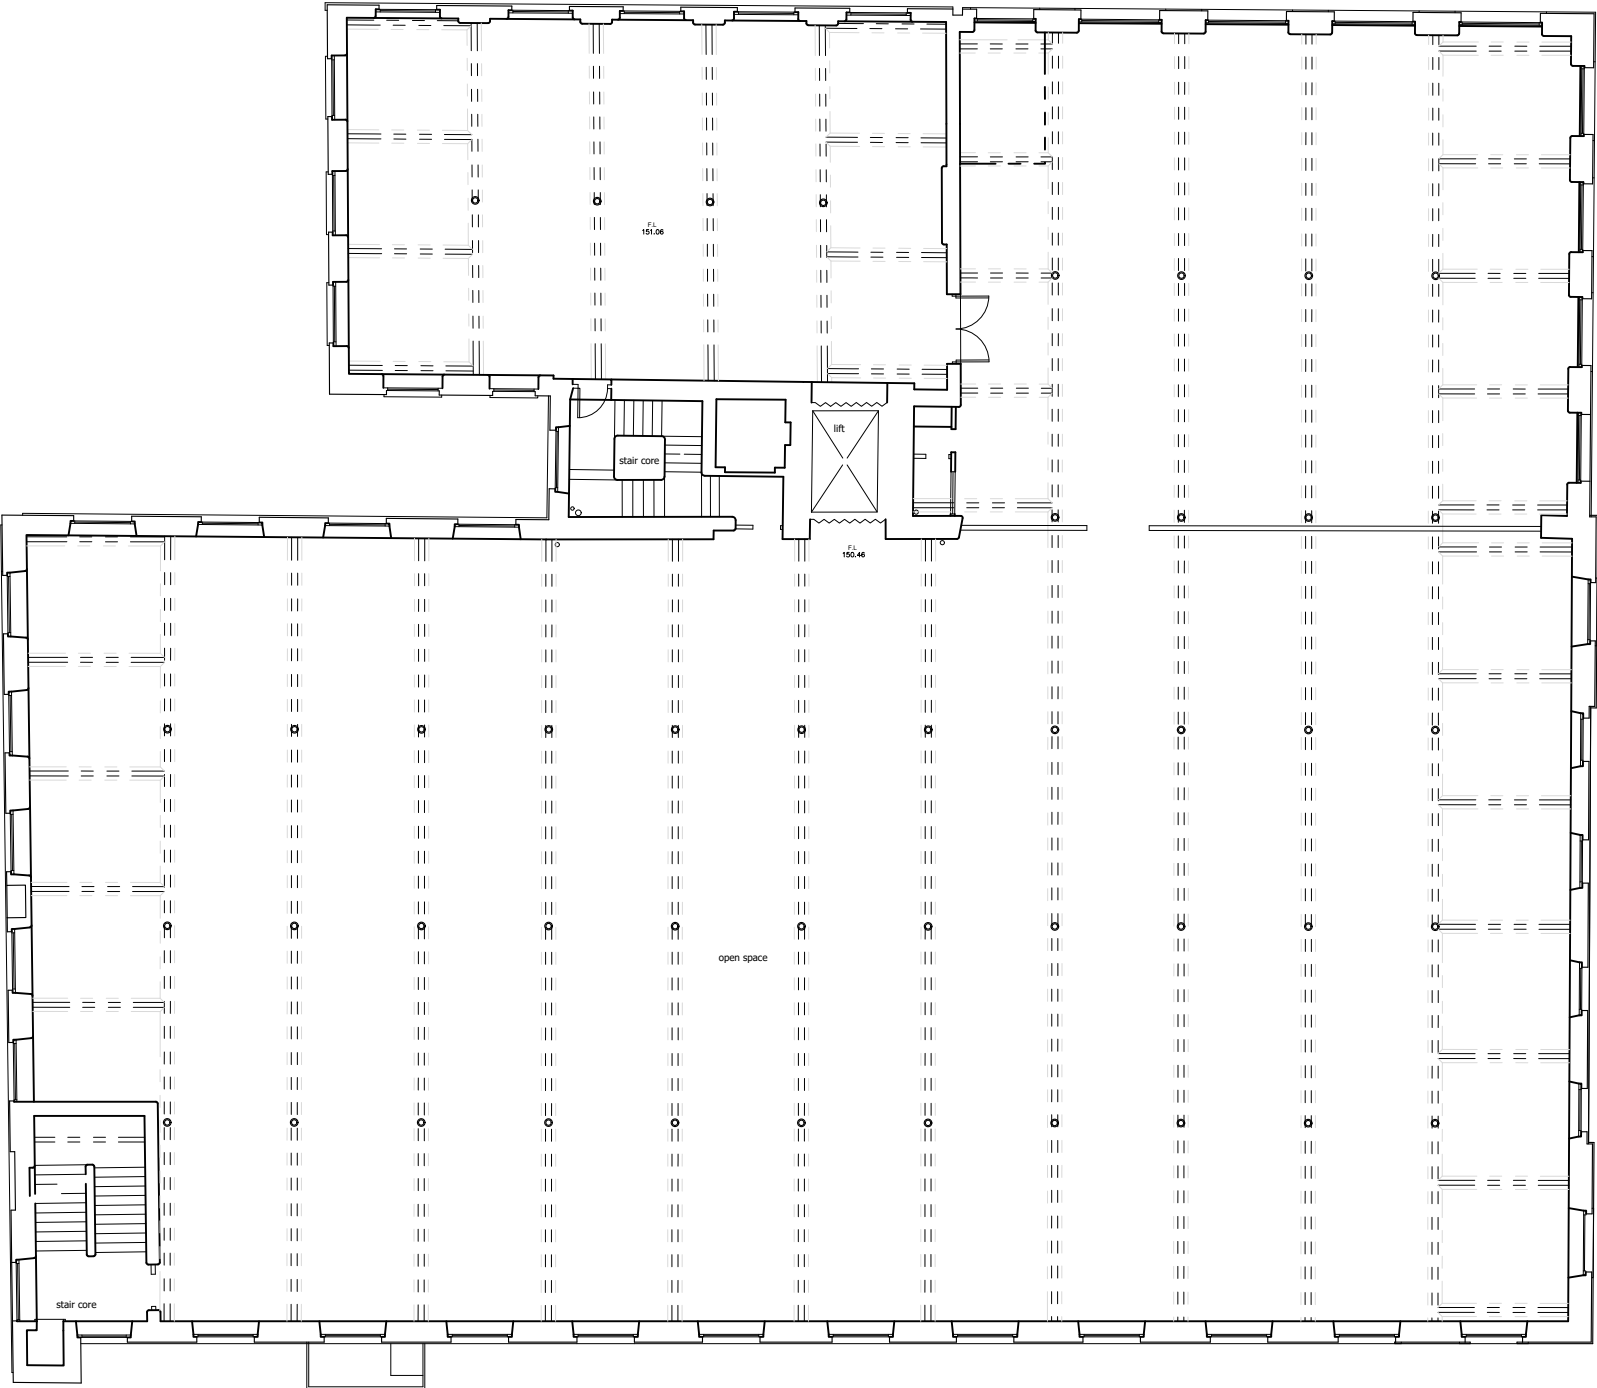

Allied Living
No1 Queen Street
Whitehall Street
Rochdale

Existing Second Floor Plan

work to figured dimensions

© CJ Partnership owns the copyright of this design / drawing which must not be reproduced in whole or in part without the written permission of CJ Partnership

contract no	drawing no	revision
3674	04	A
drawn by	date	scale @ A3
OS	February 2023	1:200

Revisions:
A. Labels and redundant external fire escape landings added.PDC, April 2026

Blue Pit Mill Queensway
Castleton Rochdale OL11 2PG

+44 (0)1706 631347

info@cjpartnership.com

www.cjpartnership.com

