


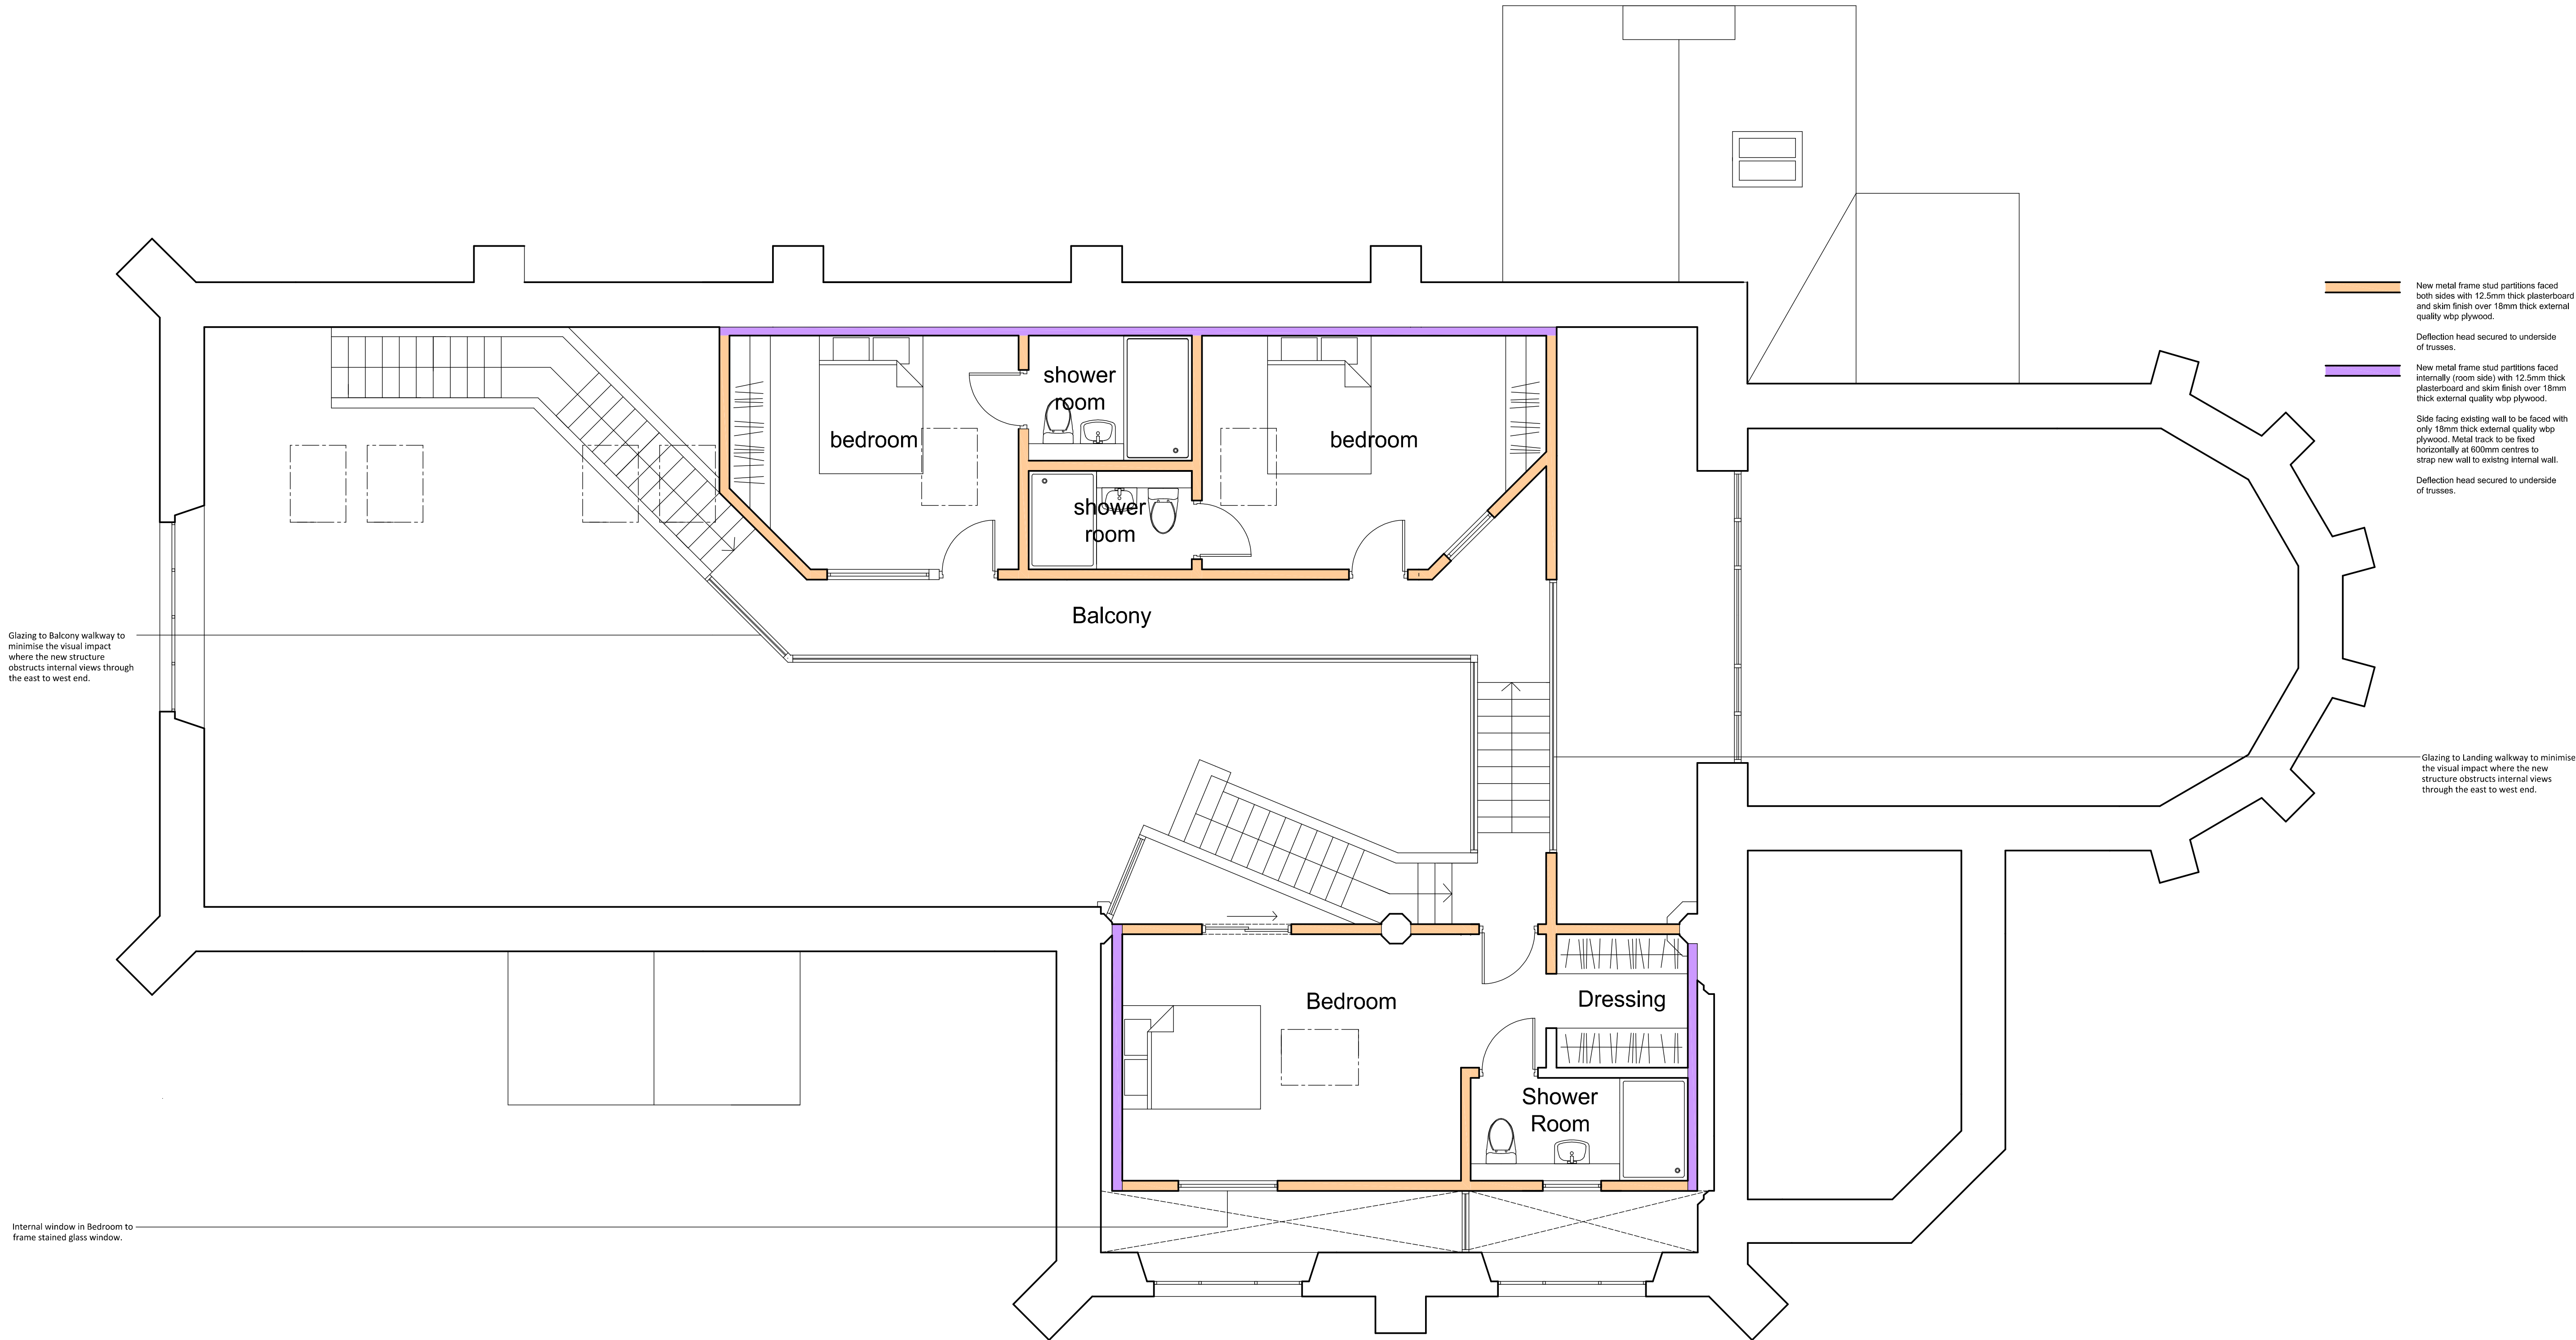

Revision	Date	Details

Only Planning Officers may scale from this drawing.
All dimensions must be checked and verified before preparing production drawings or commencing works.
This drawing and its design is copyright and may not be reproduced in any form whatsoever without prior express written consent.

clear Architectural Services

Mark Herring, Clear Architectural Services, 50 Rectory Street, Middleton, Manchester. M24 5TY.
T. 0161 653 7128 M. 07968 748606 E. mark@clear-architecture.co.uk W. www.clear-architecture.co.uk



Date April 2026.

Drawn MLH.

Client

Matthew Pilkington and
Tina Pilkington.

Drawing title

23/00718/FUL Condition 2.
Ground Floor Plan.
PLANNING CONDITIONS
DISCHARGE.

Drawing No.

CM346 CD 03.

Scale 1:50 at A1.

Checked MLH.

Job title

Conversion of Church to Residential Unit.
Holy Trinity Church, Parkfield, Middleton,
Manchester M24 4AH.