



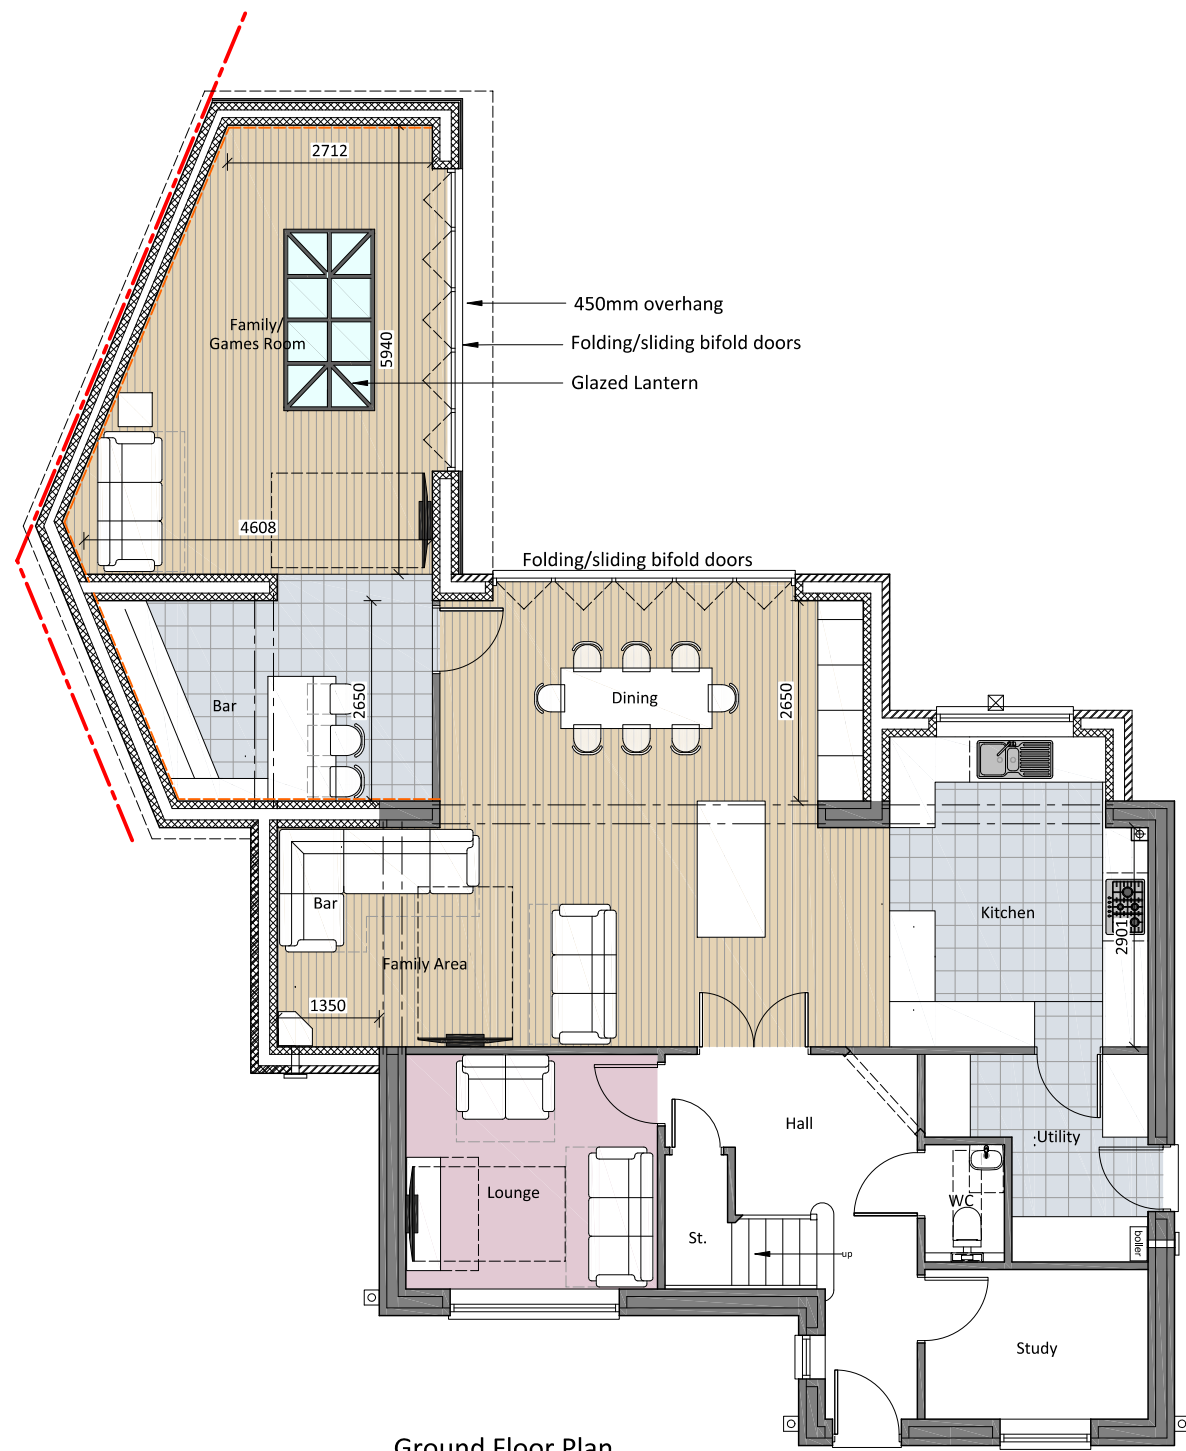

Ground Floor Plan

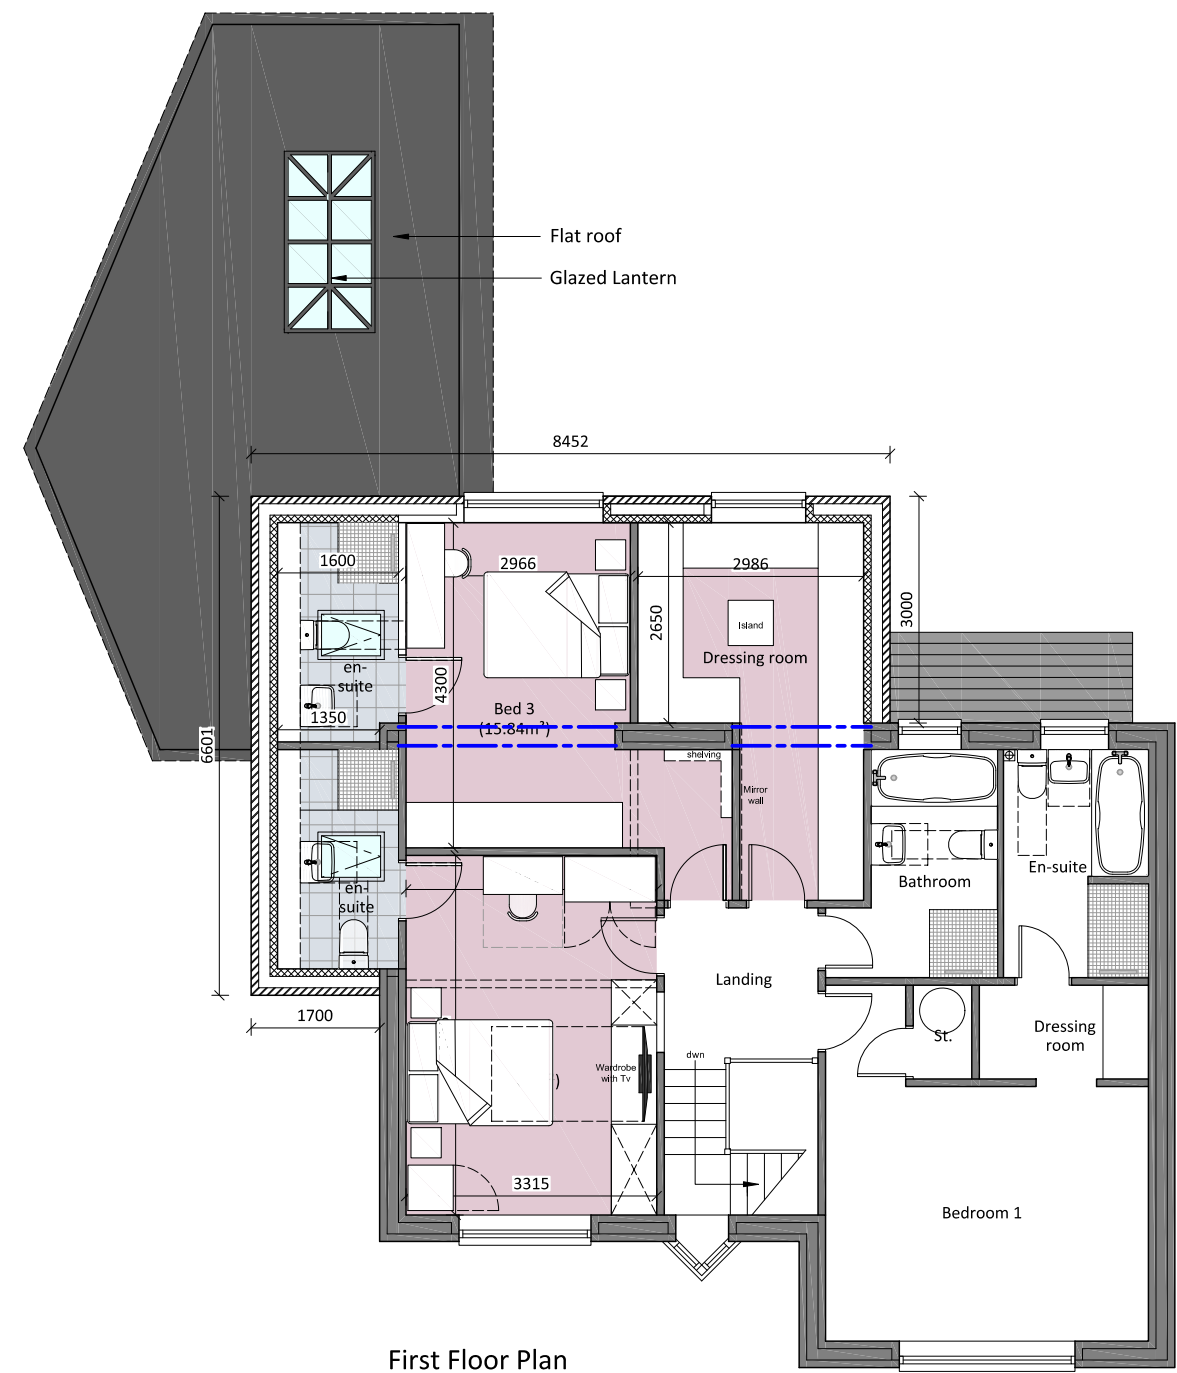

First Floor Plan

C	27/04/26	Single storey extension altered	GG	--
B	23/03/26	GF Furniture and kitchen altered.	GG	--
A	02/02/26	Glazed lantern added. FF Layout altereerd	GG	--

PROJECT:	60 Apple Tree Way, Rochdale			
CLIENT:	Mr. R Brennan			
DRAWING:	Proposed Floor Plans - (SK3)			
DRAWN BY:	GG	CHECKED BY:	GG	CREATED: Jan 26
STATUS:	Concept		DRAWING No: 1544-SK3-101	SCALE: 1:100 @ A3
				REVISION: C