


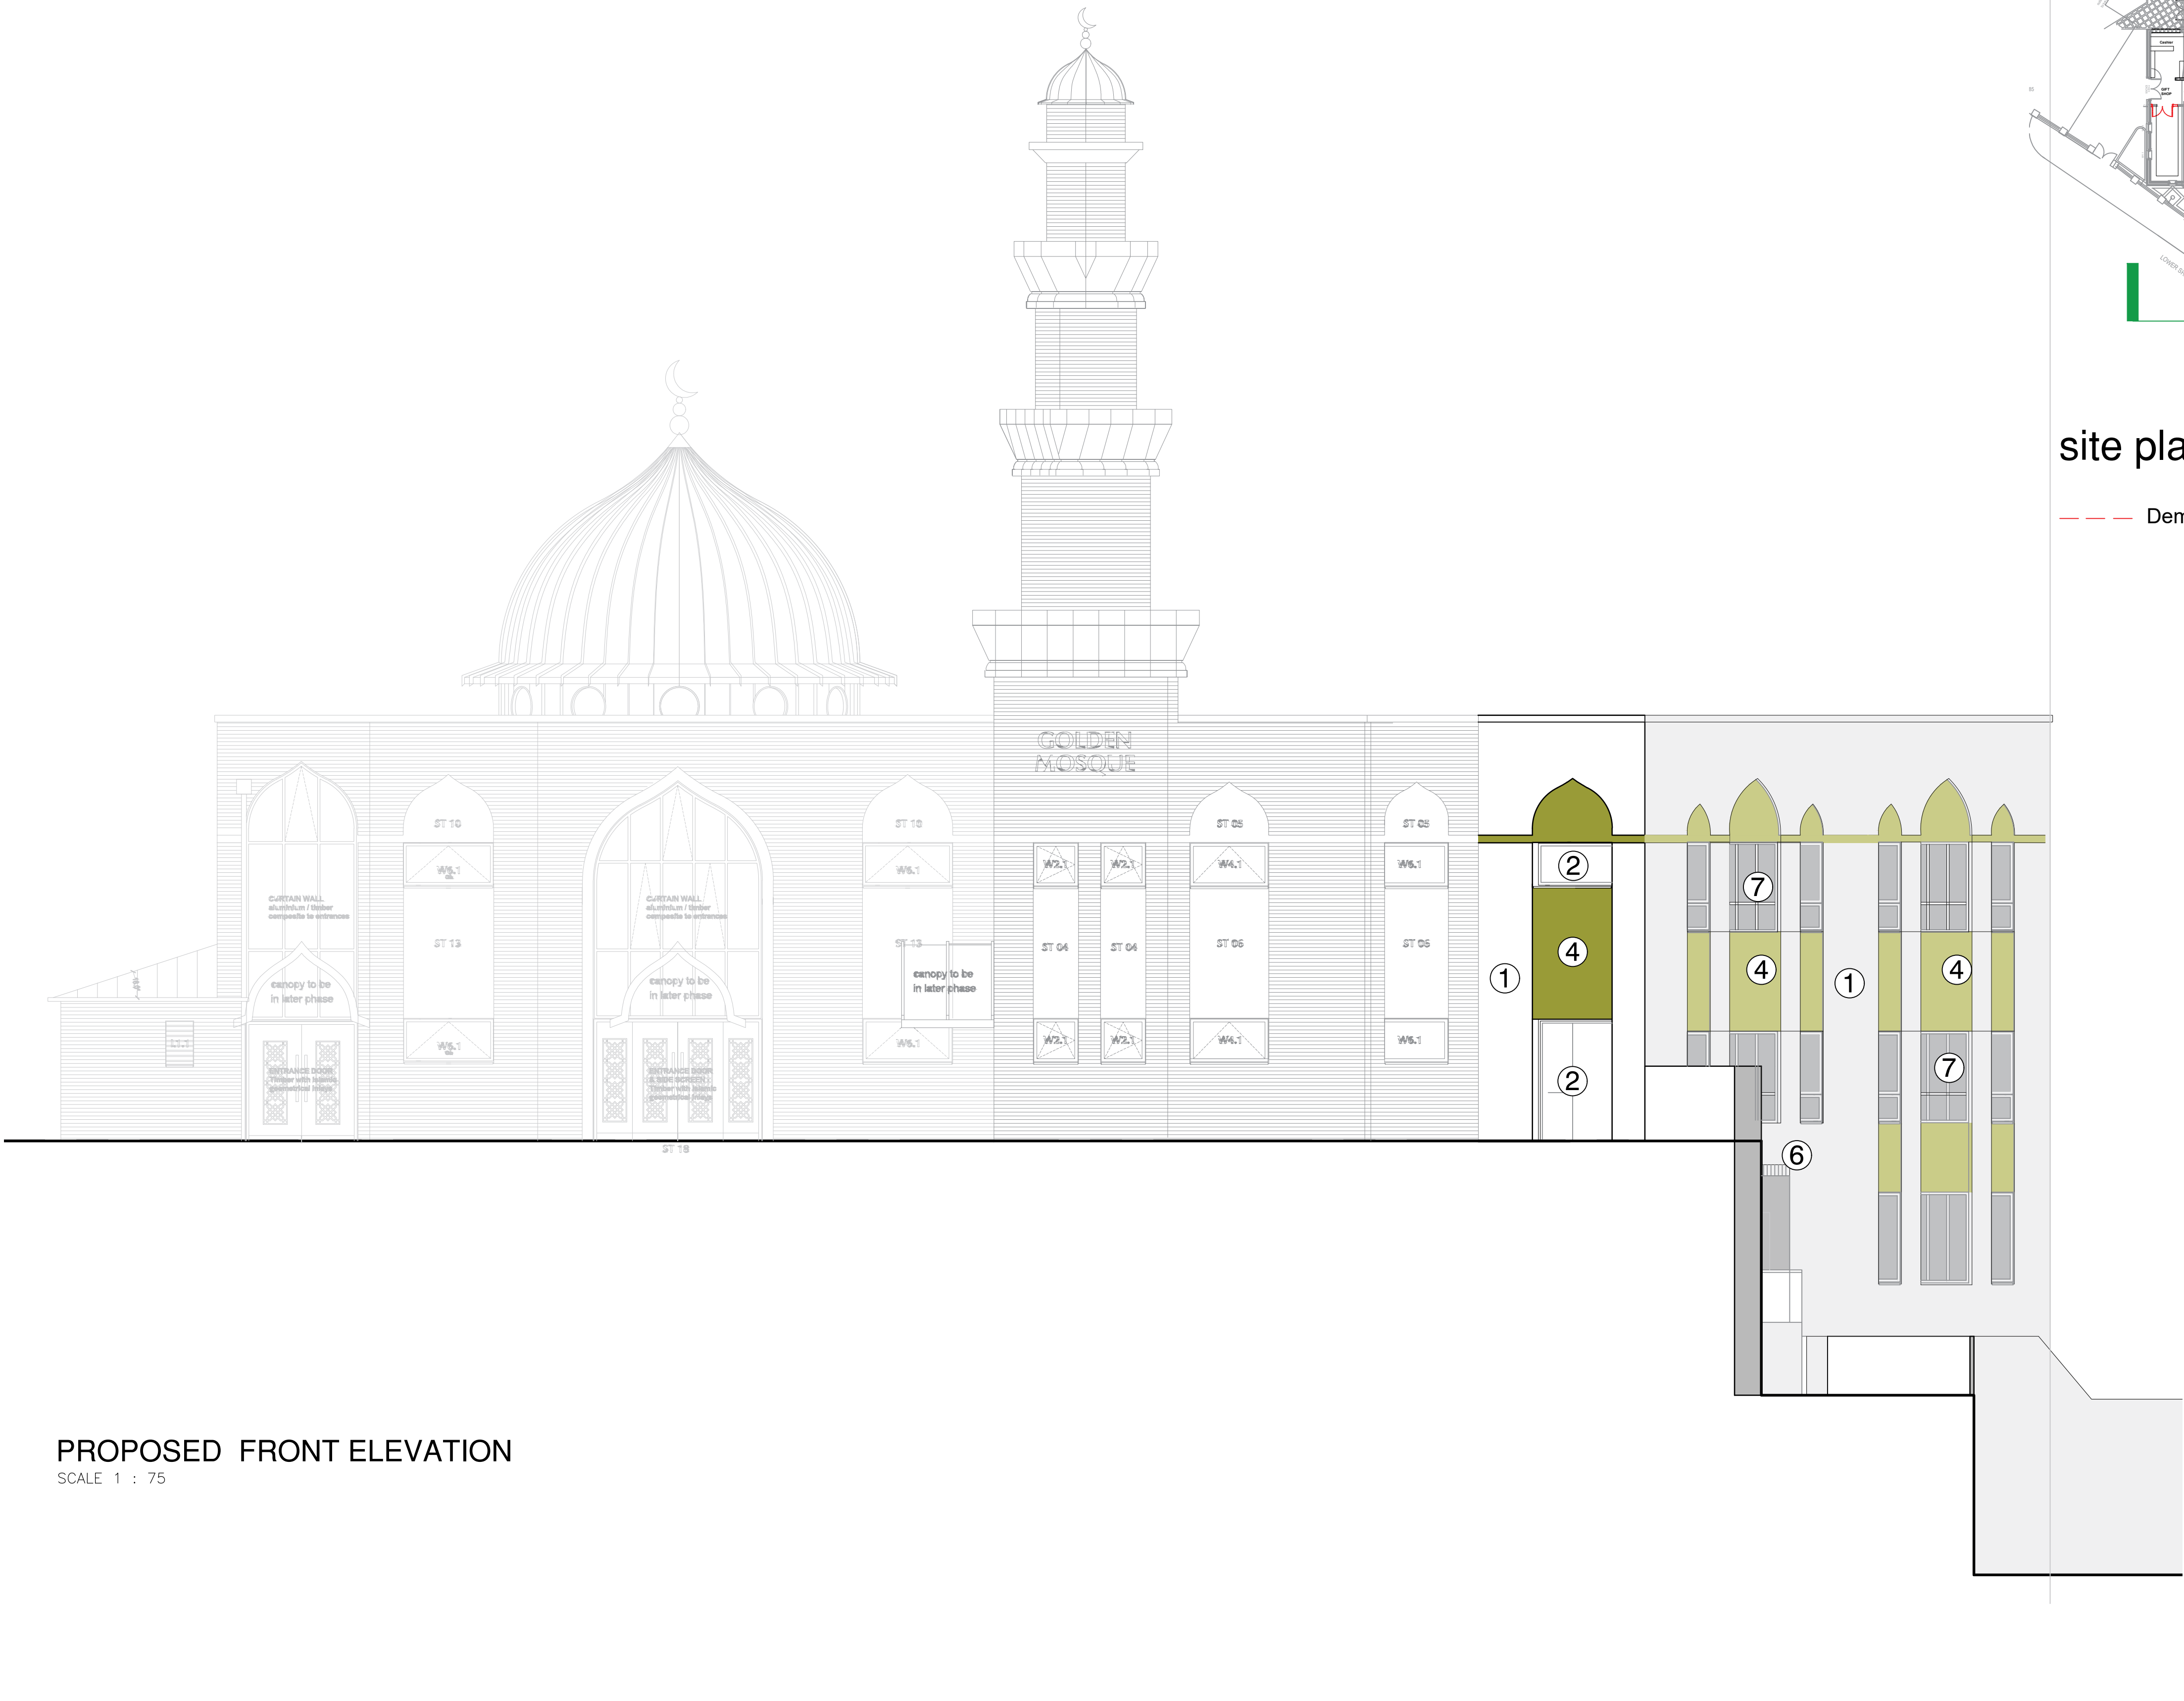

PROPOSED FRONT ELEVATION
SCALE 1 : 75

PROPOSED FRONT ELEVATION - OPTION 1

IMPORTANT NOTES: Do Not Scale from this Drawing.
Use Figured Dimensions Only.

DRAWING STATUS: INFORMATION			FOOTPRINT DESIGN		
REVISION	DATE	DESCRIPTION	CLIENT: GOLDEN MOSQUE	SCALE: 1:75@A1	DATE: 03.03.25
A	11.03.26	Updates made following design review	PROJECT: GOLDEN MOSQUE, ROCHDALE		
			DRAWING TITLE: PROPOSED FRONT ELEVATION - OPTION 1		
			DRAWING NO: A146_E(00)011		