




EXISTING SITE LOCATION PLAN
SCALE 1 : 1250

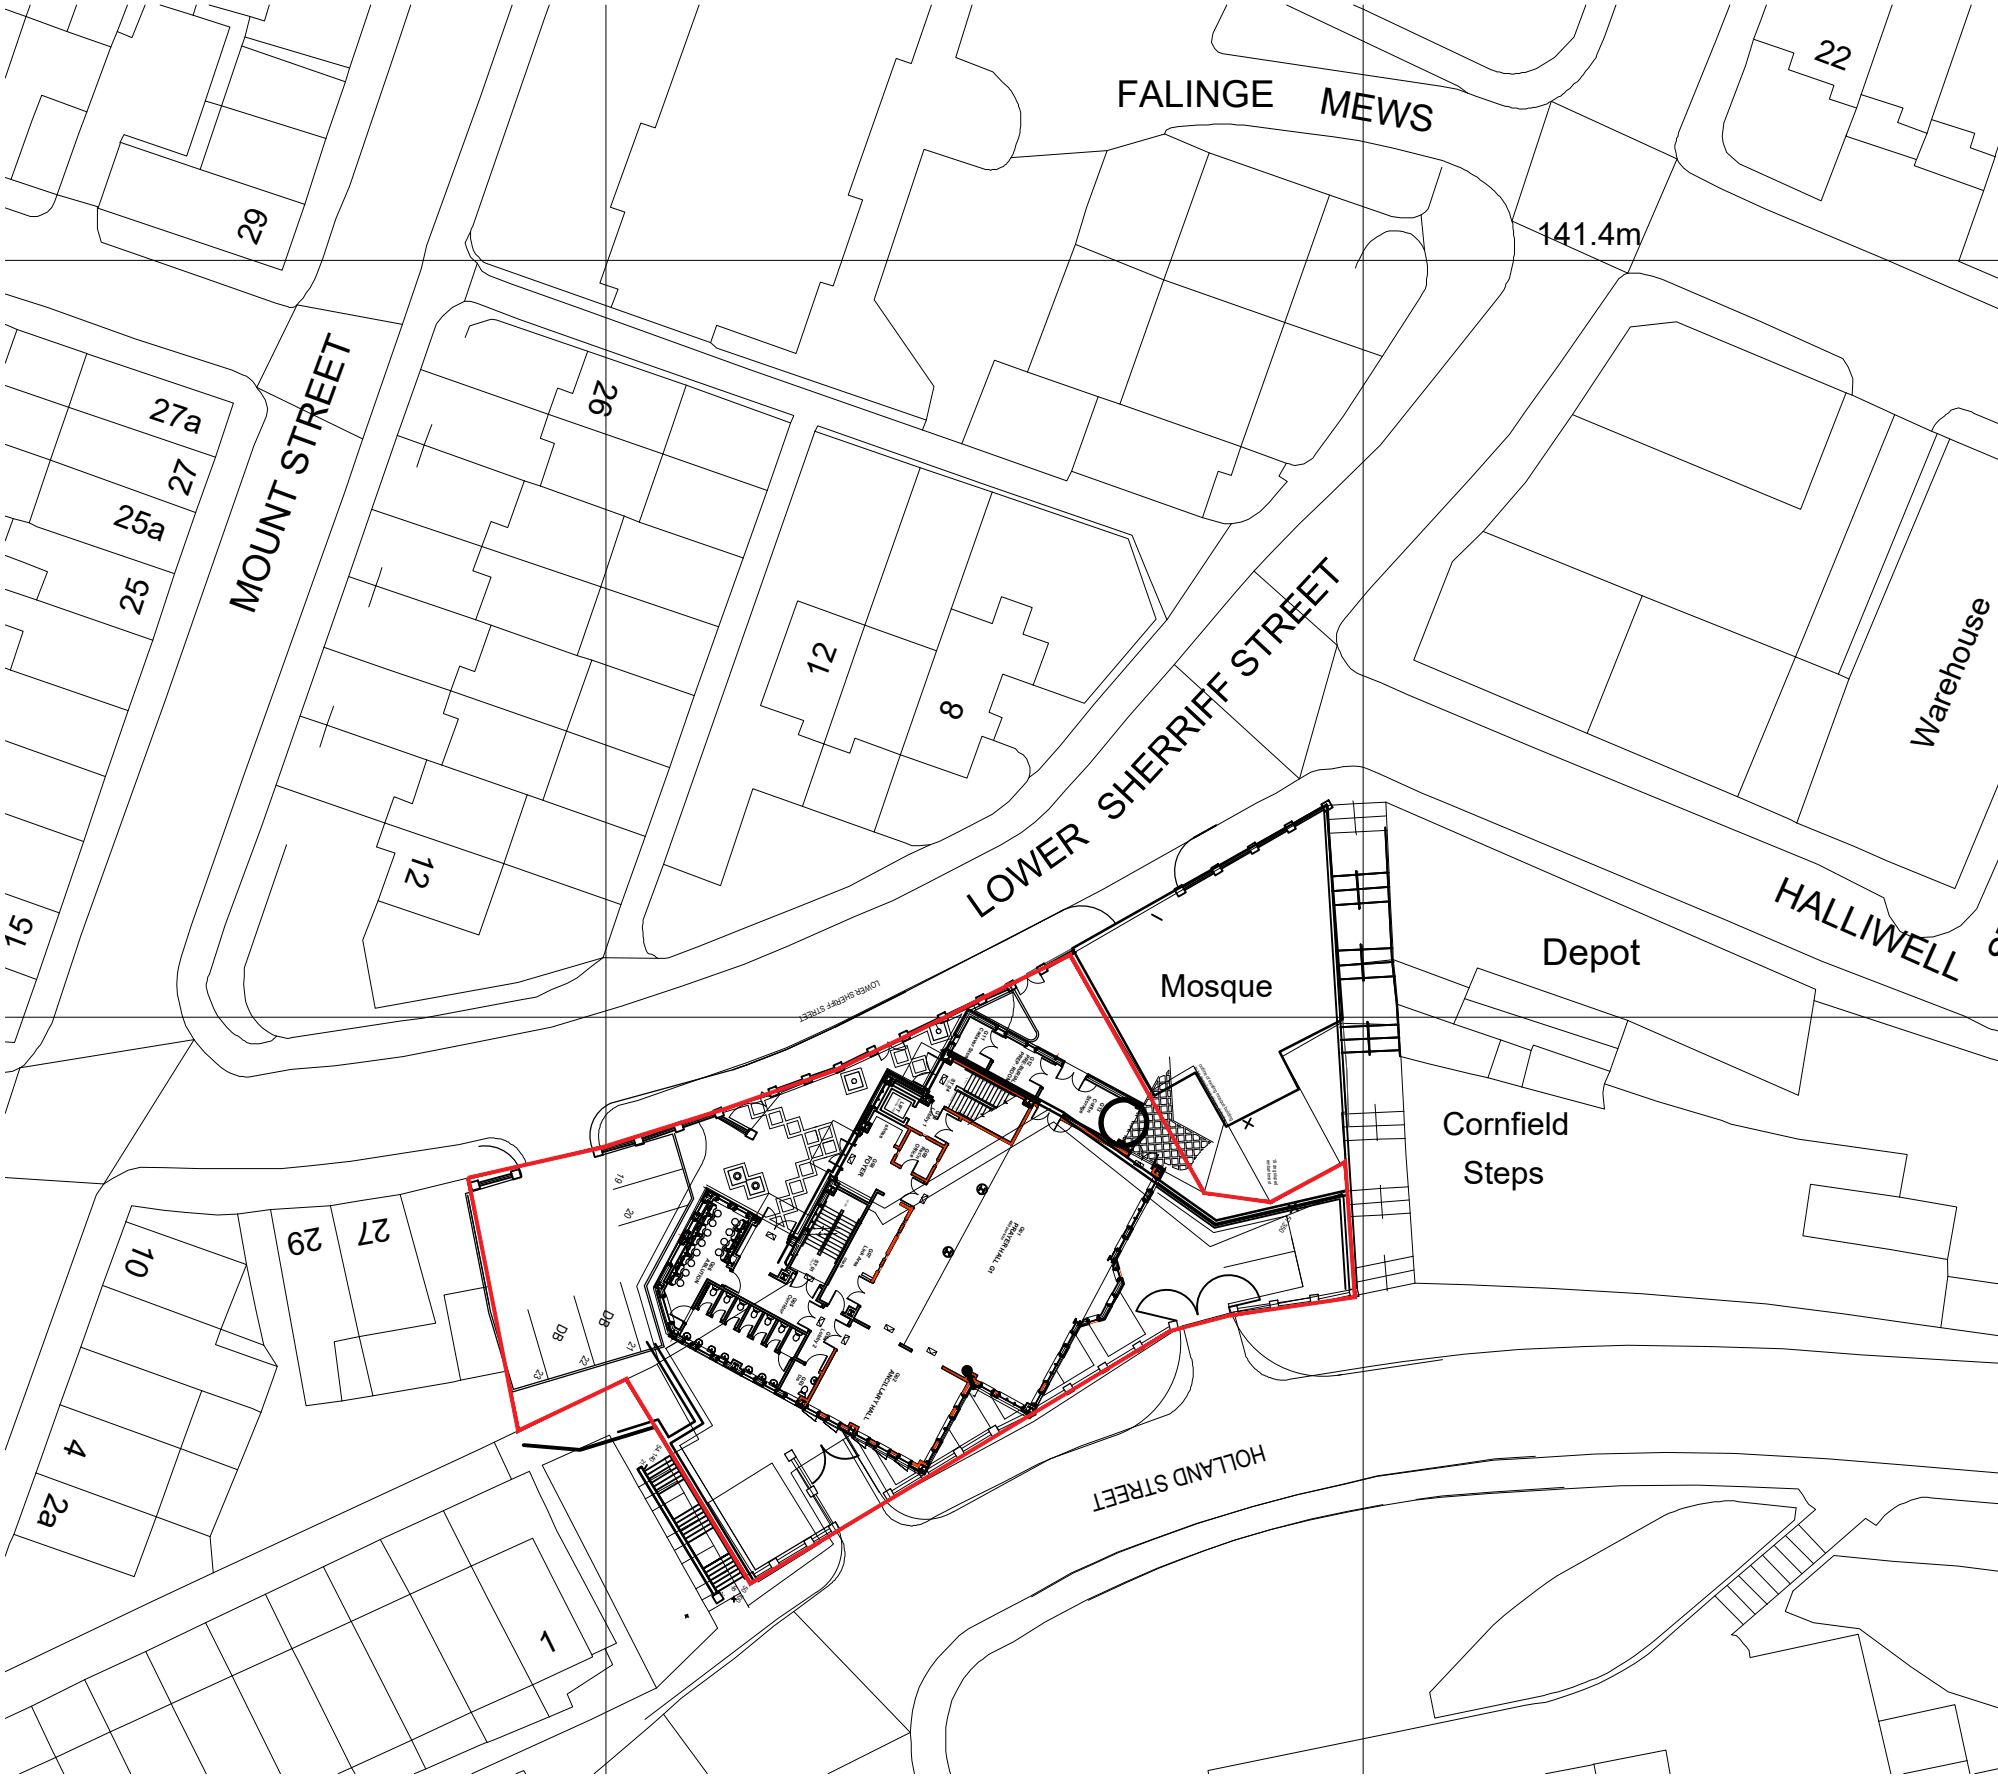

EXISTING SITE PLAN
SCALE 1 : 500