


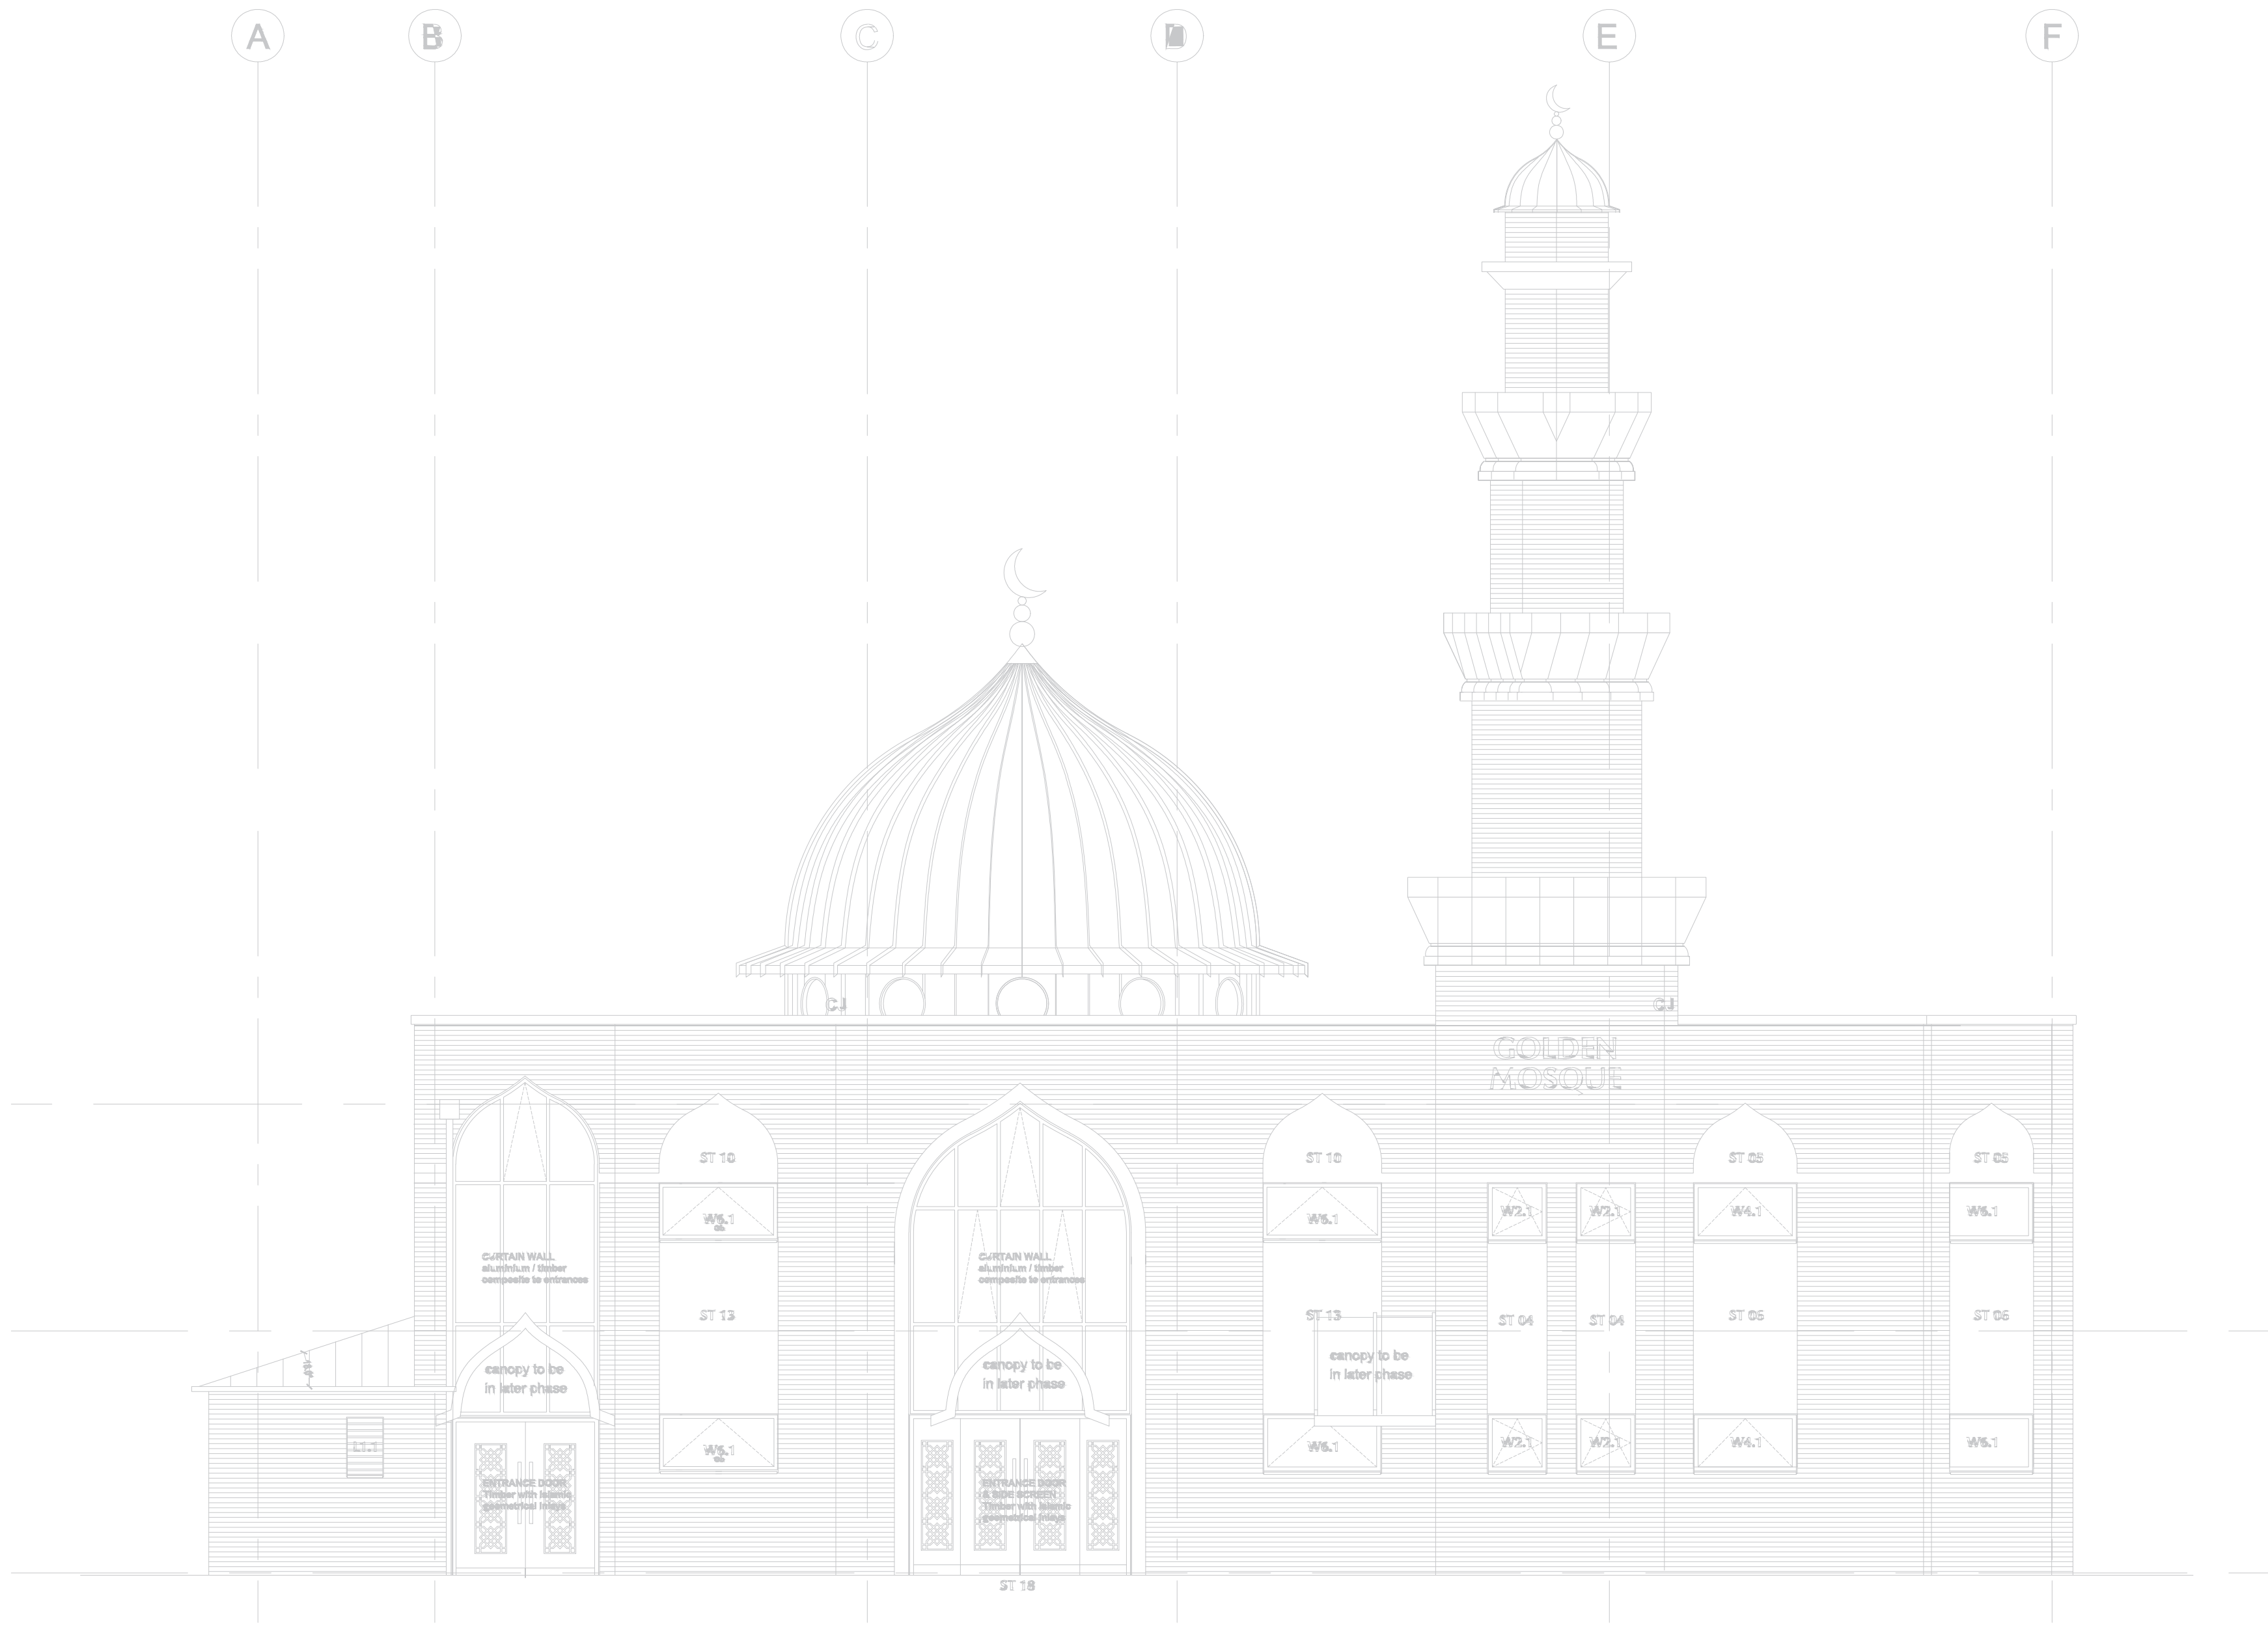

EXISTING FRONT ELEVATION
SCALE 1 : 75

IMPORTANT NOTES: Do Not Scale from this Drawing.
Use Figured Dimensions Only.

DRAWING STATUS:			FOOTPRINT DESIGN		E: info@footprintdesign.net W: www.footprintdesign.net	
PRELIMINARY						
REVISION	DATE	DESCRIPTION	CLIENT: GOLDEN MOSQUE		SCALE: 1:75@A1	DATE: 02.03.25
			PROJECT: GOLDEN MOSQUE, ROCHDALE			
			DRAWING TITLE: EXISTING FRONT ELEVATION			
			DRAWING NO: A146_E(00)002			