



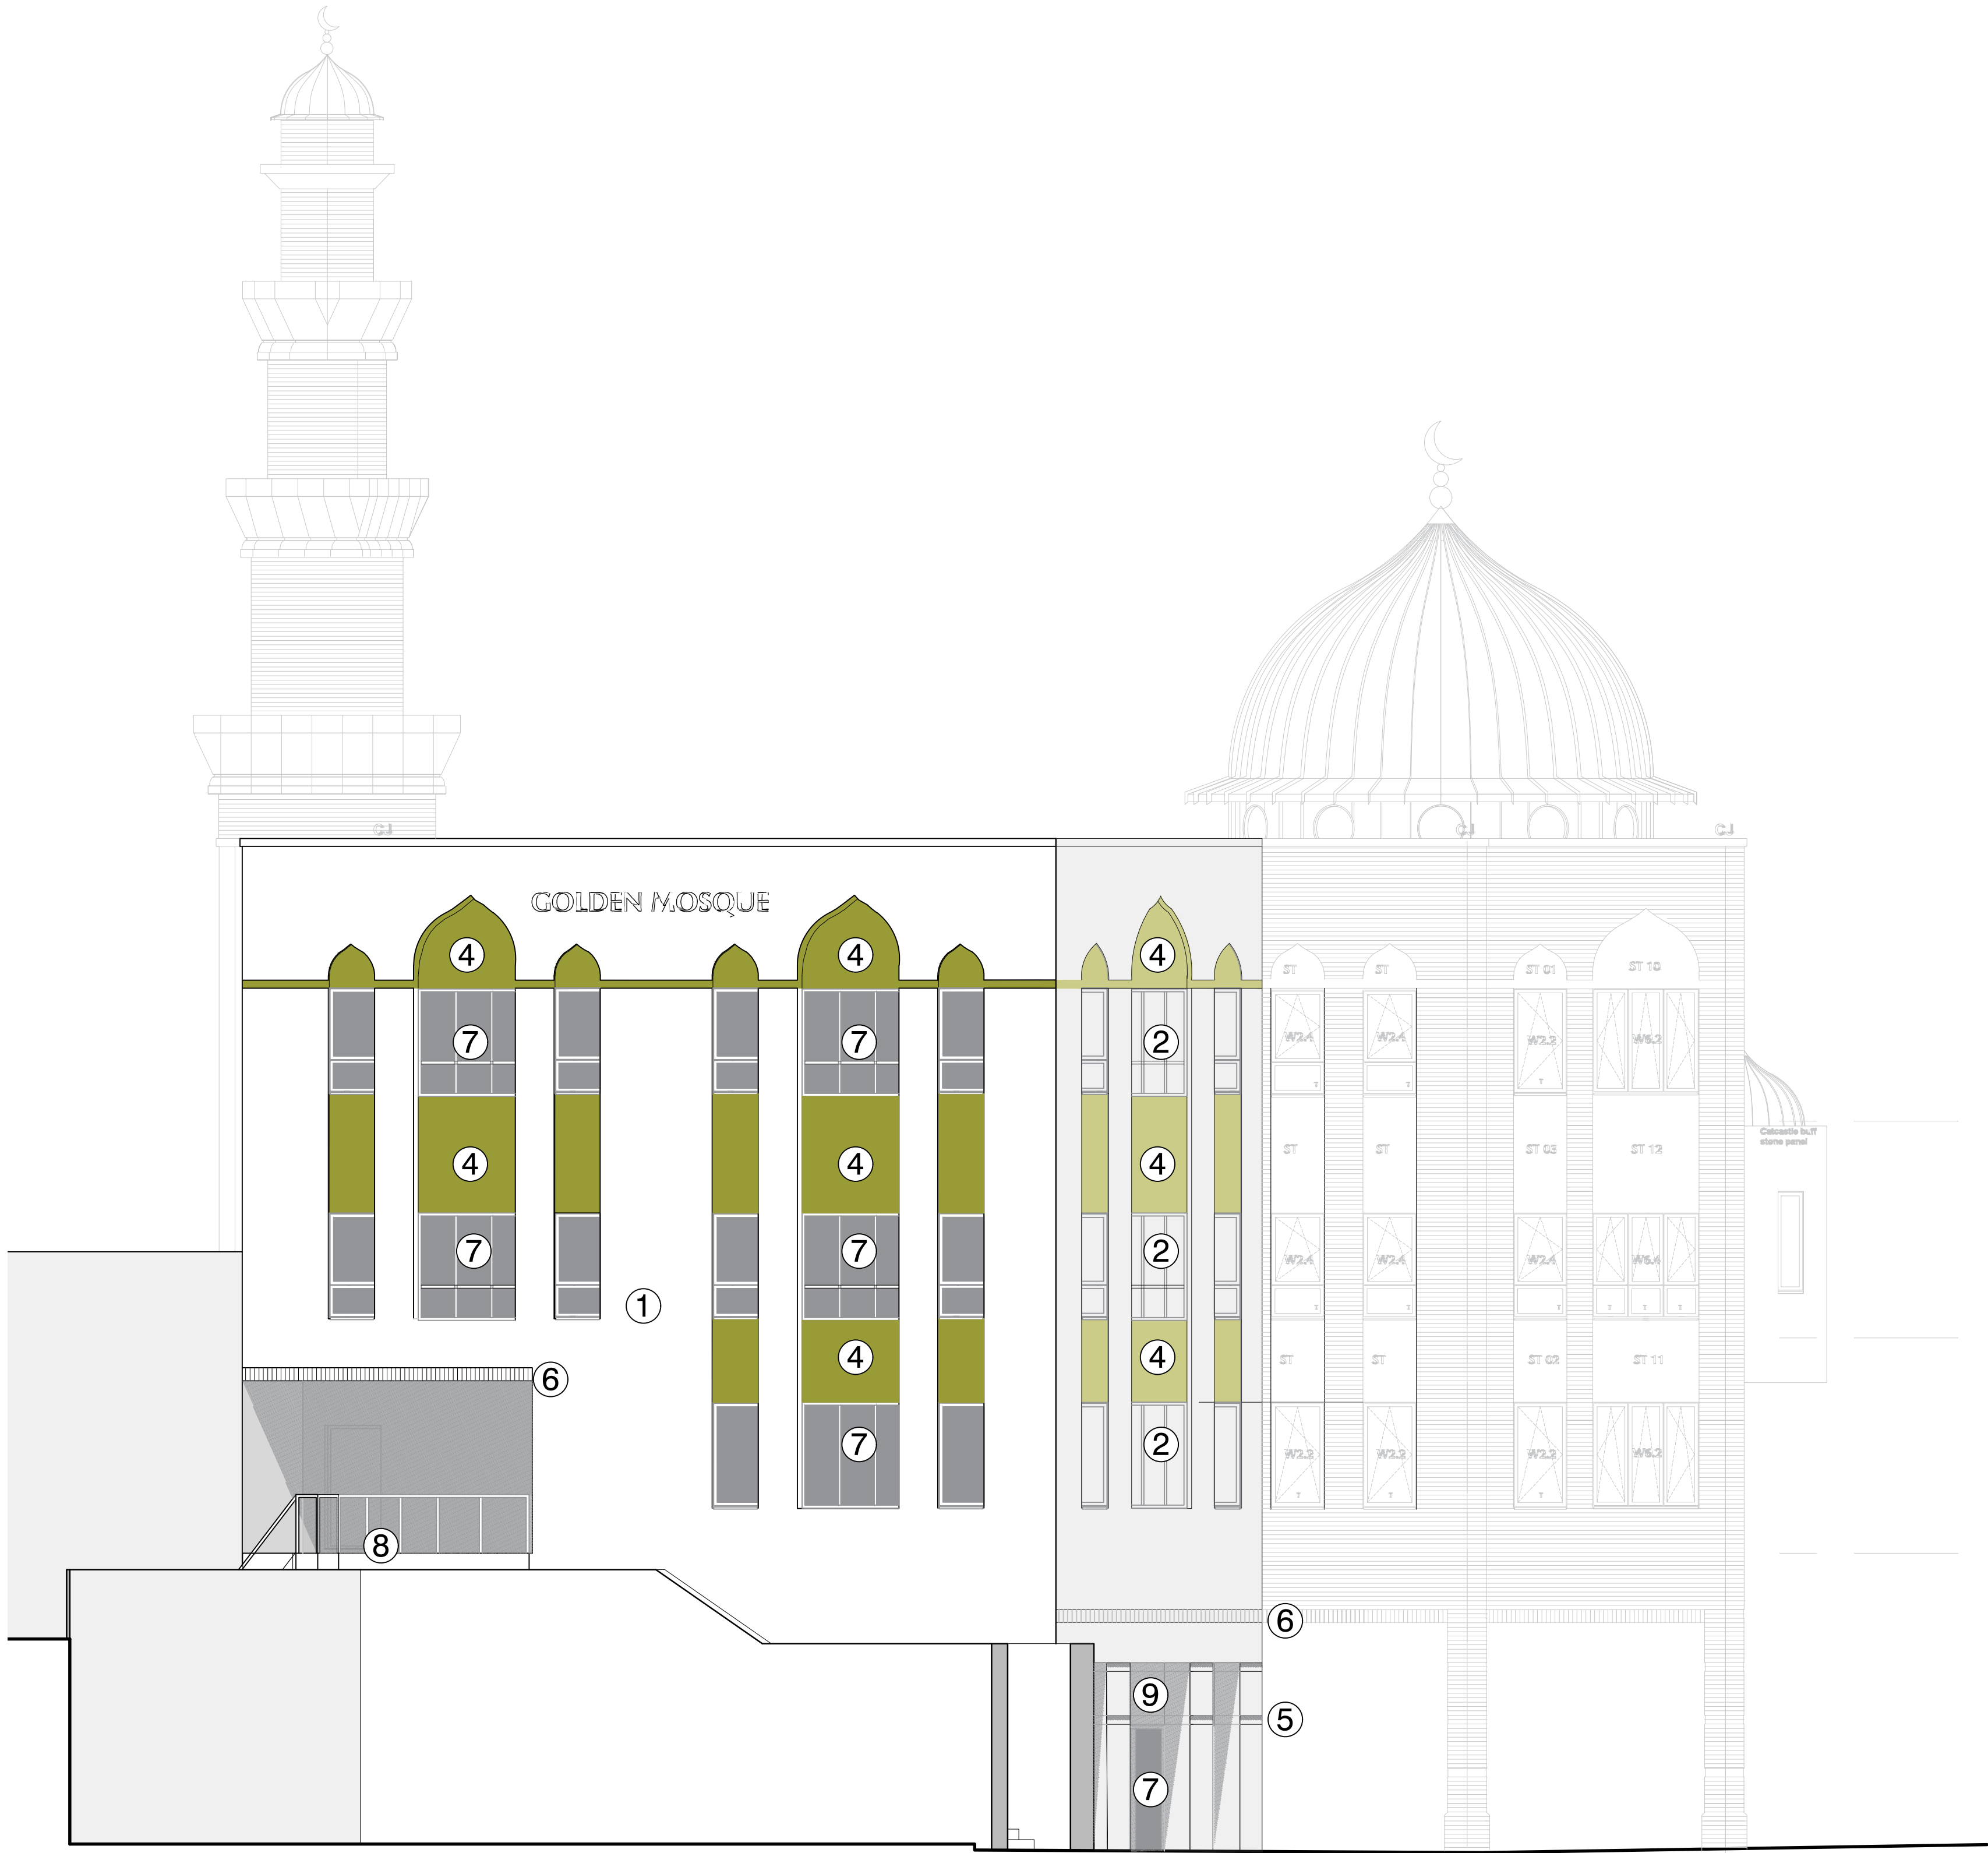

PROPOSED GABLE 2 ELEVATION
SCALE 1 : 75

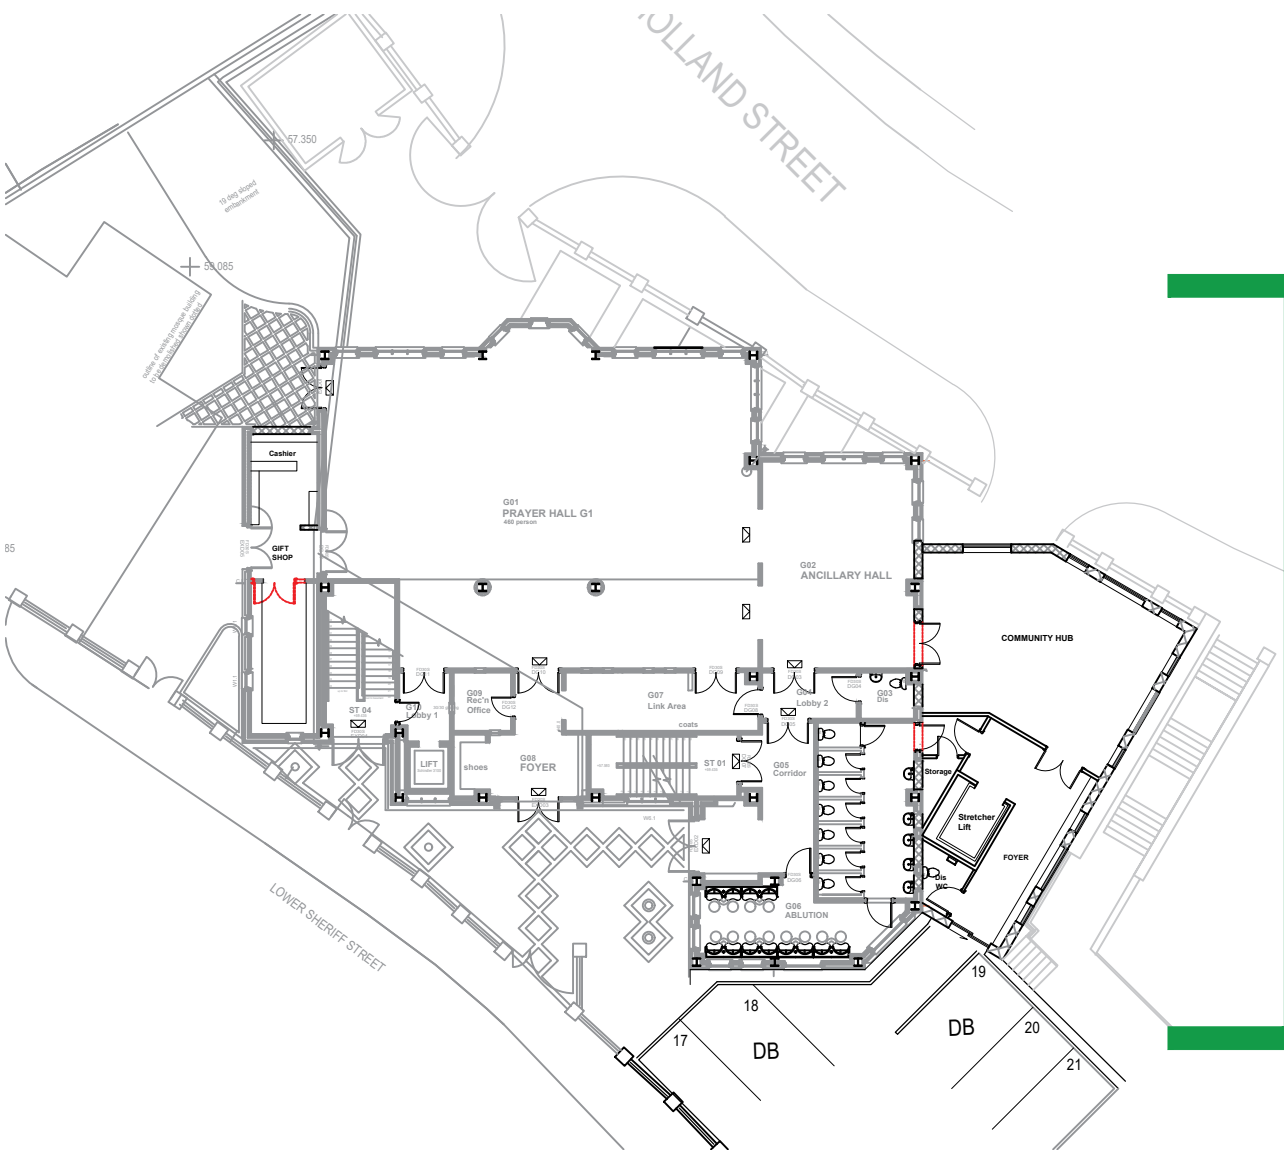

site plan key

--- Demolition Line

- 1 Brickwork match existing
- 2 Off-White Aluminium double glazed window/door assembly to match existing
- 3 Flat Green roof to match existing
- 4 Opaque/ Colour panel to match Dome
- 5 Horizontal linear brick detail with protruded alternative courses.
- 6 Soldier Course brick detail to match existing
- 7 Opaque panel
- 8 New external stairs and railing
- 9 Recessed Brick work

EXISTING

PROPOSED

PROPOSED GABLE 2 ELEVATION

IMPORTANT NOTES: Do Not Scale from this Drawing.
Use Figured Dimensions Only.

DRAWING STATUS:			FOOTPRINT DESIGN		
INFORMATION			E: info@footprintdesign.net W: www.footprintdesign.net		
REVISION	DATE	DESCRIPTION	CLIENT: GOLDEN MOSQUE	SCALE: 1:75@A1	DATE: 03.03.25
A	11.03.26	Updates made following design review	PROJECT: GOLDEN MOSQUE, ROCHDALE		
DRAWING TITLE: PROPOSED GABLE 2 ELEVATION					
DRAWING NO: A146_E(00)013					