


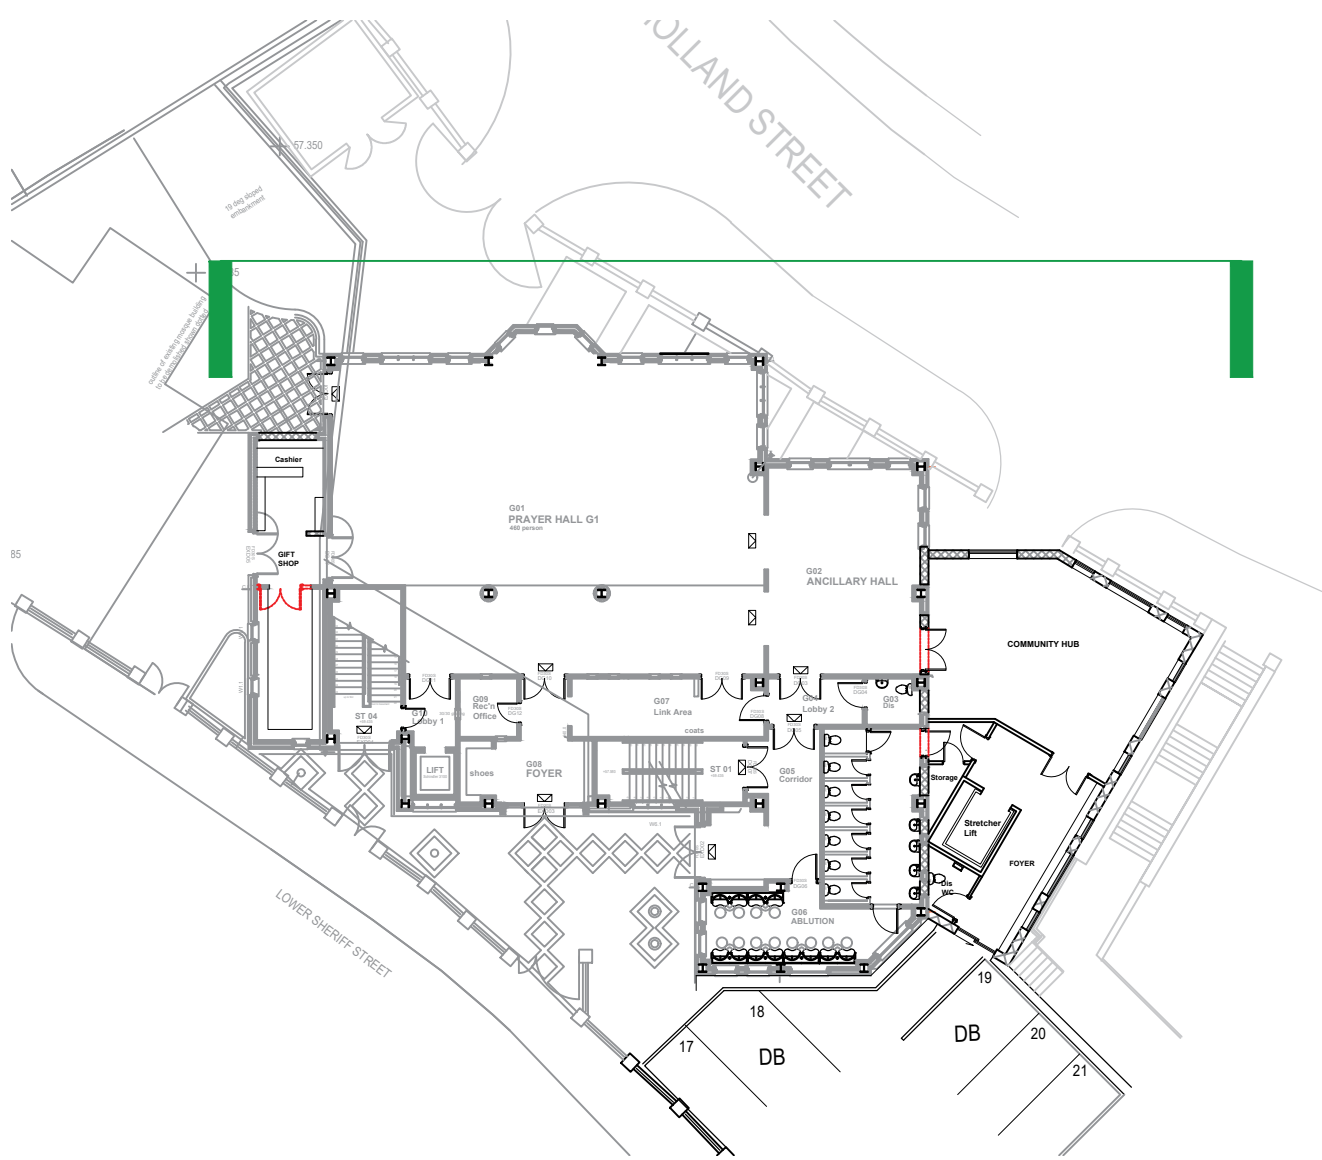

site plan key

Demolition Line




PROPOSED REAR ELEVATION

SCALE 1 : 75

- 1 Brickwork match existing
- 2 Off-White Aluminium double glazed window/door assembly to match existing
- 3 Flat Green roof to match existing
- 4 Opaque/ Colour panel to match Dome
- 5 Horizontal linear brick detail with protruded alternative courses.
- 6 Soldier Course brick detail to match existing
- 7 Opaque panel
- 8 New external stairs and railing
- 9 Recessed Brick work



EXISTING

 

PROPOSED

PROPOSED REAR ELEVATION

IMPORTANT NOTES: Do Not Scale from this Drawing. Use Figured Dimensions Only.

DRAWING STATUS:

INFORMATION

REVISION DATE DESCRIPTION

A 11.03.26 Updates made following design review

FOOTPRINT DESIGN

E info@footprintdesign.net
W www.footprintdesign.net

CLIENT: GOLDEN MOSQUE

SCALE: 1:75@A1 DATE: 03.03.25

PROJECT: GOLDEN MOSQUE, ROCHDALE

DRAWING TITLE: PROPOSED REAR ELEVATION

DRAWING NO: A146_E(00)010