





Street Elevation (North)
1 : 200

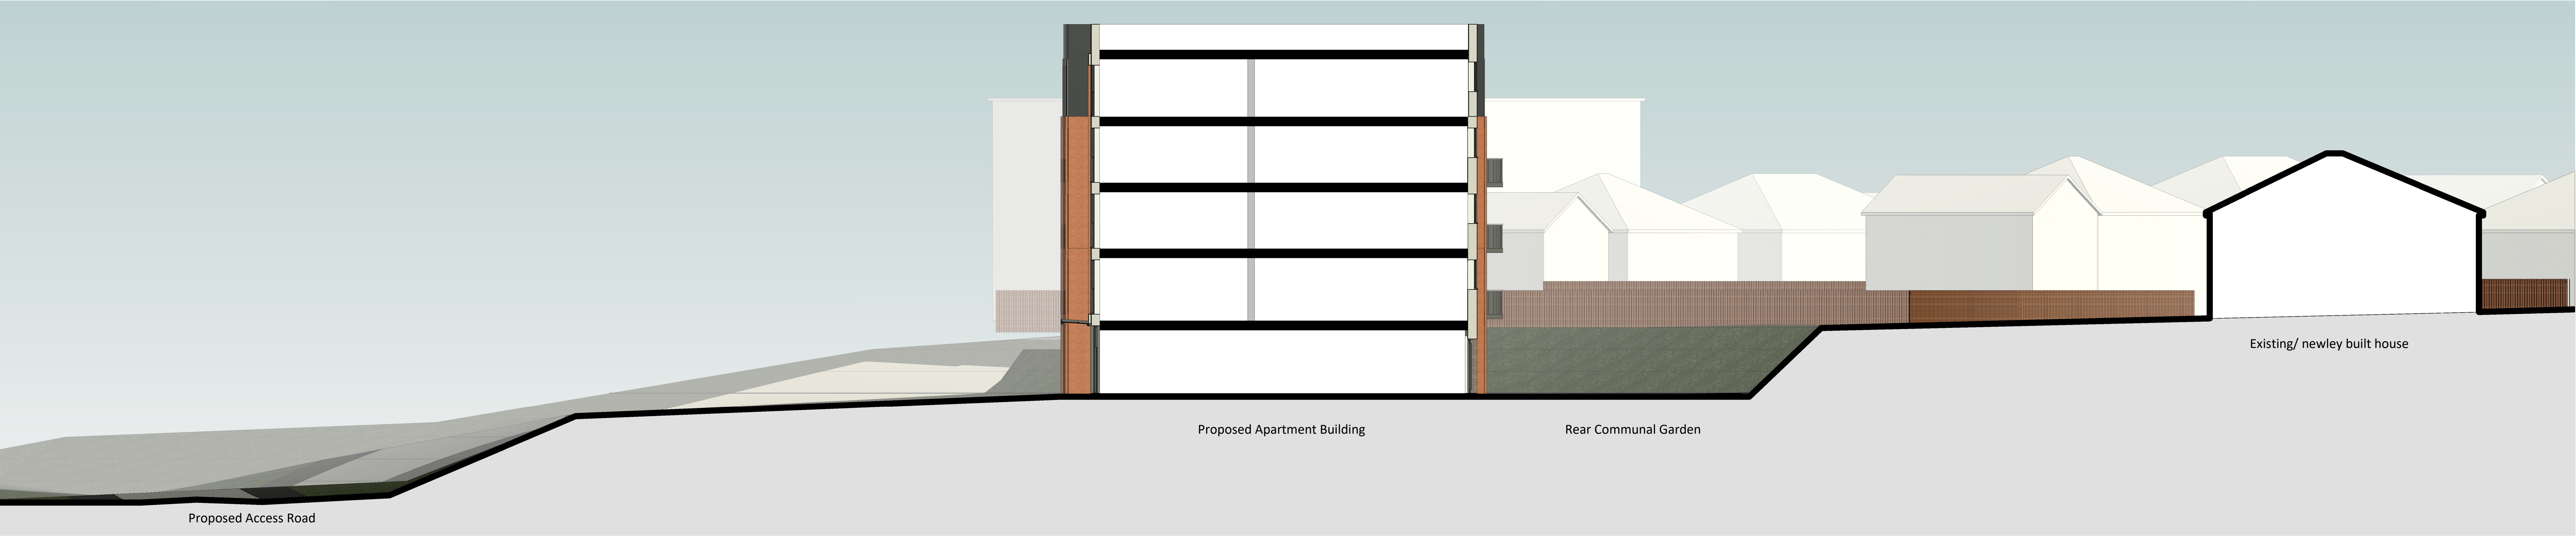

Site Section
1 : 100

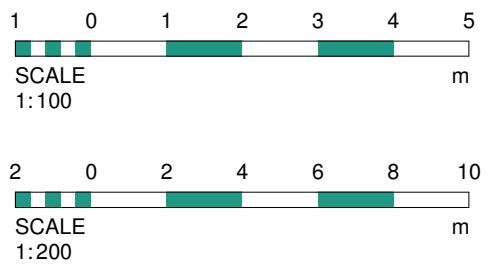

B	08.04.26	OM	Drawing updated in-line with site plan & apartment building changes.
A	20.08.25	OM	Apartment building revised, subsequent external works updated, EV charger provision added with amended parking layout where required. Substation added.
Rev	Date	Int	Description



CLIENT:
Mike McManus

PROJECT:
Royle Road, Rochdale

DESCRIPTION:
Proposed Street Elevation (North) & Site Section

PURPOSE OF ISSUE:
Planning

DRAWN BY:	CHECKED:	DATE:	SCALE @ A0:
DR	MA	16/12/24	As indicated

JOB NO.:	STATUS CODE:	DRAWING NO.:	REV
4524	S0	108	B

FILE IDENTIFIER:
RR-BTP-00-ZZ-DR-A-4524_108.B

Elizabeth House 466 Dinsbury Road Hutton Mersey Stockport SK4 3BS
0161 443 1201 info@btparchitects.co.uk www.btparchitects.co.uk