


This drawing is copyright Bernard Taylor Partnership Ltd and must not be copied or disclosed by or to any unauthorised persons without the prior written consent of Bernard Taylor Partnership Ltd

Do not scale from this drawing. Do not take measurements from the CAD base. Any discrepancies are to be reported to the architect for clarification.

All dimensions are to be checked on site prior to construction, manufacture of any components and ordering of materials and equipment.

All materials and workmanship to be in accordance with the current British Standards and codes of practice.

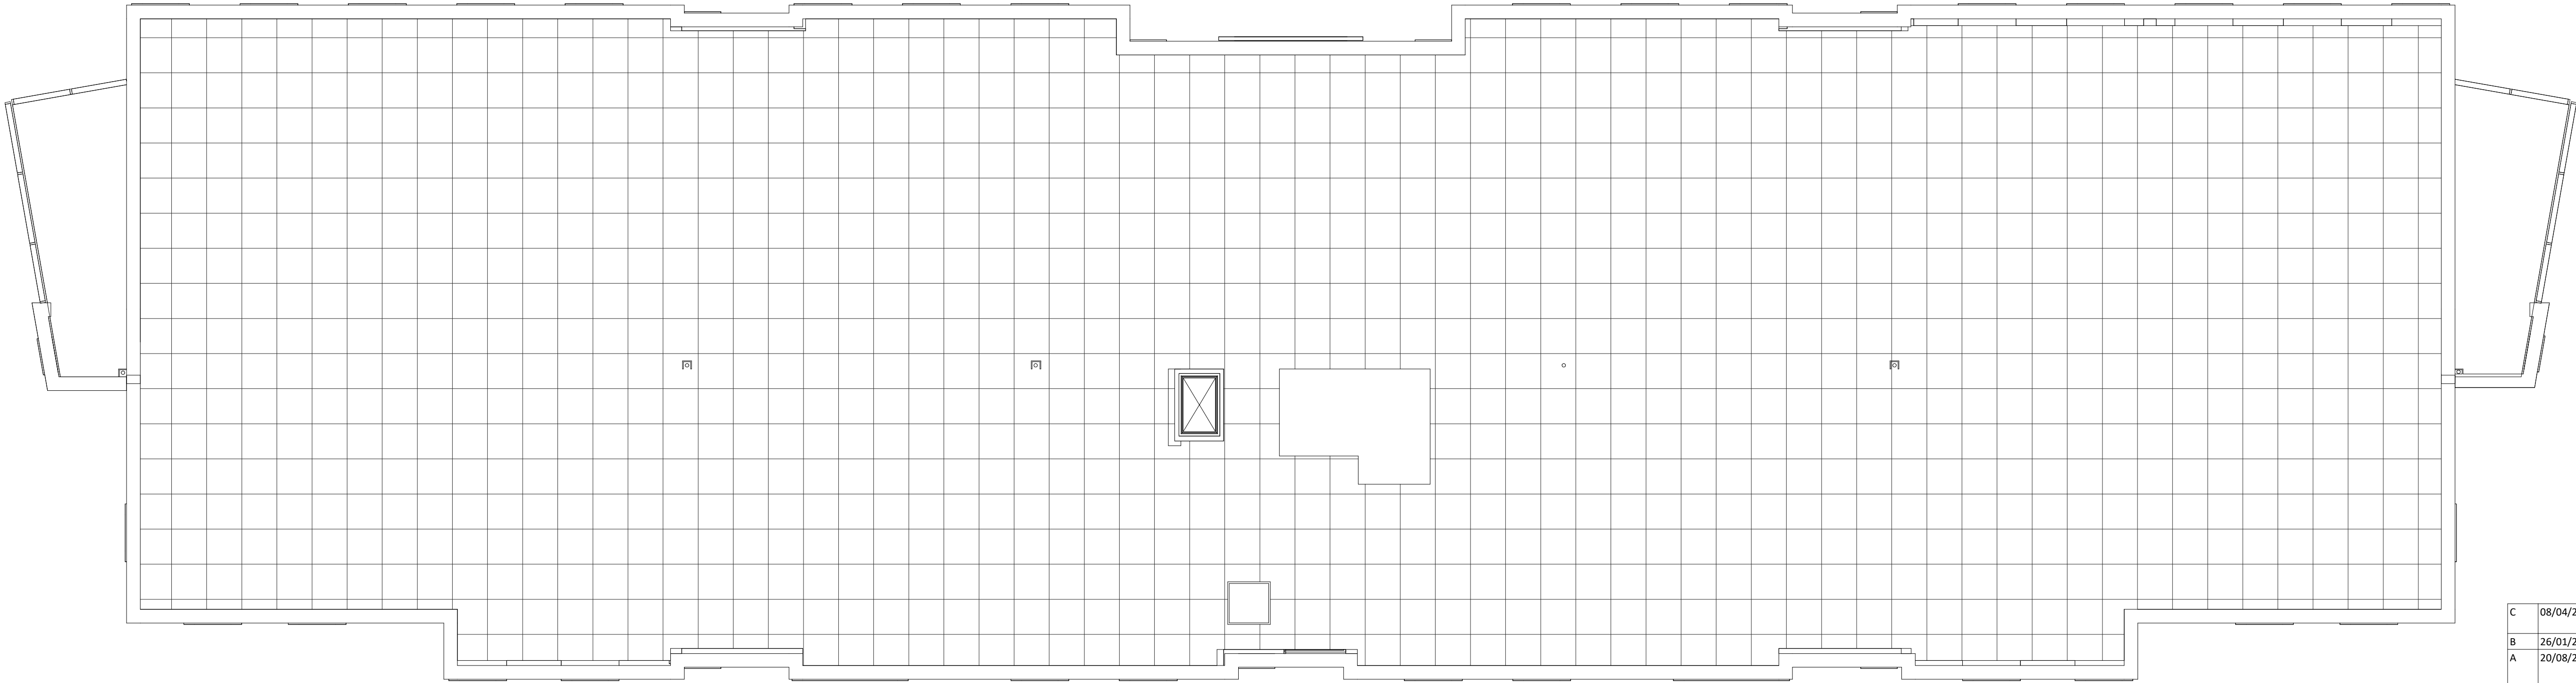

05 Roof Plan
1 : 100

C	08/04/26	OM	General internal layout updated and minor amendments to elevation treatment
B	26/01/26	OM	Floor plans updated to extra-care 'light'
A	20/08/25	OM	Apartment building updated to traditional construction, extra-care/ elderley living generic requirements have been incorporated i.e. communal areas. Building sense checked and to brick dims.
Rev	Date	Int	Description



CLIENT:
Mike McManus

PROJECT:
Royle Road, Rochdale

DESCRIPTION:
Proposed Roof Plan

PURPOSE OF ISSUE:
Planning

DRAWN BY:	CHECKED	DATE:	SCALE @ A1:
OM	MA	04.02.25	1 : 100

JOB NO:	STATUS CODE:	DRAWING NO:	REV
4524	S0	125	C

FILE IDENTIFIER:
RR-BTP-01-RP-DR-A-4524_125.C

Elizabeth House 486 Didsbury Road Heaton Mersey Stockport SK4 3BS
0161 443 1221 info@bernardtaylor.co.uk www.btparchitects.co.uk

