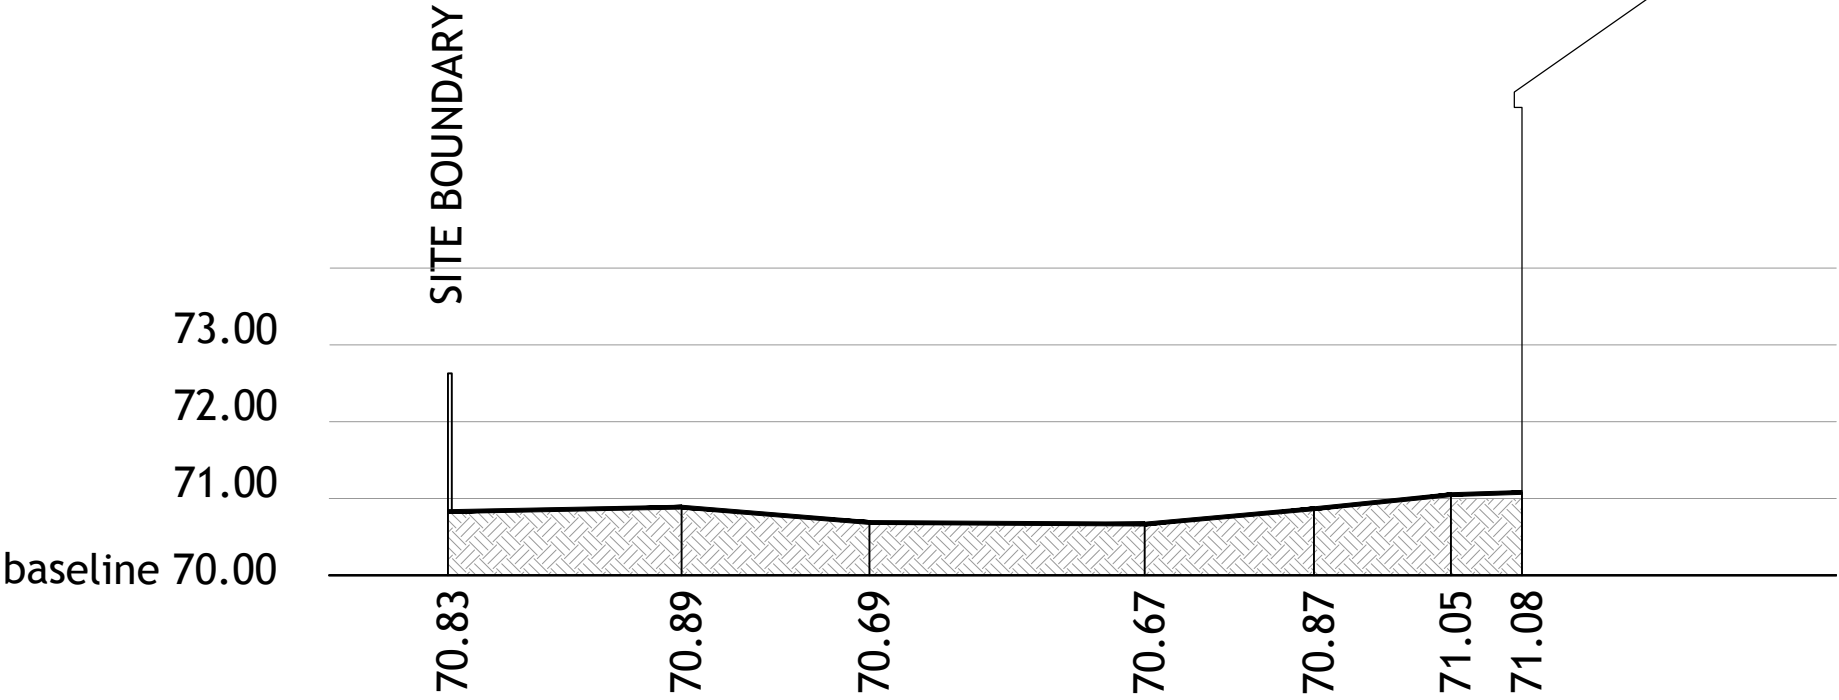
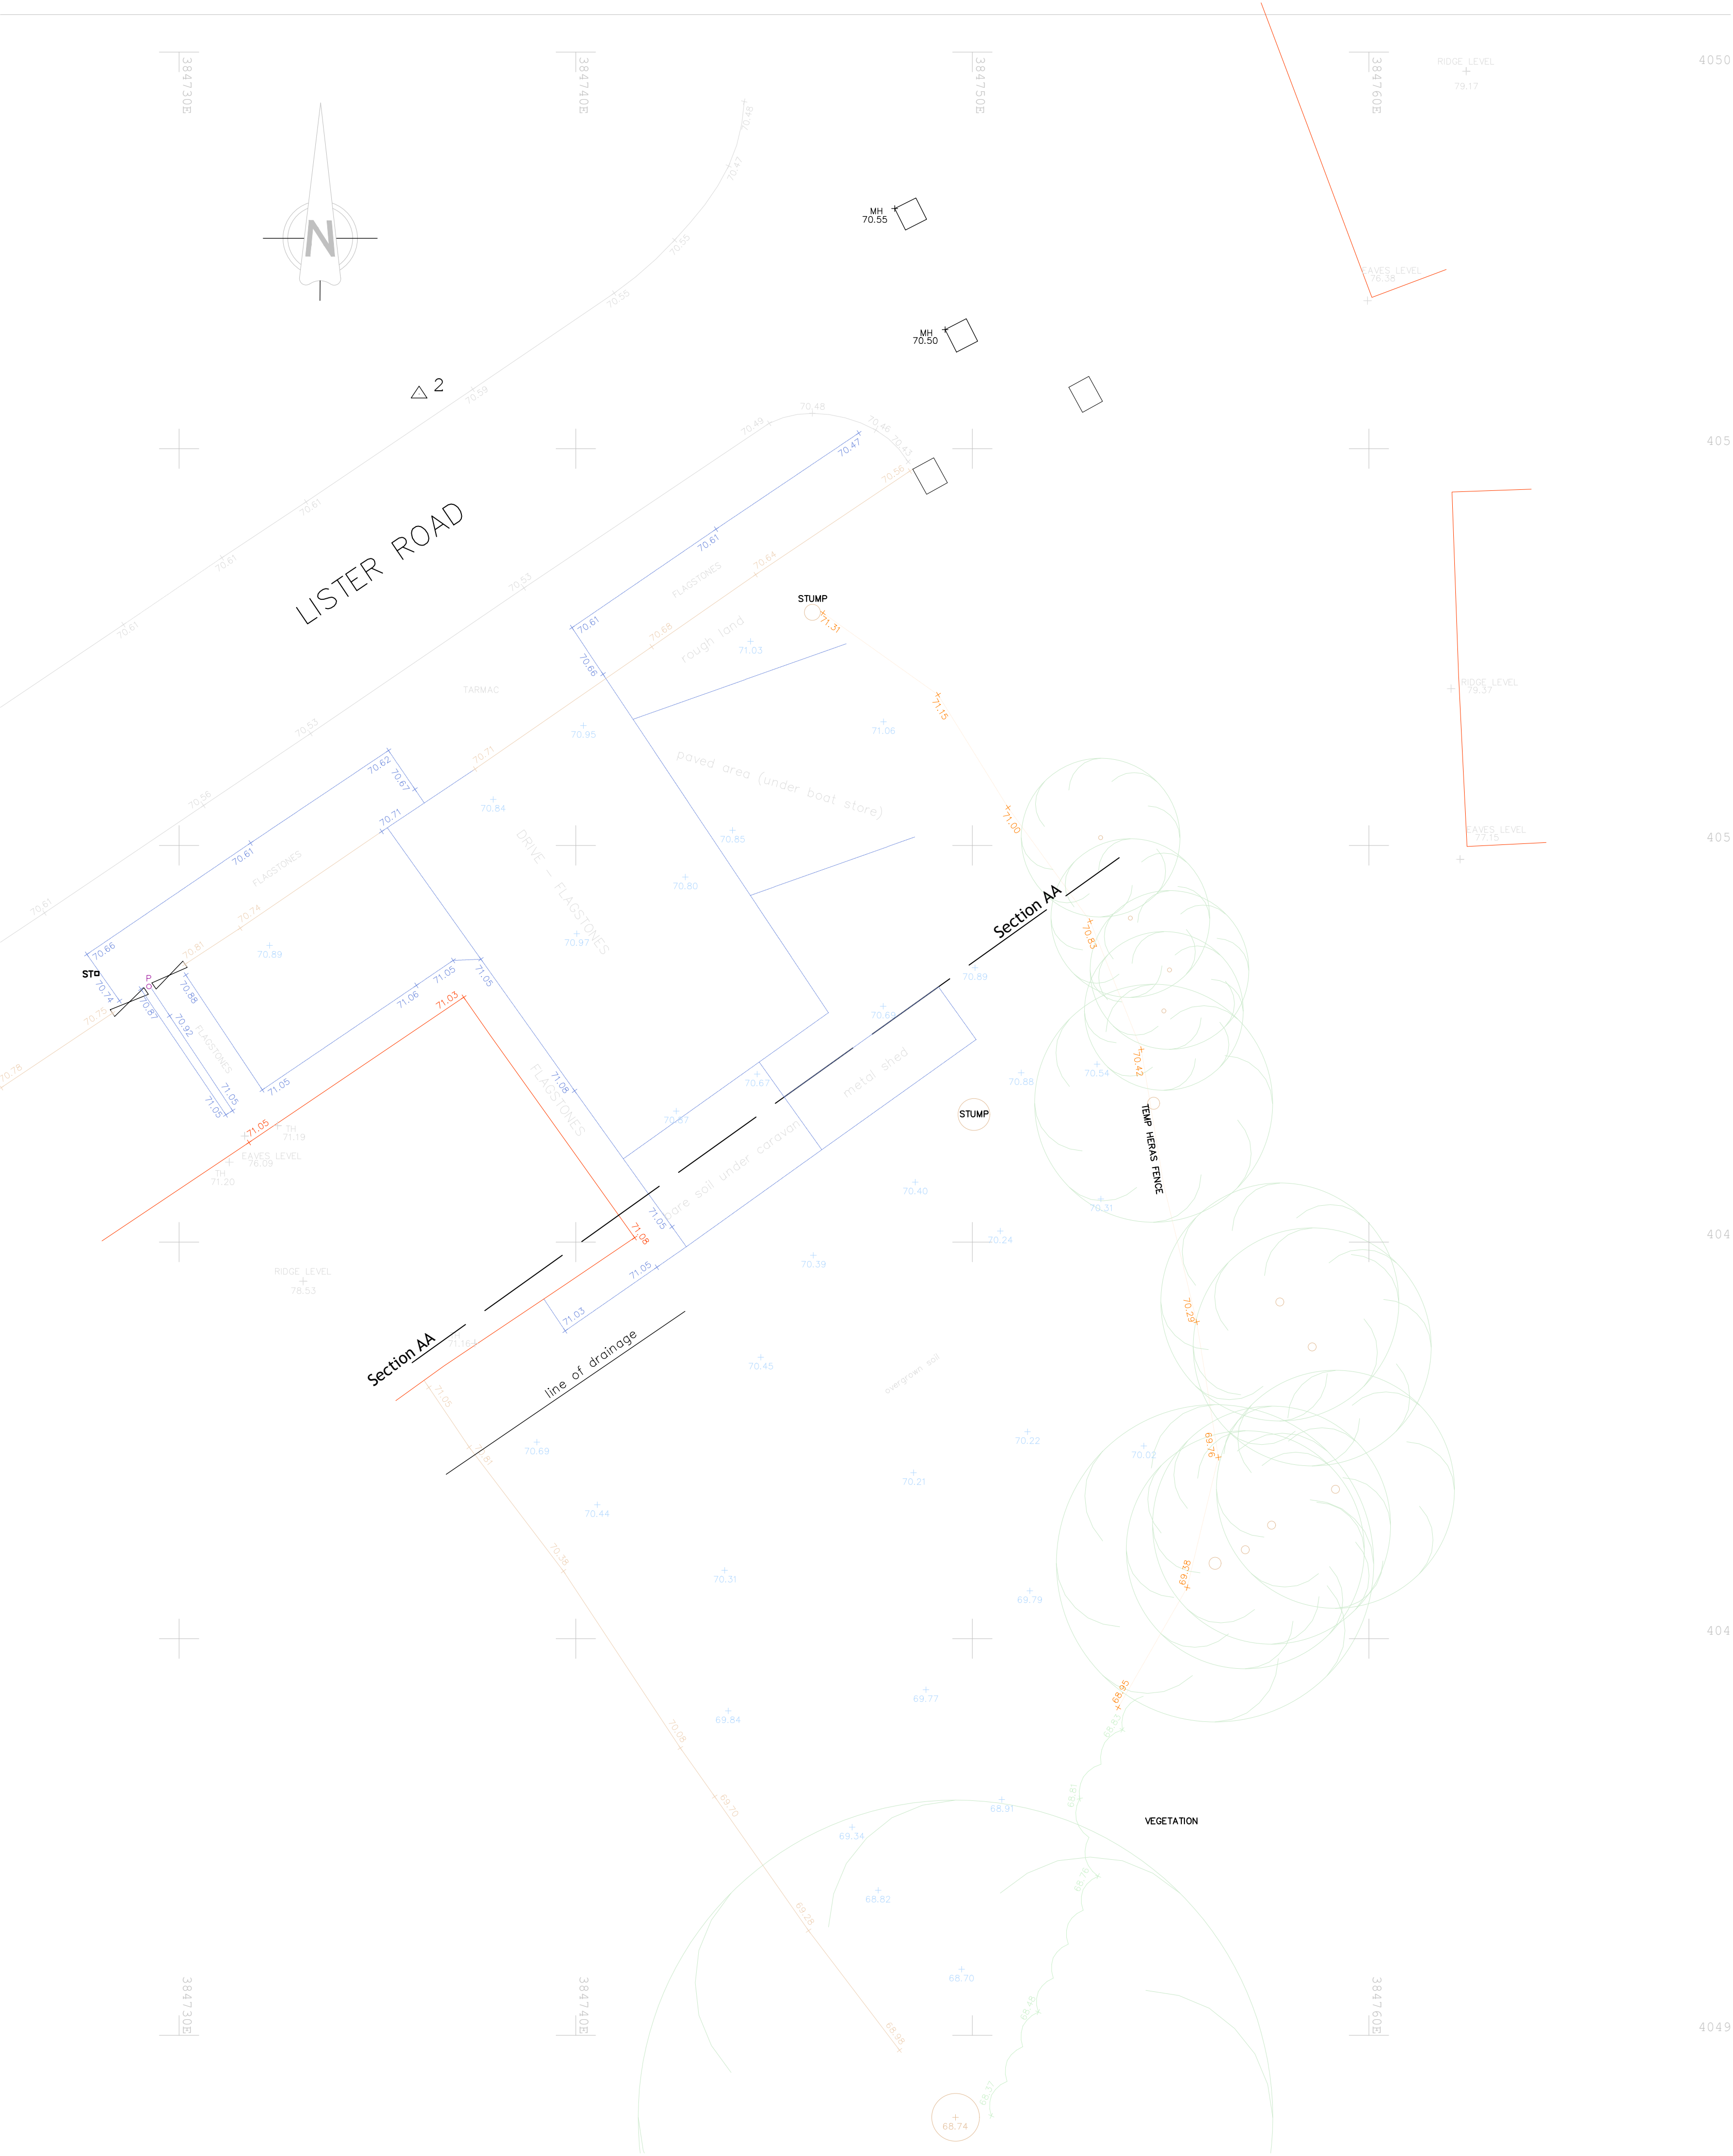


All levels and dimensions must be checked on site by contractor prior to commencement of works. Any variations must be reported to the client. Use figured dimensions only. DO NOT SCALE from PDF or prints. no liability can be accepted. Contact the Designer to confirm any dimensions.

All information herein is the copyright of the designer. Copying in full or in part is forbidden without the written permission from the designer.

M A H E

Architecture

Client	
Maga Projects	
Project	
Dwelling at Lister Rd, Middleton	
Title	
Site Plan	
Dwg Scale	Drawing Number
1:100 a1	889-08