


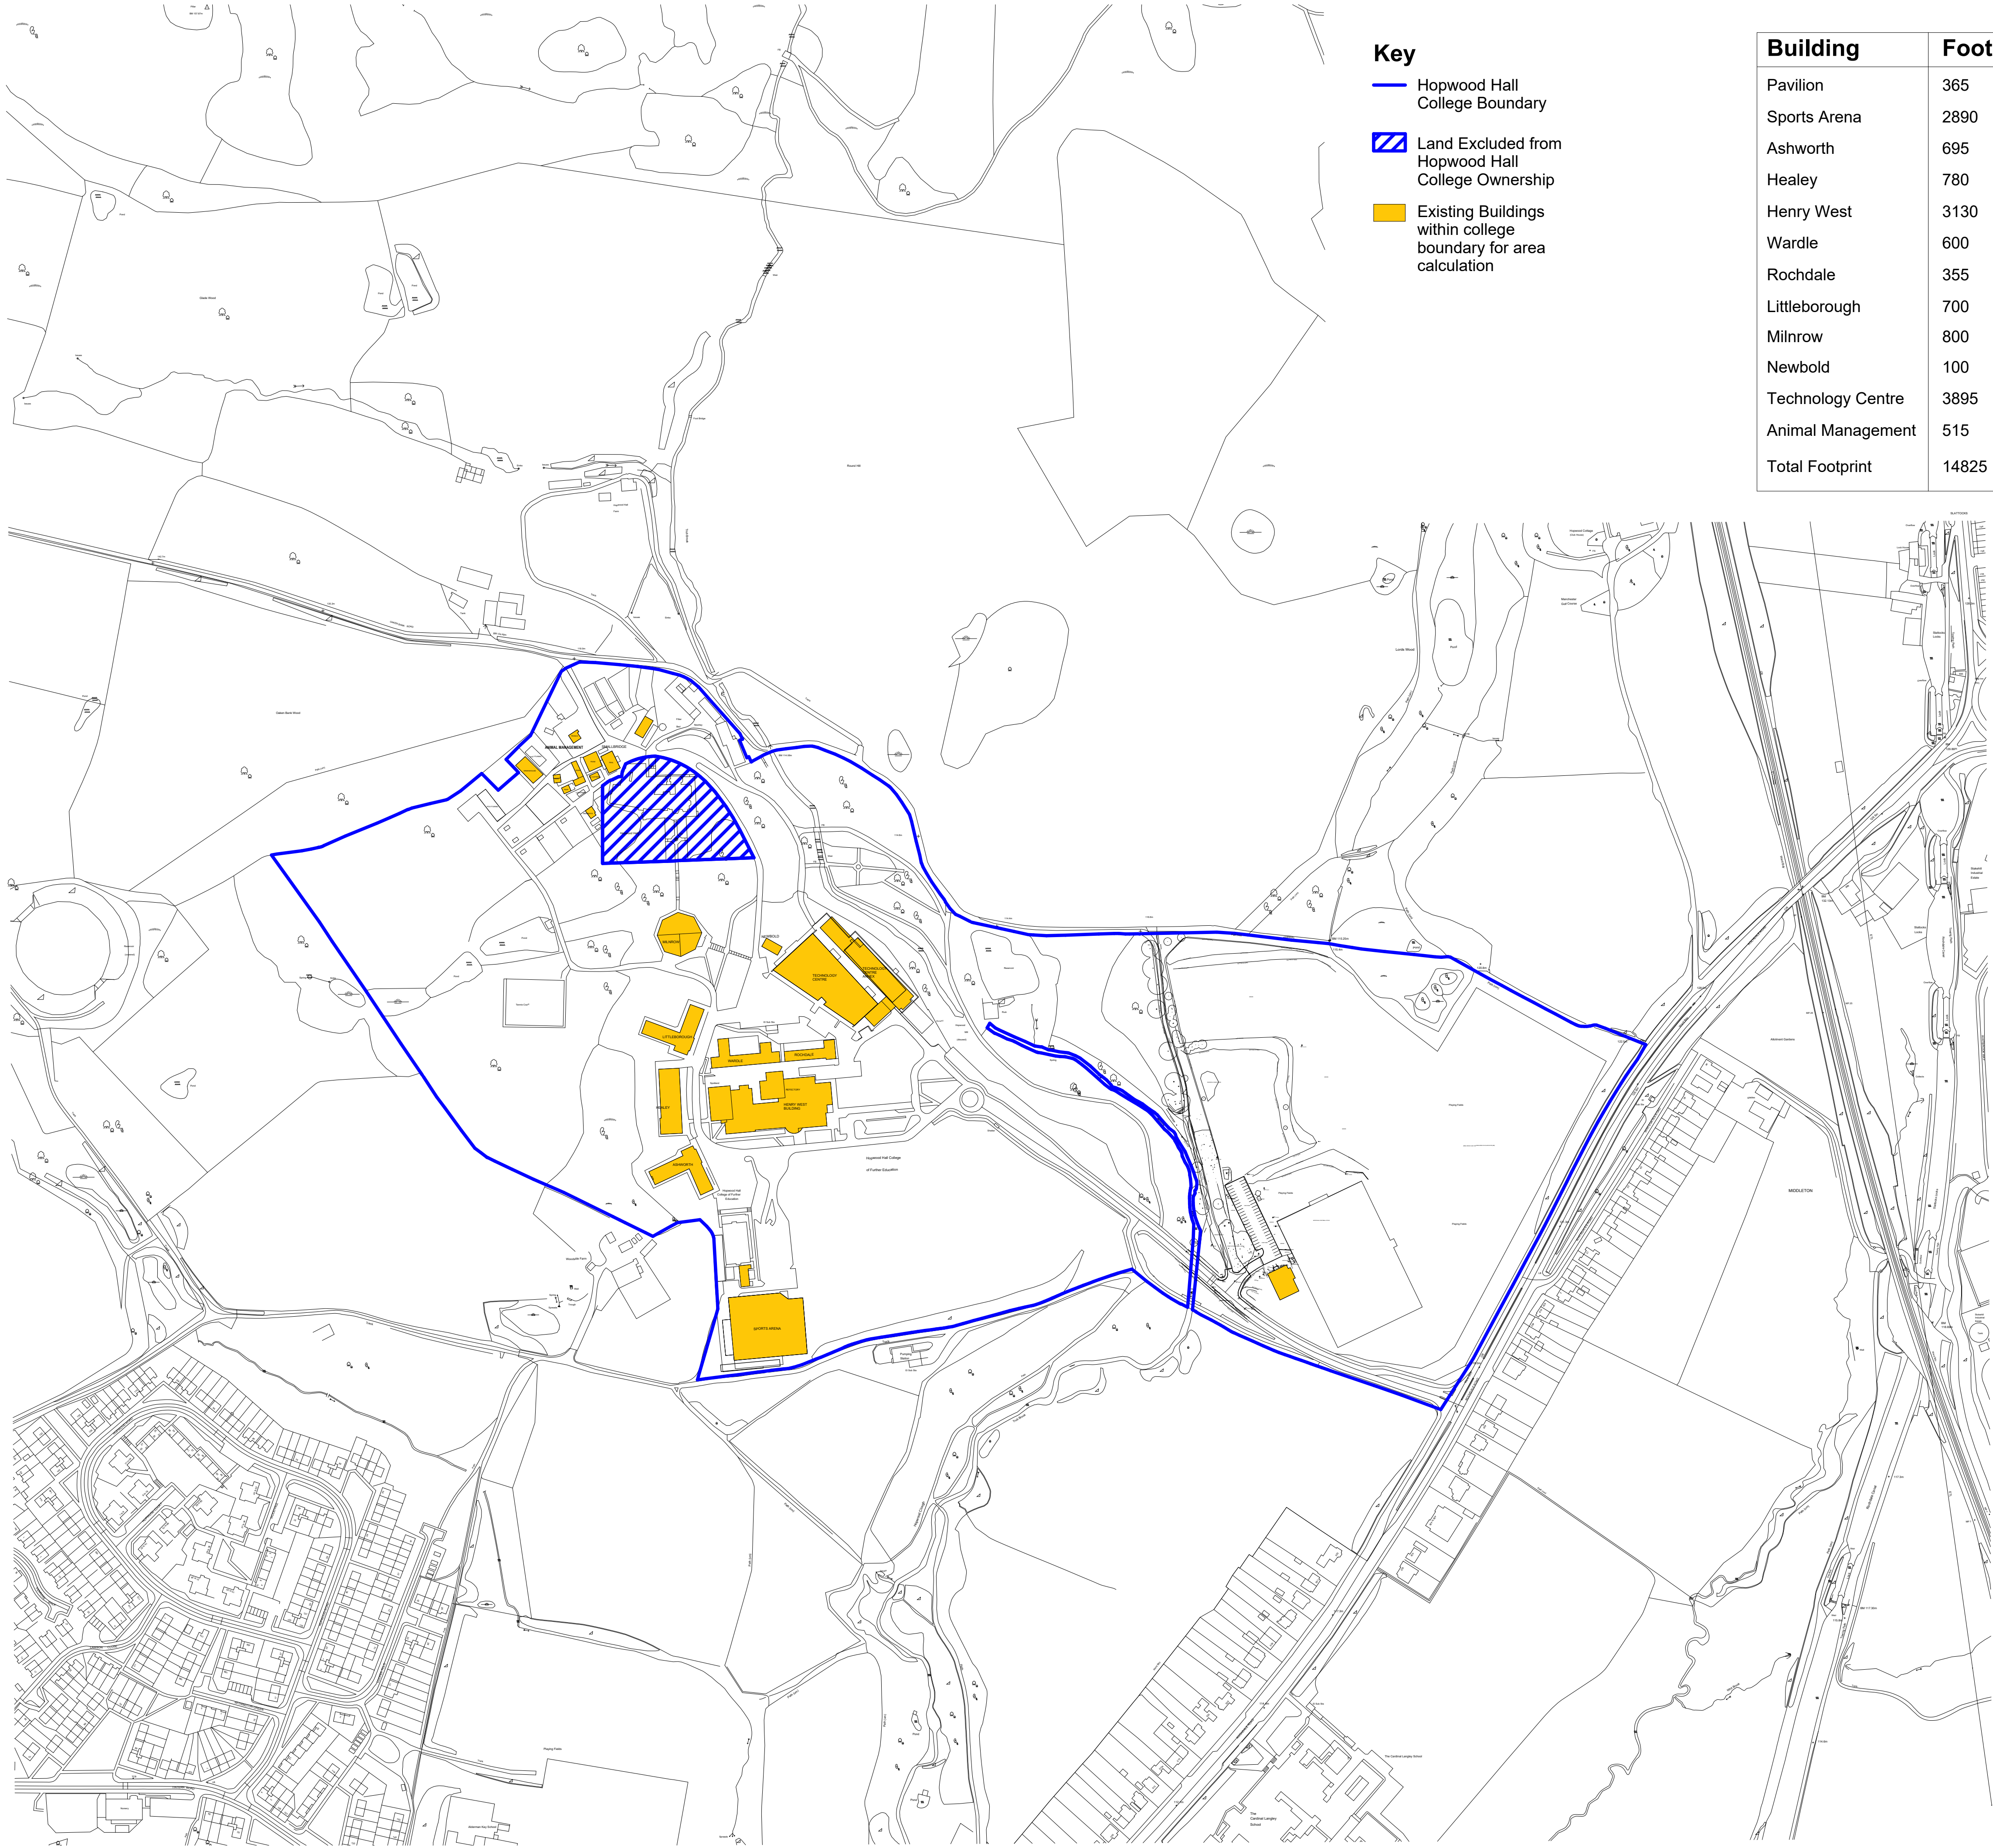

- Key**
- Hopwood Hall College Boundary
 - Land Excluded from Hopwood Hall College Ownership
 - Existing Buildings within college boundary for area calculation

Building	Footprint m ²
Pavilion	365
Sports Arena	2890
Ashworth	695
Healey	780
Henry West	3130
Wardle	600
Rochdale	355
Littleborough	700
Milnrow	800
Newbold	100
Technology Centre	3895
Animal Management	515
Total Footprint	14825

COPYRIGHT RESERVED:
The Copyrights to all designs and drawings are the property of Seven Architecture. Reproduction or use for any purpose other than that authorised by Seven Architecture is forbidden.

GENERAL NOTES:

- All dimensions to be checked on site. The Contractor shall verify and be responsible for all dimensions.
- DO NOT scale the drawing - The drawing must not be scaled for any purpose, refer to written dimensions only.
- Any queries or doubts, drawing errors, omissions or divergences shall be reported to Seven Architecture without delay and prior to works being carried out.
- This drawing is subject to statutory approvals.
- All works are to be in accordance with the planning approval and my subsequent approved Local Authorities planning correspondence including drawings, documents and reports.
- All works are to comply with the Building Regulations, British Standards, Code of Practice and any Local Statutory requirements.
- All works are to comply with current Health & Safety Legislation, HSE recommendations / guidance and the current CDM regulations.
- All architectural drawings are to be read in conjunction with the relevant architectural specifications and outline specification sheets.
- All the details and setting-out drawings to be read in conjunction with the relevant consultants and subcontractor drawings.
- All details and setting-out drawings are design intent only. Final arrangement is subject to design development and coordination with Design Team consultants and relevant subcontractors.

REV.	DESCRIPTION:	DATE:	DRAWN:	CHECK:
P01	Draft Planning Issue	13/04/2026	AS	SL
P02	Issued for client approval	20/04/2026	AS	SL

DRAWING SCALE:
1:1250 @ A1

0 10m 25m 50m
1:1250

KEY PLAN (NTS):

N

CLIENT:
Hopwood Hall College

PROJECT TITLE:
Hopwood Construction Skills Hub

SEVEN REF:
21017

DRAWING TITLE:
2021 Building Footprint Calculation

PROJECT	ORIGIN	FUNCTION	SPATIAL	FORM	DISCIPLINE	NO.#	REVISION
HSB	SEV	ZZ	ZZ	DR	A	00501	P02

STATUS CODE:
(ISO 15926)

ISSUE PURPOSE: PLANNING

seven.
SEVENARCHITECTURE.CO.UK

Unit 1.3 Wauk Mill
51 Bengal St
MANCHESTER
M14 6LN
t: 0161 236 5655

Clarendon House
Victoria Avenue
HARROGATE
HG1 1JD
t: 01423 709 807

Y Neuadd Llyod
Dolwyddelan
CONWY
LL25 1SS
t: 01286 875120


Studios at :

COPYRIGHT RESERVED:
The Copyrights to all designs and drawings are the property of Seven Architecture. Reproduction or use for any purpose other than that authorised by Seven Architecture is forbidden.


- GENERAL NOTES:**
1. All dimensions to be checked on site. The Contractor shall verify and be responsible for all dimensions.
 2. DO NOT scale the drawing - The drawing must not be scaled for any purpose, refer to written dimensions only.
 3. Any queries or doubts, drawing errors, omissions or divergences shall be reported to Seven Architecture without delay and prior to works being carried out.
 4. This drawing is subject to statutory approvals.
 5. All works are to be in accordance with the planning approval and my subsequent approved Local Authorities planning correspondence including drawings, documents and reports.
 6. All works are to comply with the Building Regulations, British Standards, Code of Practice and any Local Statutory requirements.
 7. All works are to comply with current Health & Safety Legislation, HSE recommendations / guidance and the current CDM regulations.
 8. All architectural drawings are to be read in conjunction with the relevant architectural specifications and outline specification sheets.
 9. All the details and setting-out drawings to be read in conjunction with the relevant consultants and subcontractor drawings.
 10. All details and setting-out drawings are design intent only. Final arrangement is subject to design development and coordination with Design Team consultants and relevant subcontractors.

REV.	DESCRIPTION:	DATE:	DRAWN:	CHECK:
P01	Draft Planning Issue	13/04/2026	AS	SL
P02	Issued for client approval	20/04/2026	AS	SL

DRAWING SCALE:
1:500 @ A1

 

KEY PLAN (NTS):

 

CLIENT:
Hopwood Hall College

PROJECT TITLE: Hopwood Construction Skills Hub	SEVEN REF: 21017
--	----------------------------

DRAWING TITLE:
Existing Site Plan

DRAWING NO:							
PROJECT	ORIGIN	FUNCTION	SPATIAL	FORM	DISCIPLINE	NO. #	REVISION
HSH	SEV	ZZ	ZZ	DR	A	00502	P02

STATUS CODE:
(ISO 15926)

ISSUE PURPOSE: PLANNING

seven.
SEVENARCHITECTURE.CO.UK

Unit 1.3 Wauk Mill
51 Bengal St
MANCHESTER
M4 6LN
t: 0161 236 5655

Clarendon House
Victoria Avenue
HARROGATE
HG1 1JD
t: 01423 709 807

Y Neuadd Llydd
Dolwyddelan
CONWY
LL25 0SJ
t: 01286 875120

Studios at :

Key

-  Hopwood Hall College Boundary
-  Site Boundary
-  10m Buffer Zone from College Boundary
-  2021 Playing Field

PLAYING FIELDS

PLAYING FIELDS

CAR PARK

ARTIFICIAL
FOOTBALL PITCH

PAVILION

BOTTOM OF BANK

TOP OF BANK

BOTTOM OF BANK

TOP OF BANK

TOP OF BANK

Spring

Path

ROCHDALE ROAD

Ward Bay

COPYRIGHT RESERVED:
The Copyrights to all designs and drawings are the property of Seven Architecture. Reproduction or use for any purpose other than that authorised by Seven Architecture is forbidden.

- GENERAL NOTES:**
1. All dimensions to be checked on site. The Contractor shall verify and be responsible for all dimensions.
 2. DO NOT scale the drawing - The drawing must not be scaled for any purpose, refer to written dimensions only.
 3. Any queries or doubts, drawing errors, omissions or divergences shall be reported to Seven Architecture without delay and prior to works being carried out.
 4. This drawing is subject to statutory approvals.
 5. All works are to be in accordance with the planning approval and my subsequent approved Local Authorities planning correspondence including drawings, documents and reports.
 6. All works are to comply with the Building Regulations, British Standards, Code of Practice and any Local Statutory requirements.
 7. All works are to comply with current Health & Safety Legislation, HSE recommendations / guidance and the current CDM regulations.
 8. All architectural drawings are to be read in conjunction with the relevant architectural specifications and outline specification sheets.
 9. All the details and setting-out drawings to be read in conjunction with the relevant consultants and subcontractor drawings.
 10. All details and setting-out drawings are design intent only. Final arrangement is subject to design development and coordination with Design Team consultants and relevant subcontractors.

REV.	DESCRIPTION:	DATE:	DRAWN:	CHECK:
P01	Draft Planning Issue	13/04/2026	AS	SL
P02	Issued for client approval	20/04/2026	AS	SL

DRAWING SCALE:
1:500 @ A1

0 10m 25m
1:500

KEY PLAN (NTS):

N

CLIENT:
Hopwood Hall College

PROJECT TITLE: Hopwood Construction Skills Hub	SEVEN REF: 21017
--	----------------------------

DRAWING TITLE:
Proposed Site Plan

DRAWING NO:							
PROJECT	ORIGIN	FUNCTION	SPATIAL	FORM	DISCIPLINE	NO.#	REVISION
HSH	SEV	ZZ	ZZ	DR	A	00503	P02

STATUS CODE:
(ISO 15926)

ISSUE PURPOSE: PLANNING

seven.
SEVENARCHITECTURE.CO.UK

Unit 1.3 Wauk Mill
51 Bengal St
MANCHESTER
M4 6LN
t: 0161 236 5655

Clarendon House
Victoria Avenue
HARROGATE
HG1 1JD
t: 01423 709 807

Y Neuadd Llyod
Dolwyddelan
CONWY
LL25 1SG
t: 01286 875120

Studios at :

Key

- Hopwood Hall College Boundary
- Site Boundary
- 10m Buffer Zone from College Boundary
- 2021 Playing Field

Proposed Building GEA = 3415m²

PLAYING FIELDS

PLAYING FIELDS

CAR PARK

ARTIFICIAL FOOTBALL PITCH

PAVILION

Proposed Construction Skills Hub

BOTTOM OF BANK


TOP OF BANK

TOP OF BANK
BOTTOM OF BANK

Spring

Path

ROCHDALE ROAD
Ward Bay

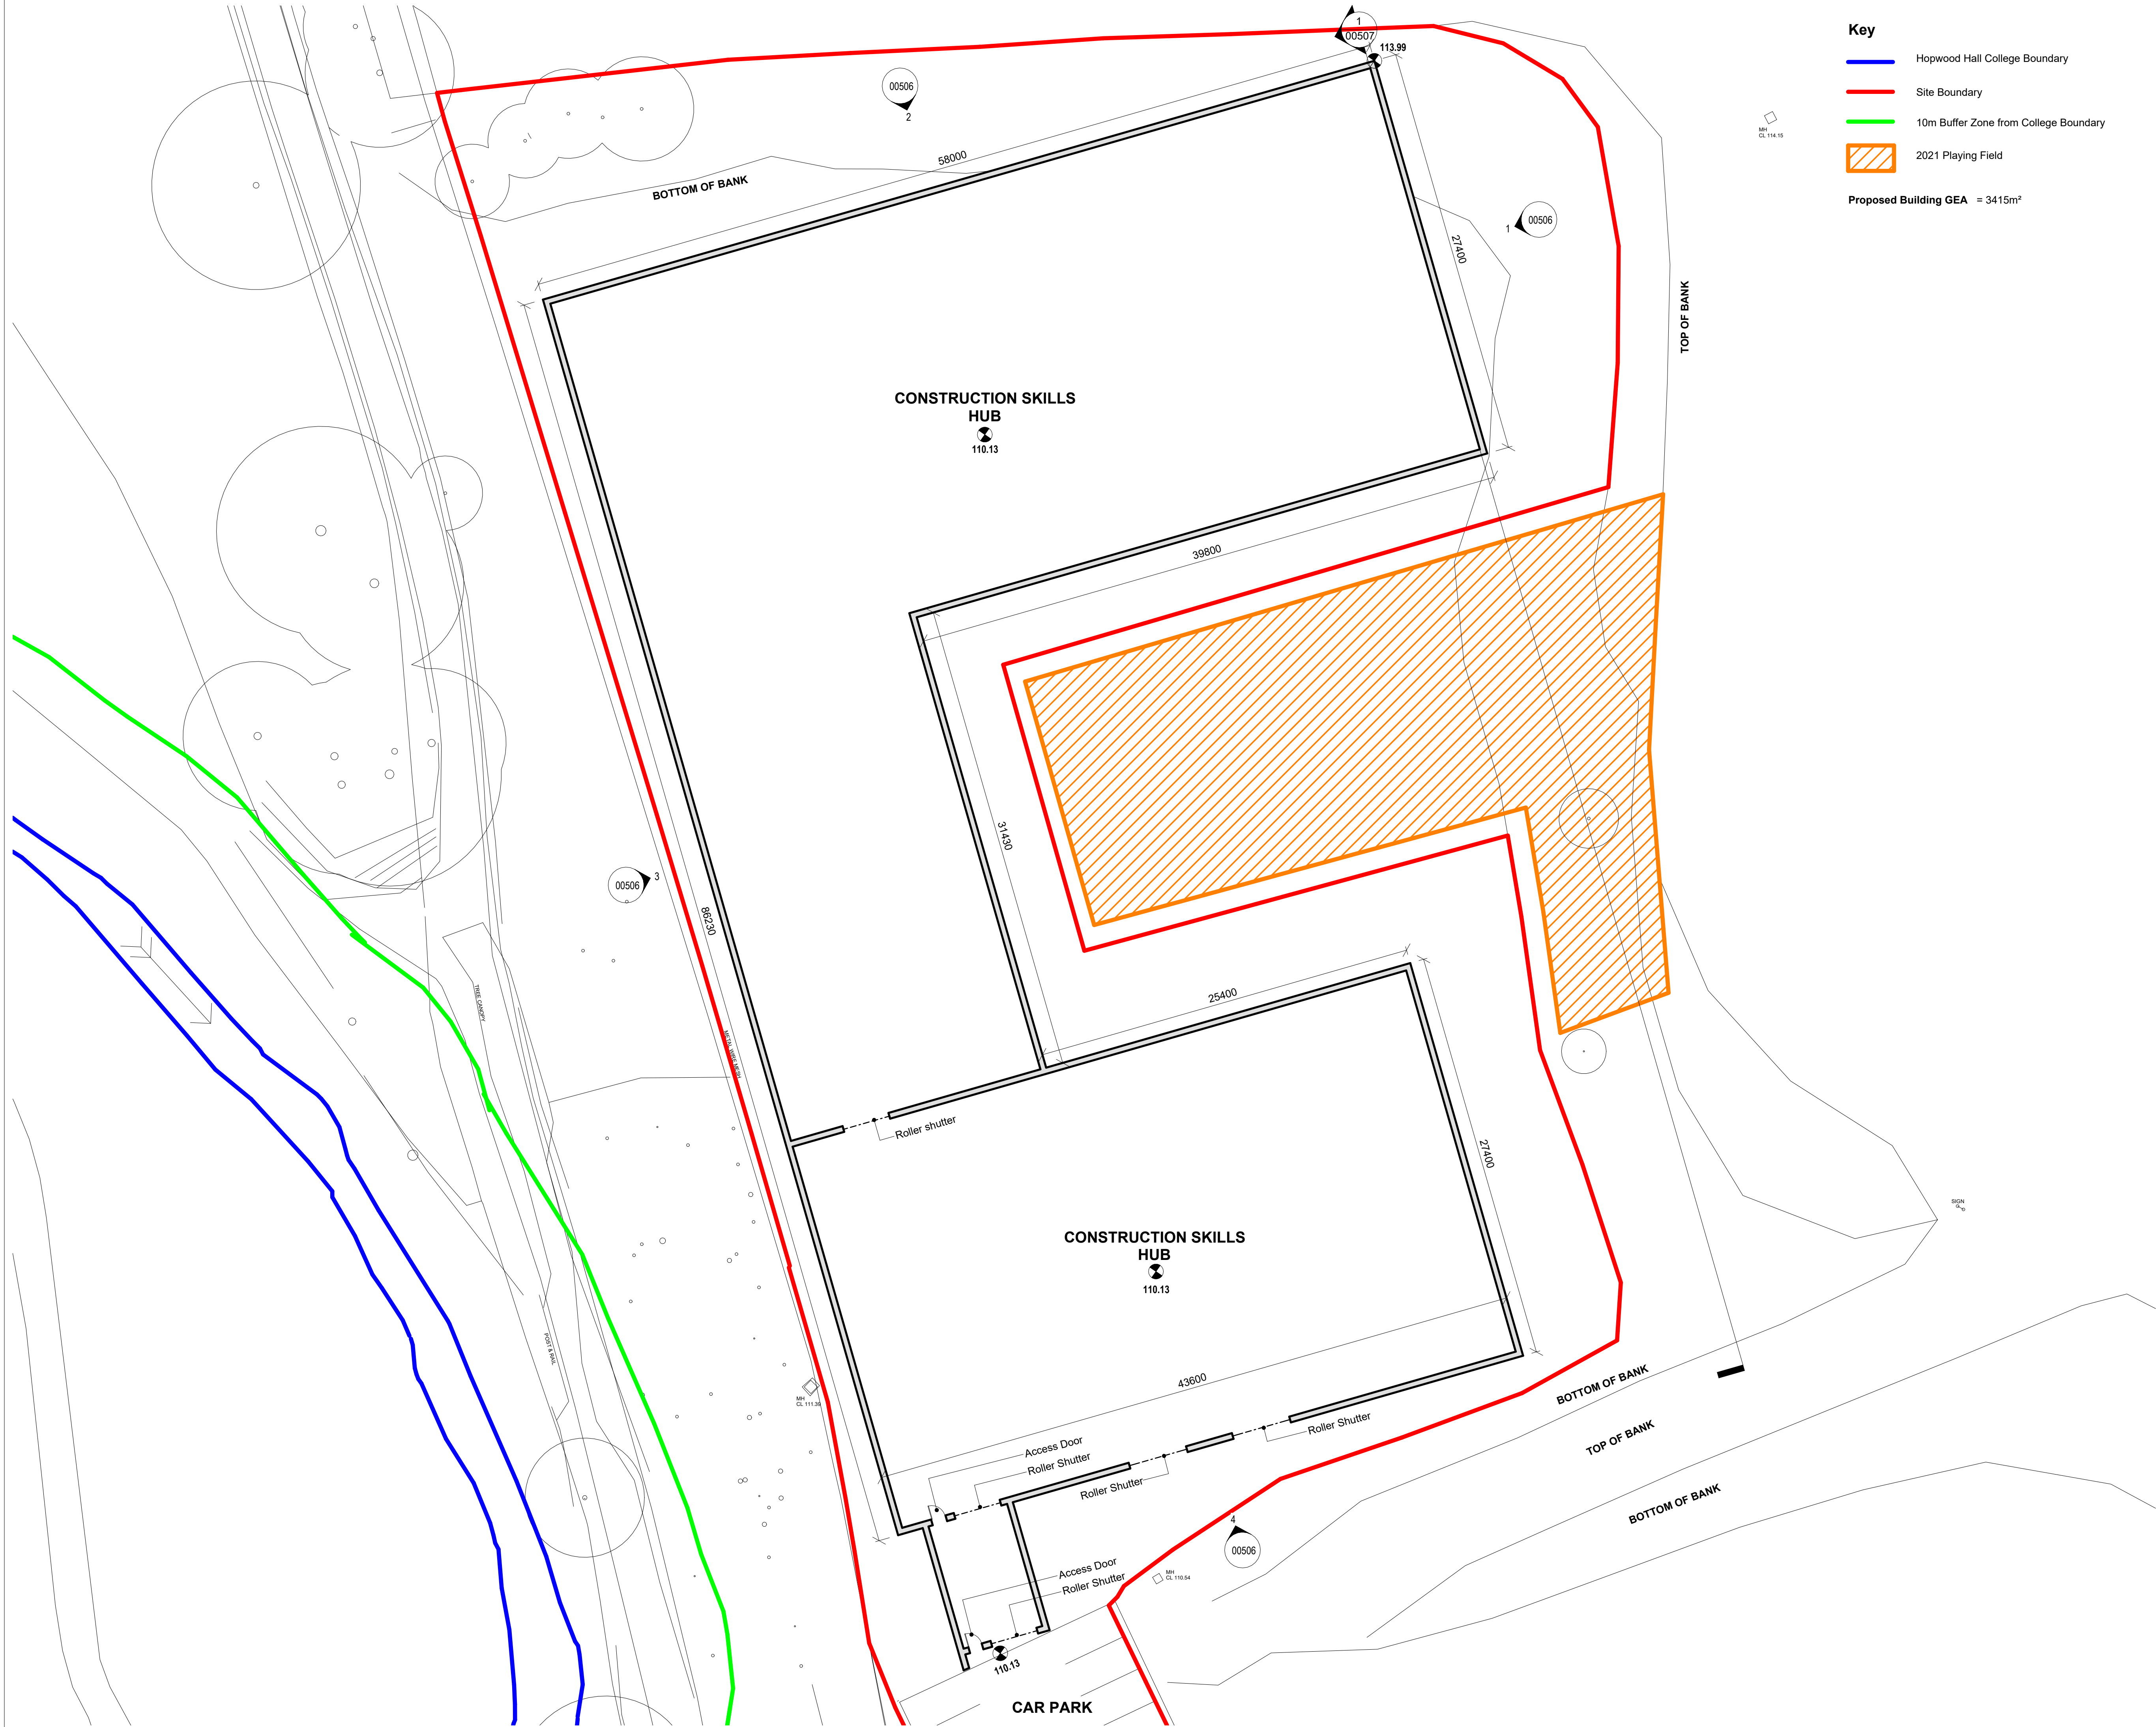

Key

- Hopwood Hall College Boundary
- Site Boundary
- 10m Buffer Zone from College Boundary
- 2021 Playing Field

Proposed Building GEA = 3415m²

COPYRIGHT RESERVED:
The Copyrights to all designs and drawings are the property of Seven Architecture. Reproduction or use for any purpose other than that authorised by Seven Architecture is forbidden.

GENERAL NOTES:

- All dimensions to be checked on site. The Contractor shall verify and be responsible for all dimensions.
- DO NOT scale the drawing - The drawing must not be scaled for any purpose, refer to written dimensions only.
- Any queries or doubts, drawing errors, omissions or divergences shall be reported to Seven Architecture without delay and prior to works being carried out.
- This drawing is subject to statutory approvals.
- All works are to be in accordance with the planning approval and my subsequent approved Local Authorities planning correspondence including drawings, documents and reports.
- All works are to comply with the Building Regulations, British Standards, Code of Practice and any Local Statutory requirements.
- All works are to comply with current Health & Safety Legislation, HSE recommendations / guidance and the current CDM regulations.
- All architectural drawings are to be read in conjunction with the relevant architectural specifications and outline specification sheets.
- All the details and setting-out drawings to be read in conjunction with the relevant consultants and subcontractor drawings.
- All details and setting-out drawings are design intent only. Final arrangement is subject to design development and coordination with Design Team consultants and relevant subcontractors.

REV.	DESCRIPTION:	DATE:	DRAWN:	CHECK:
P01	Draft Planning Issue	13/04/2026	AS	SL
P02	Issued for client approval	20/04/2026	AS	SL

FINAL LAYOUT SUBJECT TO CHANGE, TBC BY HOPWOOD COLLEGE

DRAWING SCALE:
1:200 @ A1

0 5m 10m
1:200

KEY PLAN (NTS):

N

CLIENT:
Hopwood Hall College

PROJECT TITLE:
Hopwood Construction Skills Hub

SEVEN REF:
21017

DRAWING TITLE:
Proposed Ground Floor

DRAWING NO:

PROJECT	ORIGIN	FUNCTION	SPATIAL	FORM	DISCIPLINE	NO. #	REVISION
HSB	SEV	ZZ	00	DR	A	00504	P02

STATUS CODE:
(ISO 15926)

ISSUE PURPOSE: PLANNING

COPYRIGHT RESERVED:
The Copyrights to all designs and drawings are the property of Seven Architecture. Reproduction or use for any purpose other than that authorised by Seven Architecture is forbidden.

- GENERAL NOTES:**
1. All dimensions to be checked on site. The Contractor shall verify and be responsible for all dimensions.
 2. DO NOT scale the drawing - The drawing must not be scaled for any purpose, refer to written dimensions only.
 3. Any queries or doubts, drawing errors, omissions or divergences shall be reported to Seven Architecture without delay and prior to works being carried out.
 4. This drawing is subject to statutory approvals.
 5. All works are to be in accordance with the planning approval and my subsequent approved Local Authorities planning correspondence including drawings, documents and reports.
 6. All works are to comply with the Building Regulations, British Standards, Code of Practice and any Local Statutory requirements.
 7. All works are to comply with current Health & Safety Legislation, HSE recommendations / guidance and the current CDM regulations.
 8. All architectural drawings are to be read in conjunction with the relevant architectural specifications and outline specification sheets.
 9. All the details and setting-out drawings to be read in conjunction with the relevant consultants and subcontractor drawings.
 10. All details and setting-out drawings are design intent only. Final arrangement is subject to design development and coordination with Design Team consultants and relevant subcontractors.

REV.	DESCRIPTION:	DATE:	DRAWN:	CHECK:
P01	Draft Planning Issue	13/04/2026	AS	SL
P02	Issued for client approval	20/04/2026	AS	SL

**FINAL LAYOUT SUBJECT
TO CHANGE, TBC BY
HOPWOOD COLLEGE**

DRAWING SCALE:
1:200 @ A1

0 5m 10m
1:200

KEY PLAN (NTS):

N

CLIENT:
Hopwood Hall College

PROJECT TITLE: Hopwood Construction Skills Hub	SEVEN REF: 21017
---	-----------------------------------

DRAWING TITLE:
Proposed Roof Plan

DRAWING NO:							
PROJECT	ORIGIN	FUNCTION	SPATIAL	FORM	DISCIPLINE	NO.#	REVISION
HSH	SEV	ZZ	RF	DR	A	00505	P02

STATUS CODE:
(ISO 15926)

ISSUE PURPOSE: **PLANNING**

seven.
SEVENARCHITECTURE.CO.UK

Studios at :

Unit 1.3 Wauk Mill 51 Bengal St MANCHESTER M4 6LN t: 0161 236 5655	Clarendon House Victoria Avenue HARROGATE HG1 1JD t: 01423 709 807	Y Neuadd Llydd Dolwyddelan CONWY LL25 0SJ t: 01286 875120
--	--	---

Key

- Hopwood Hall College Boundary
- Site Boundary
- 10m Buffer Zone from College Boundary
- 2021 Playing Field

Proposed Building GEA = 3415m²

Apex of Roof is 6m high from this point on landscape as shown in elevations - see dwg 00506

MH
CL 114.15

TOP OF BANK

PLAYING FIELDS

Proposed
Construction Skills
Hub

TOP OF BANK

BOTTOM OF BANK


CAR PARK

MH
CL 111.21


MH
CL 110.54

SIGN
10%


BOTTOM OF BANK

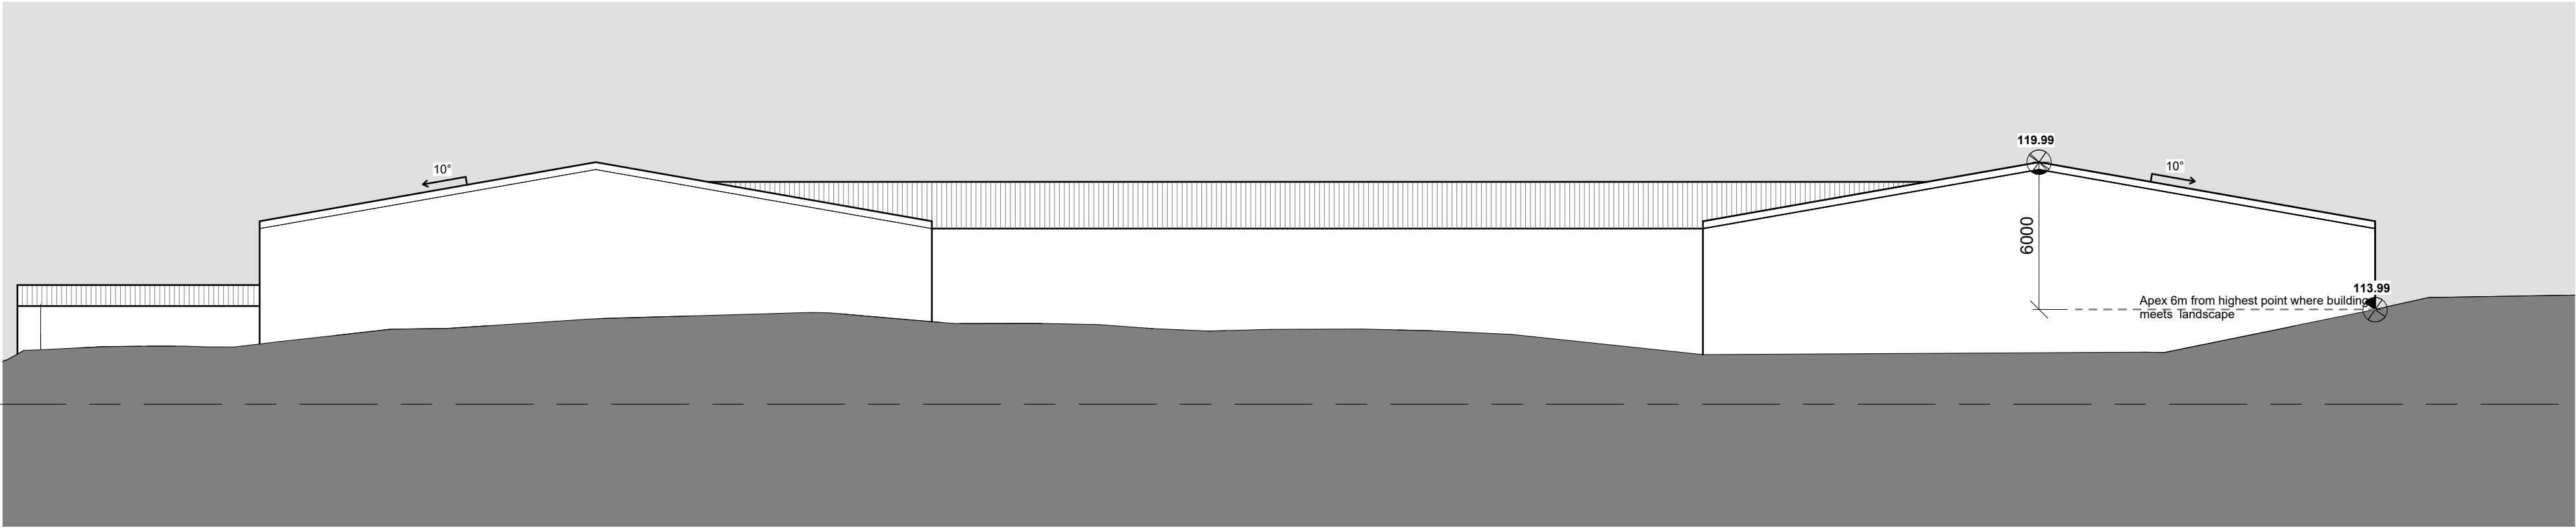


1 - East Elevation
1 : 200

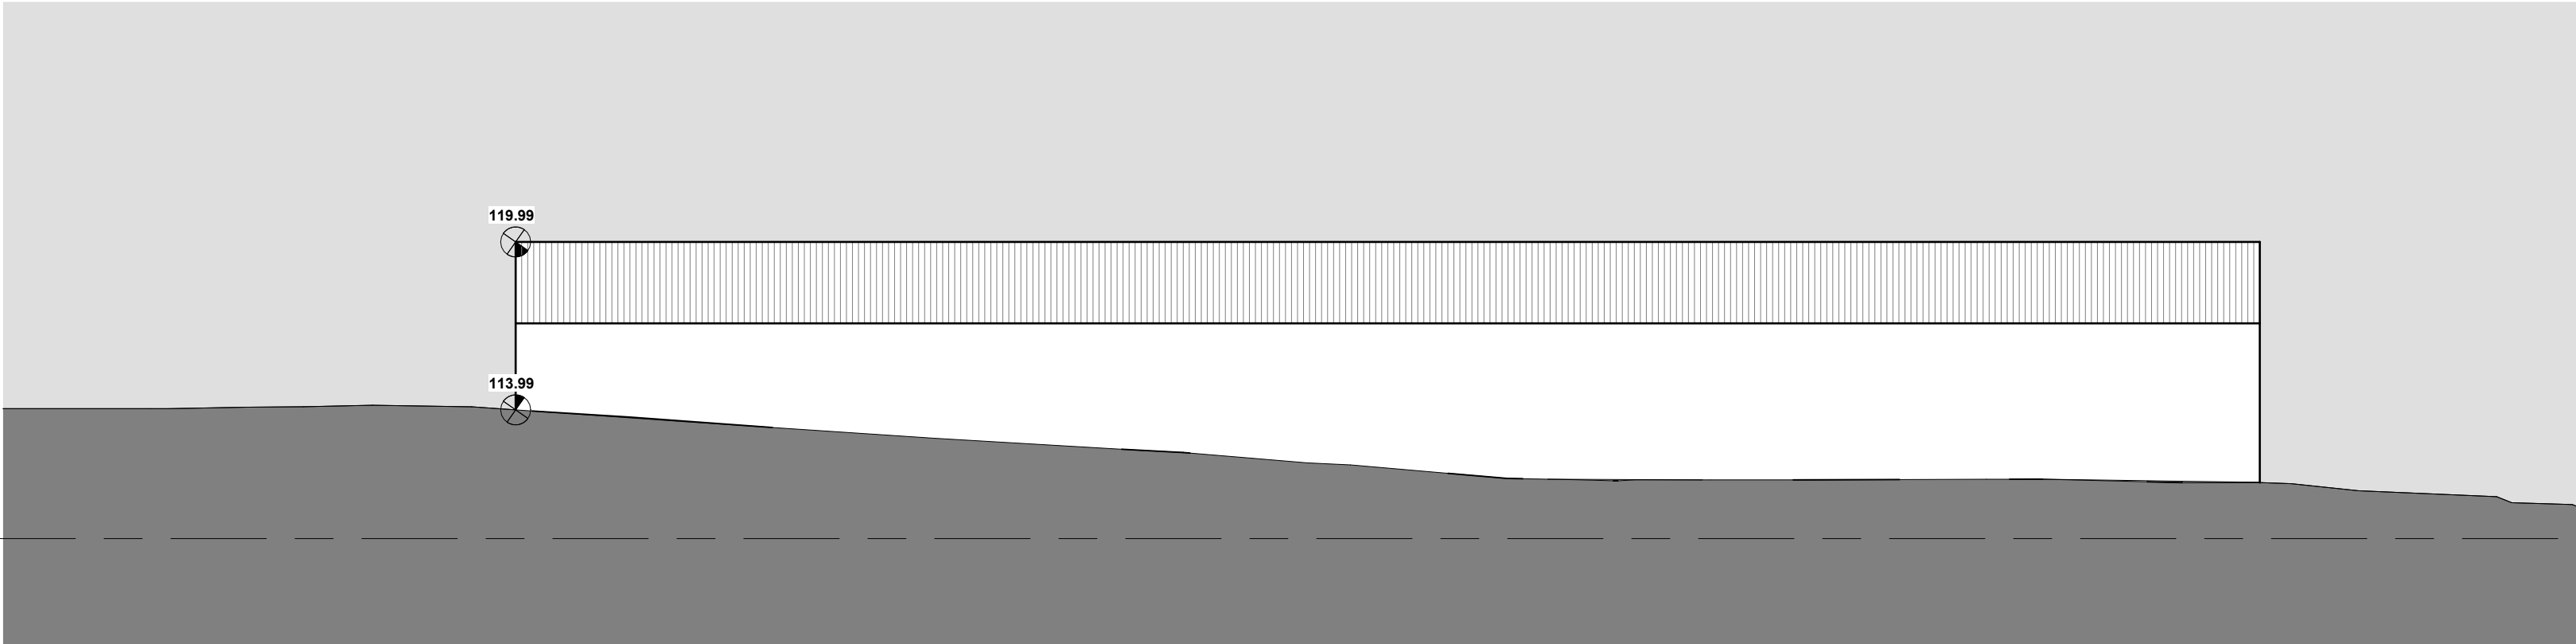

2 - North Elevation
1 : 200

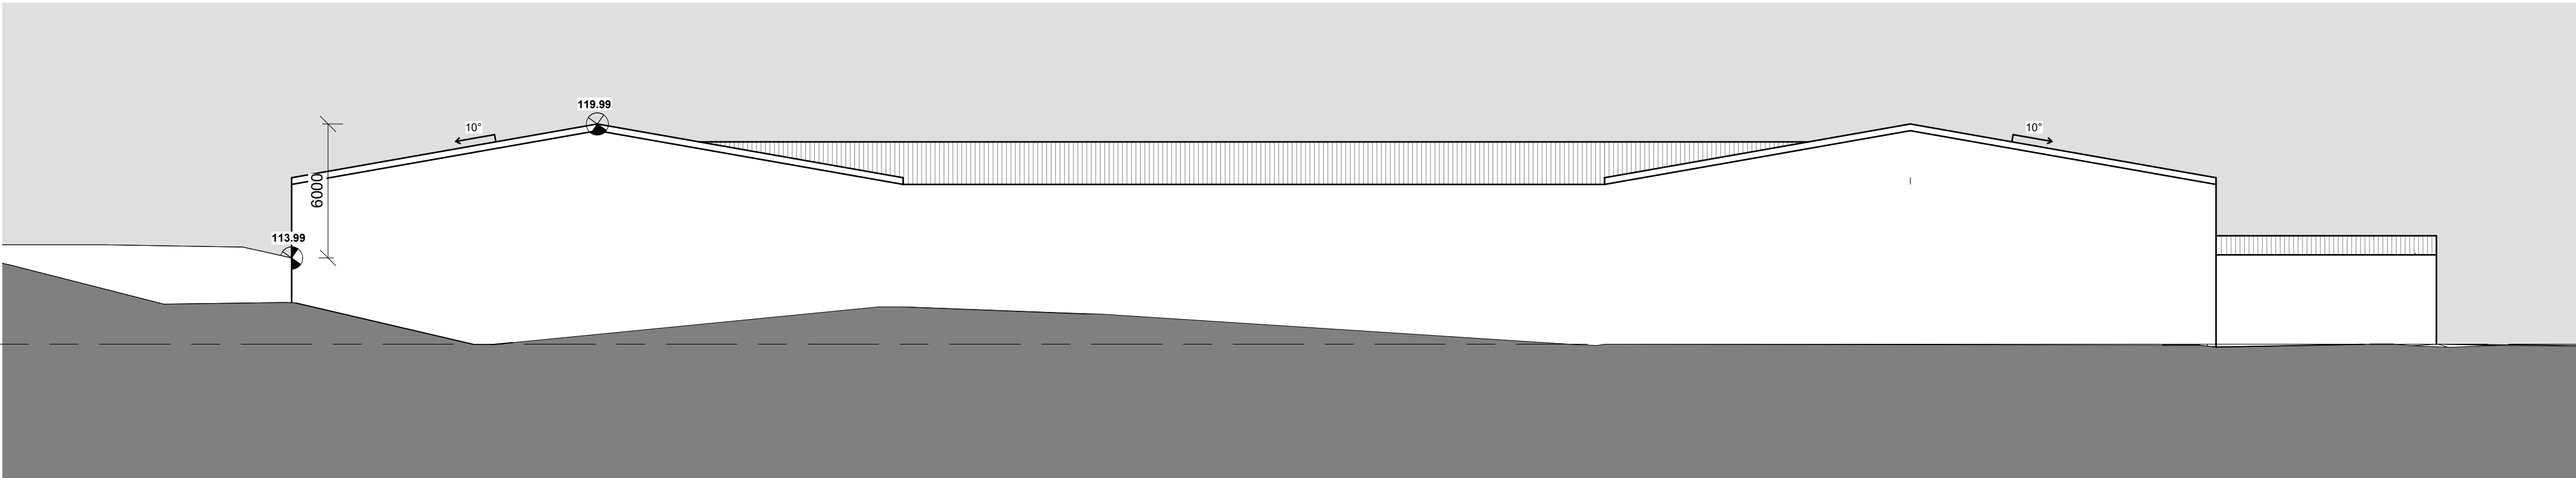

3 - West Elevation
1 : 200

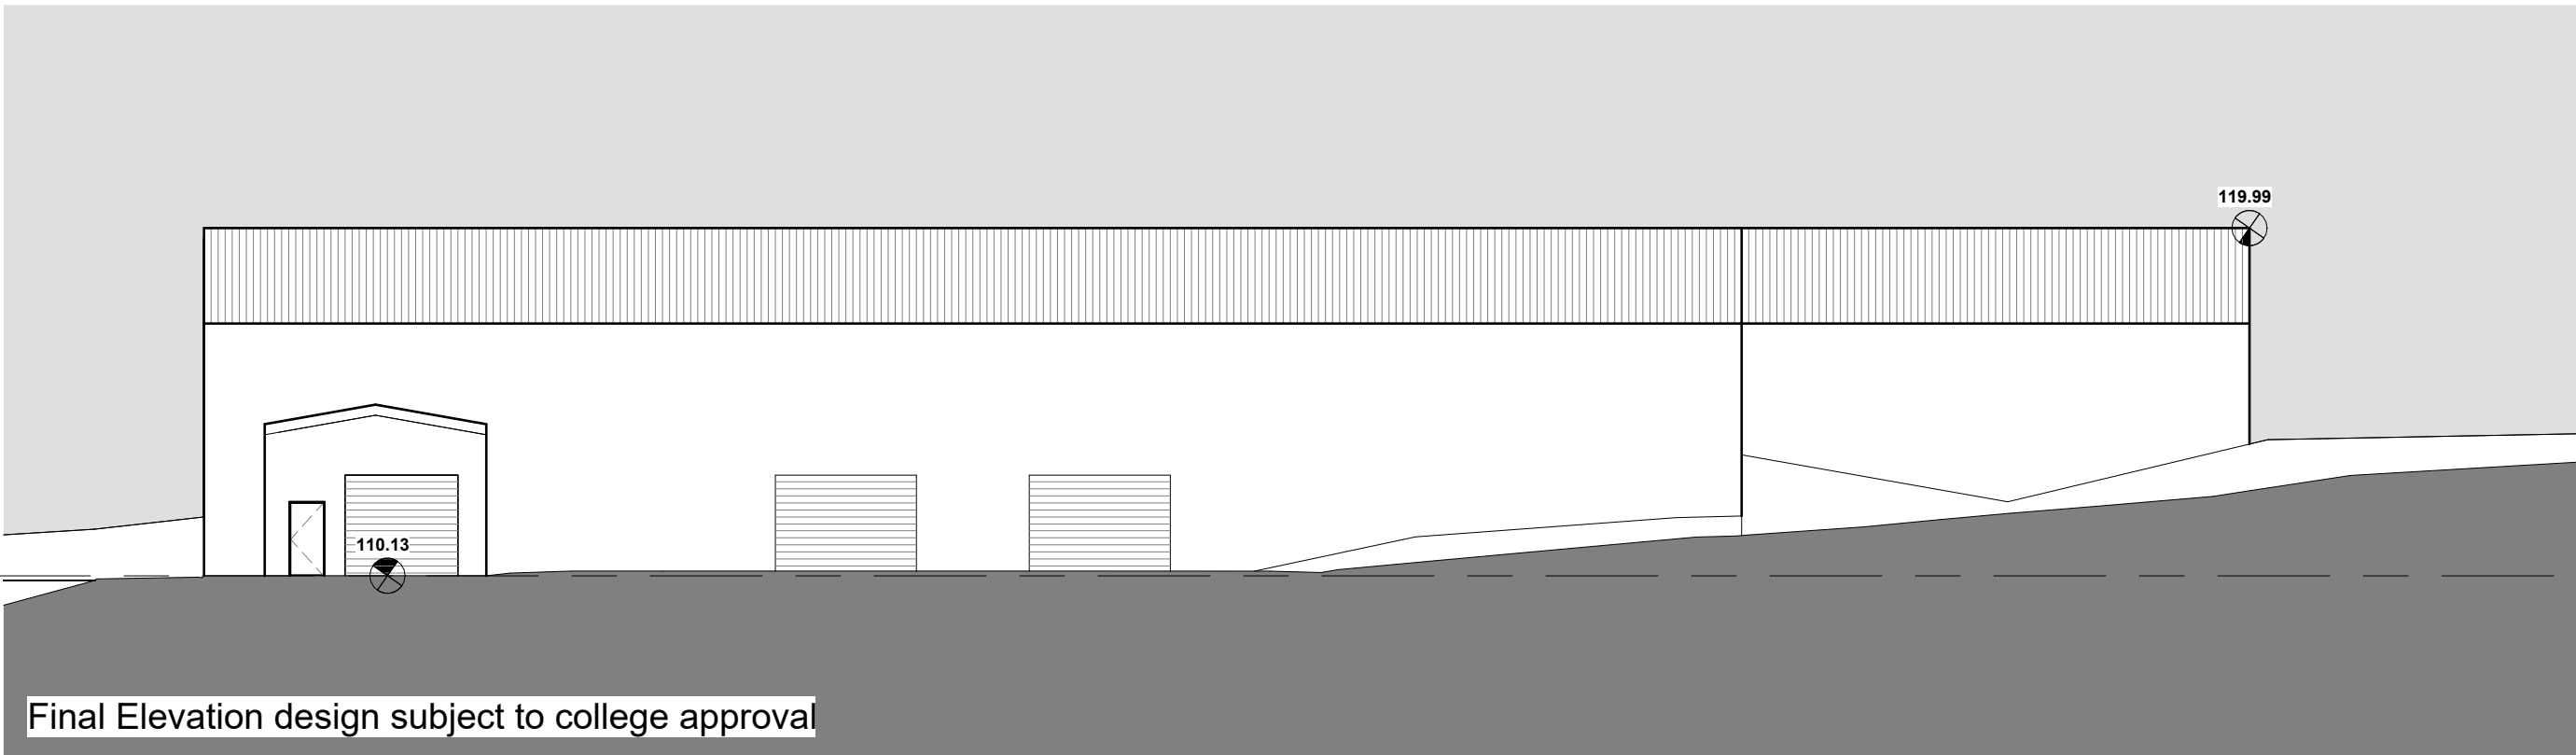

4 - South Elevation
1 : 200

Final Elevation design subject to college approval

NOTE: Appearance TBC,
drawings intended for
height measurement only

COPYRIGHT RESERVED:
The Copyrights to all designs and drawings are the property of Seven Architecture. Reproduction or use for any purpose other than that authorised by Seven Architecture is forbidden.

GENERAL NOTES:

1. All dimensions to be checked on site. The Contractor shall verify and be responsible for all dimensions.
2. DO NOT scale the drawing - The drawing must not be scaled for any purpose, refer to written dimensions only.
3. Any queries or doubts, drawing errors, omissions or divergences shall be reported to Seven Architecture without delay and prior to works being carried out.
4. This drawing is subject to statutory approvals.
5. All works are to be in accordance with the planning approval and my subsequent approved Local Authorities planning correspondence including drawings, documents and reports.
6. All works are to comply with the Building Regulations, British Standards, Code of Practice and any Local Statutory requirements.
7. All works are to comply with current Health & Safety Legislation, HSE recommendations / guidance and the current CDM regulations.
8. All architectural drawings are to be read in conjunction with the relevant architectural specifications and outline specification sheets.
9. All the details and setting-out drawings to be read in conjunction with the relevant consultants and subcontractor drawings.
10. All details and setting-out drawings are design intent only. Final arrangement is subject to design development and coordination with Design Team consultants and relevant subcontractors.


REV.	DESCRIPTION:	DATE:	DRAWN:	CHECK:
P01	Draft Planning Issue	13/04/2026	AS	SL
P02	Issued for client approval	20/04/2026	AS	SL

FINAL LAYOUT SUBJECT
TO CHANGE, TBC BY
HOPWOOD COLLEGE

DRAWING SCALE:
1:200 @ A1



KEY PLAN (NTS):

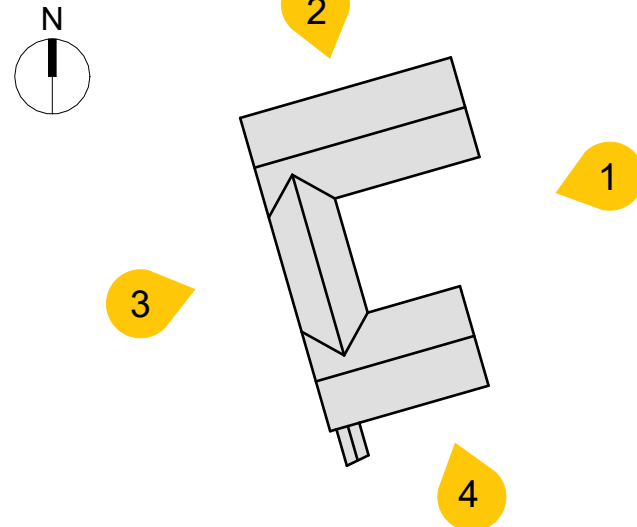

CLIENT:
Hopwood Hall College

PROJECT TITLE: Hopwood Construction Skills Hub	SEVEN REF: 21017
---	---------------------

DRAWING TITLE:
Proposed Elevations

DRAWING NO:

PROJECT	ORIGIN	FUNCTION	SPATIAL	FORM	DISCIPLINE	NO. #	REVISION
HSH	SEV	ZZ	ZZ	DR	A	00506	P02

STATUS CODE:

(ISO 15926)

ISSUE

PURPOSE:

PLANNING


seven.

SEVENARCHITECTURE.CO.UK

Unit 1.3 Wauk Mill
51 Bengal St
MANCHESTER
M4 6LN
t: 0161 236 5655


Clarendon House
Victoria Avenue
HARROGATE
HG1 1JD
t: 01423 709 807

Y Neuadd Llyrd
Dolwyddelan
CONWY
LL25 1SJ
t: 01286 875120

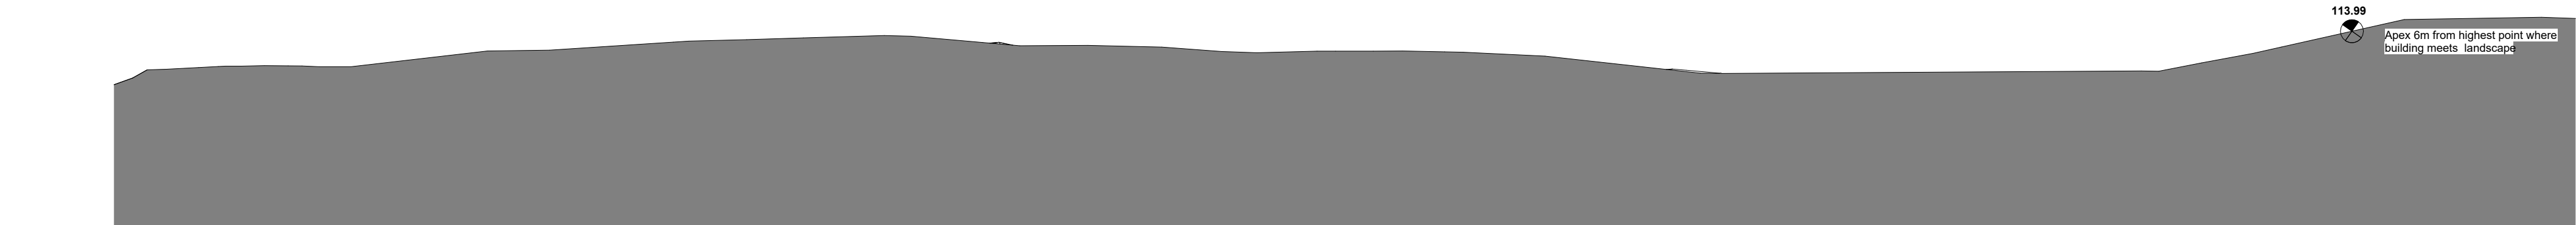

Existing Site Section

1 : 200

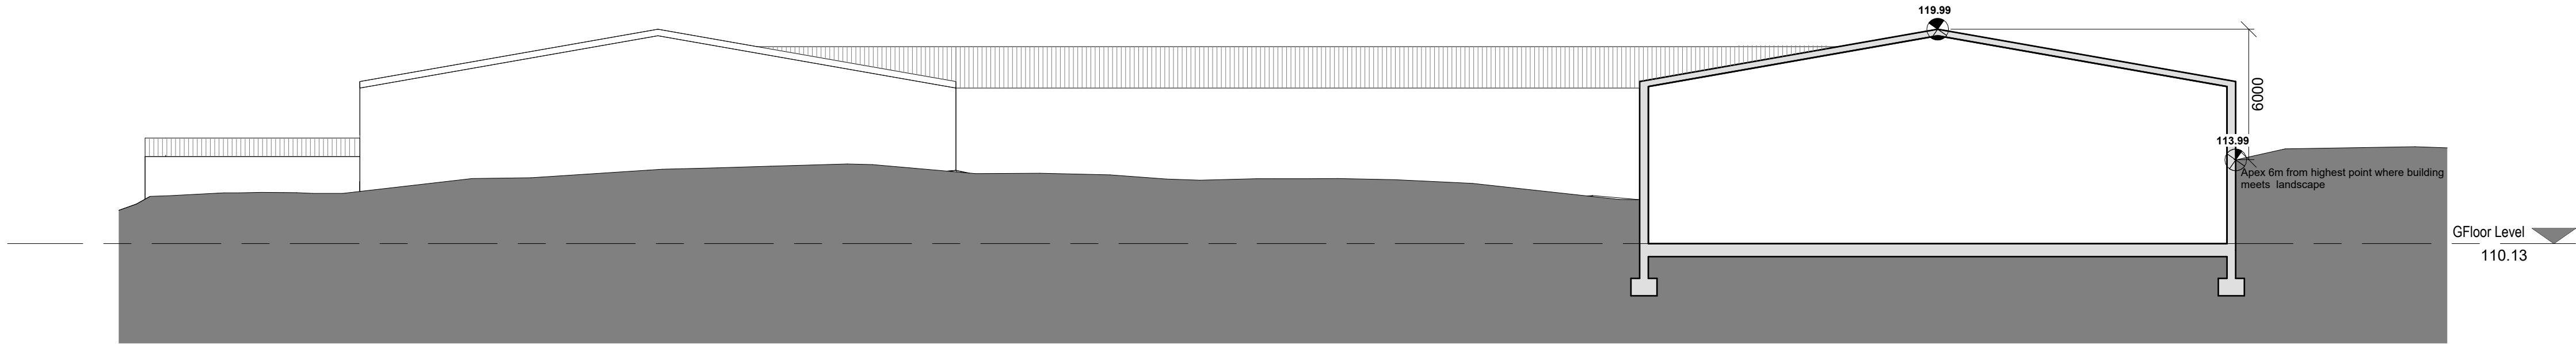

Proposed Site Section

1 : 200

NOTE: Appearance TBC,
drawings intended for
height measurement only

COPYRIGHT RESERVED:
The Copyrights to all designs and drawings are the property of Seven Architecture. Reproduction or use for any purpose other than that authorised by Seven Architecture is forbidden.


GENERAL NOTES:

1. All dimensions to be checked on site. The Contractor shall verify and be responsible for all dimensions.
2. DO NOT scale the drawing - The drawing must not be scaled for any purpose, refer to written dimensions only.
3. Any queries or doubts, drawing errors, omissions or divergences shall be reported to Seven Architecture without delay and prior to works being carried out.
4. This drawing is subject to statutory approvals.
5. All works are to be in accordance with the planning approval and my subsequent approved Local Authorities planning correspondence including drawings, documents and reports.
6. All works are to comply with the Building Regulations, British Standards, Code of Practice and any Local Statutory requirements.
7. All works are to comply with current Health & Safety Legislation, HSE recommendations / guidance and the current CDM regulations.
8. All architectural drawings are to be read in conjunction with the relevant architectural specifications and outline specification sheets.
9. All the details and setting-out drawings to be read in conjunction with the relevant consultants and subcontractor drawings.
10. All details and setting-out drawings are design intent only. Final arrangement is subject to design development and coordination with Design Team consultants and relevant subcontractors.


REV.	DESCRIPTION:	DATE:	DRAWN:	CHECK:
P01	Draft Planning Issue	13/04/2026	AS	SL
P02	Issued for client approval	20/04/2026	AS	SL

DRAWING SCALE:

1:200 @ A1

 

KEY PLAN (NTS):

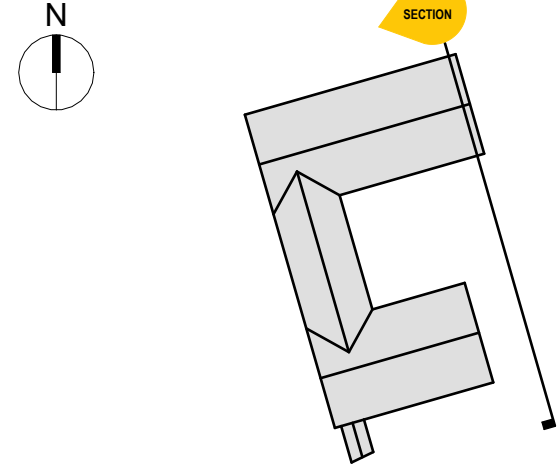

CLIENT:
Hopwood Hall College

PROJECT TITLE:
Hopwood Construction Skills Hub

SEVEN REF:
21017

DRAWING TITLE:
Existing and Proposed Site Sections

DRAWING NO:

PROJECT	ORIGIN	FUNCTION	SPATIAL	FORM	DISCIPLINE	NO.#	REVISION
HSH	SEV	ZZ	ZZ	DR	A	00507	P02

STATUS CODE:
(ISO 15926)

ISSUE
PURPOSE: PLANNING

seven.
SEVENARCHITECTURE.CO.UK

Unit 1.3 Wauk Mill
51 Bengal St
MANCHESTER
M4 6LN
t: 0161 236 5655

Clarendon House
Victoria Avenue
HARROGATE
HG1 1JD
t: 01423 709 807

Y Neuadd Llyrd
Dolwyddelan
CONWY
LL25 1SG
t: 01286 875120

Studios at :