



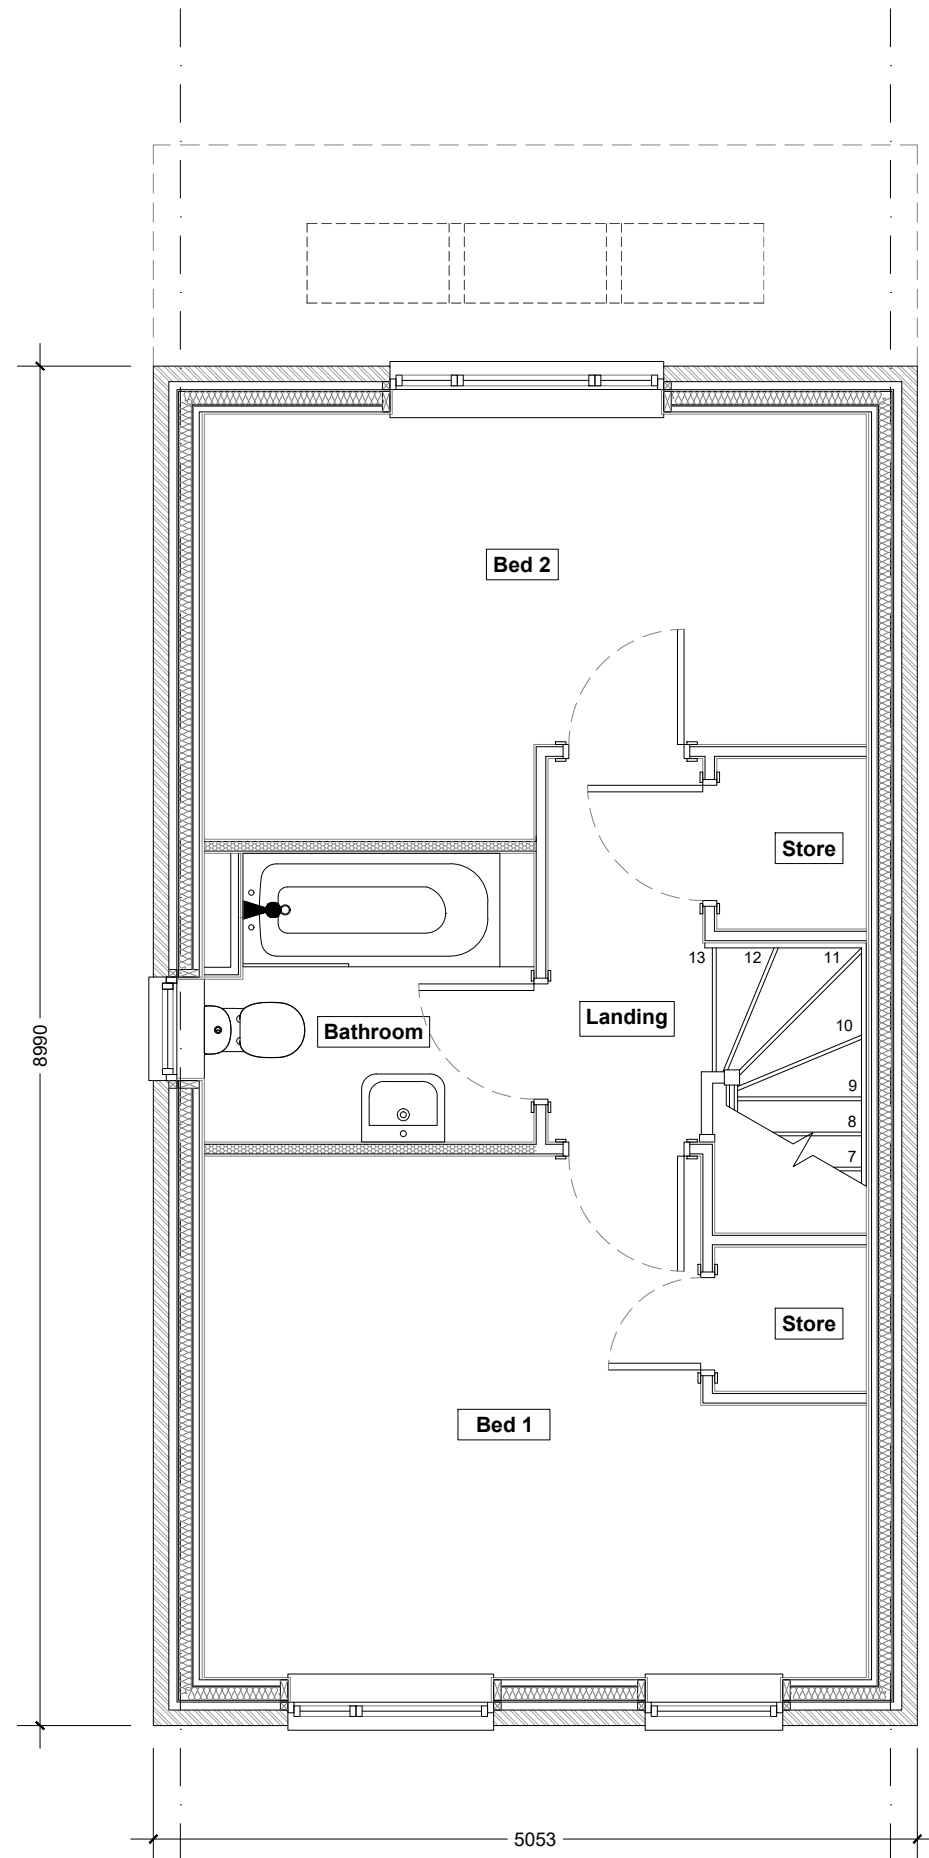

-	-	-	-
Revision	Date	Amendment	Initials



House Type	
RW2	
Tenure	
-	
Drawing Title	
FLOOR PLANS	
Drawing No.	
100	
Revision	Scale @ A3
-	1:50
Drawn By	Date
APD	30.04.26
Checked by	Date Checked
	-

1st Floor, 103 Dalton Avenue, Birchwood Park,
Warrington WA3 6YE
T: 01925 363108 W: www.kellenhomes.com

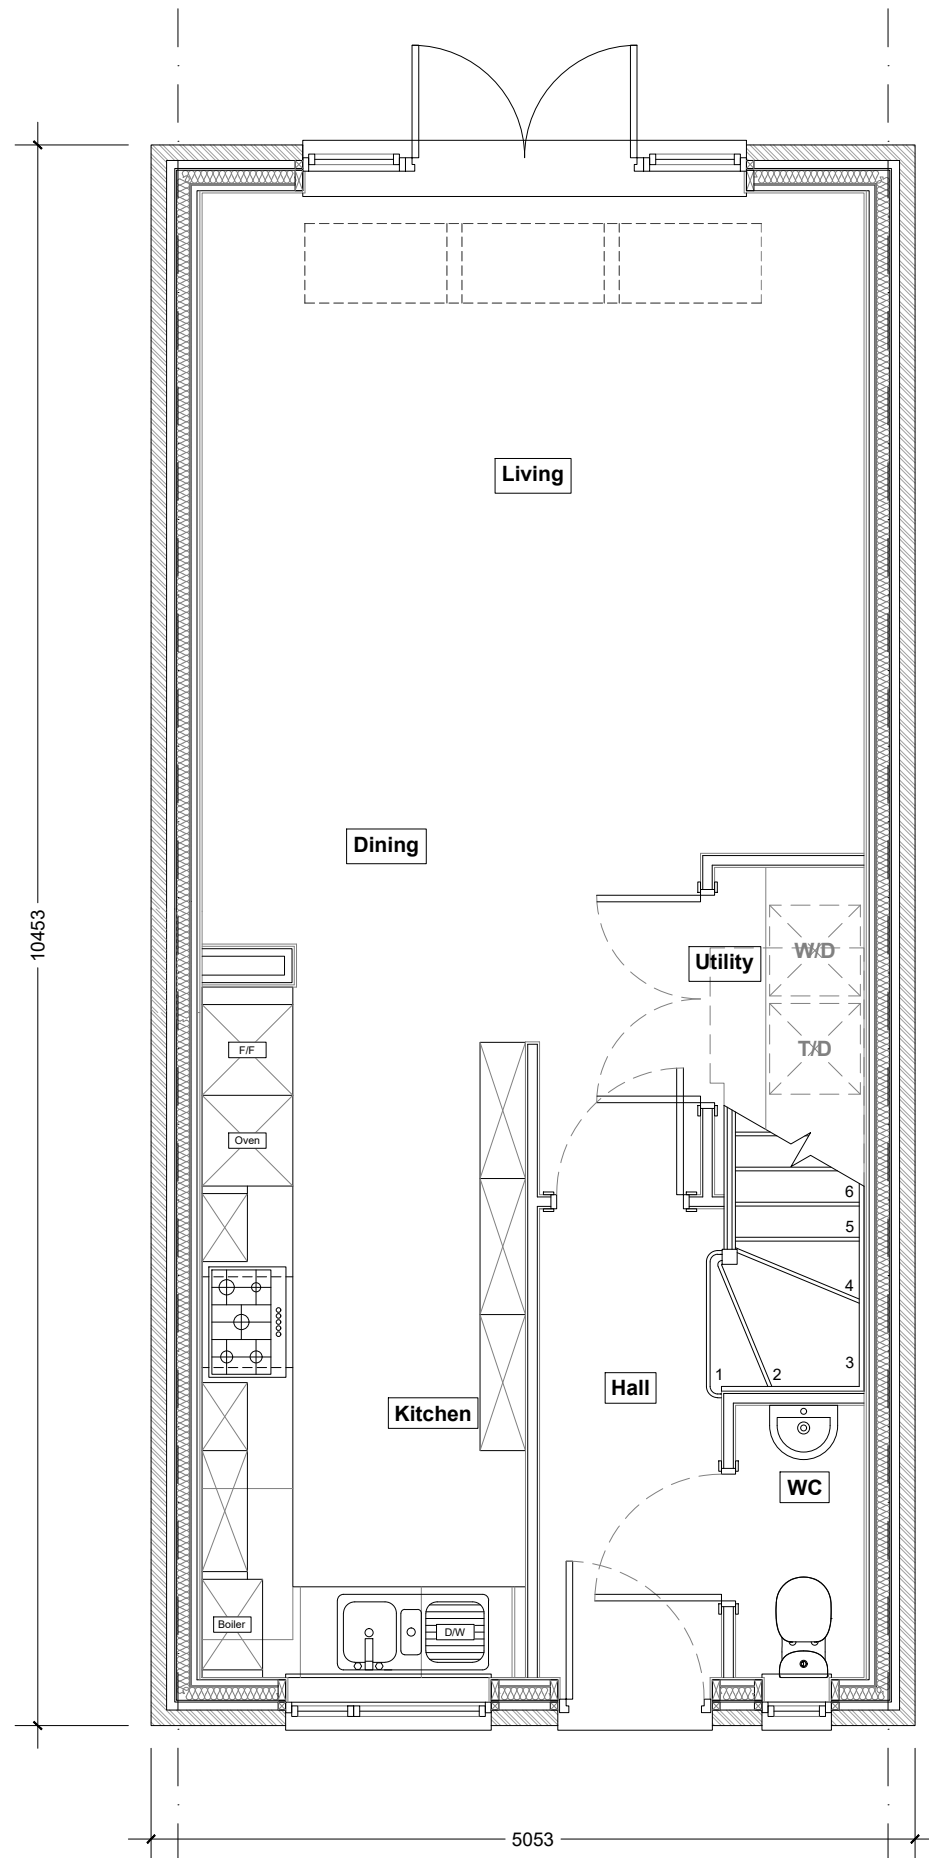


KELLEN
HOMES


Brick Course
Gauge

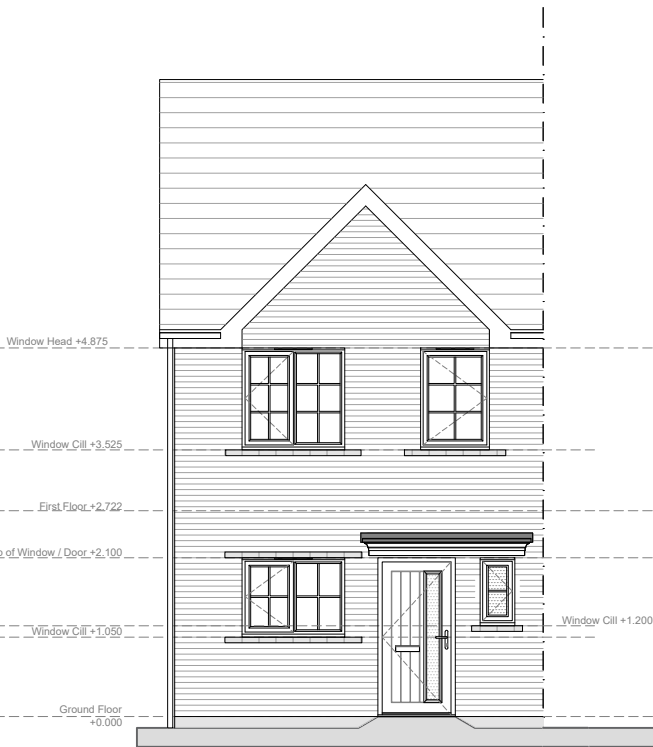 


Front Elevation
Scale - 1:100

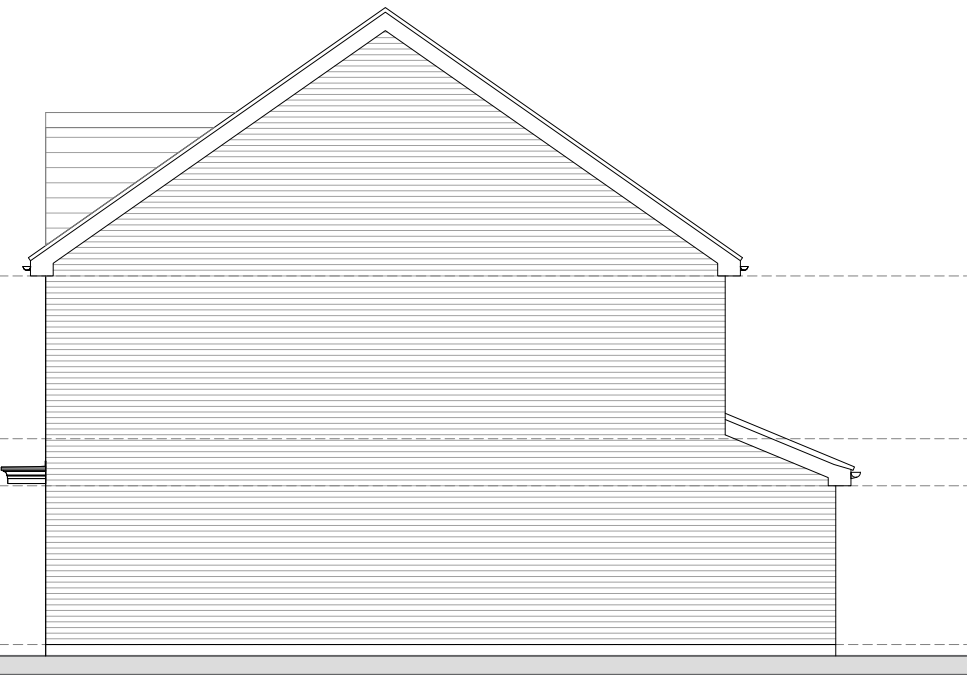

Side Elevation
Scale - 1:100

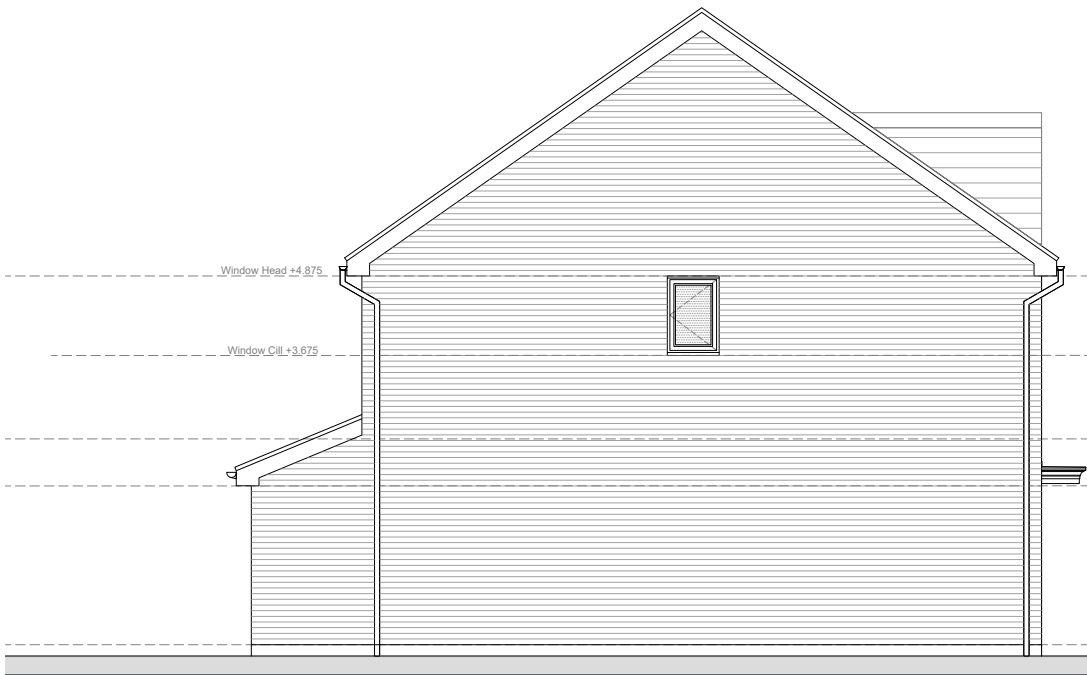


Side Elevation
Scale - 1:100

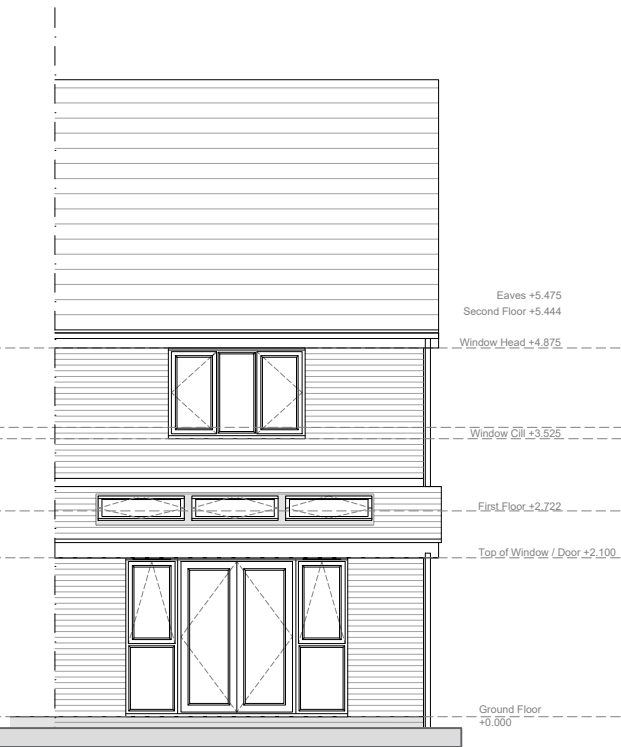

Rear Elevation
Scale - 1:100

Brick Course
Gauge

 

Revision	Date	Amendment	Initials

House Type	
RW2	
Tenure	
-	
Drawing Title	
ELEVATIONS	
Drawing No.	
101	
Revision	Scale @ A3
-	1:100
Drawn By	Date
APD	30.04.26
Checked by	Date Checked
-	-

1st Floor, 103 Dalton Avenue, Birchwood Park,
Warrington WA3 6YE
T: 01925 363108 W: www.kellenhomes.com



KELLEN
HOMES