



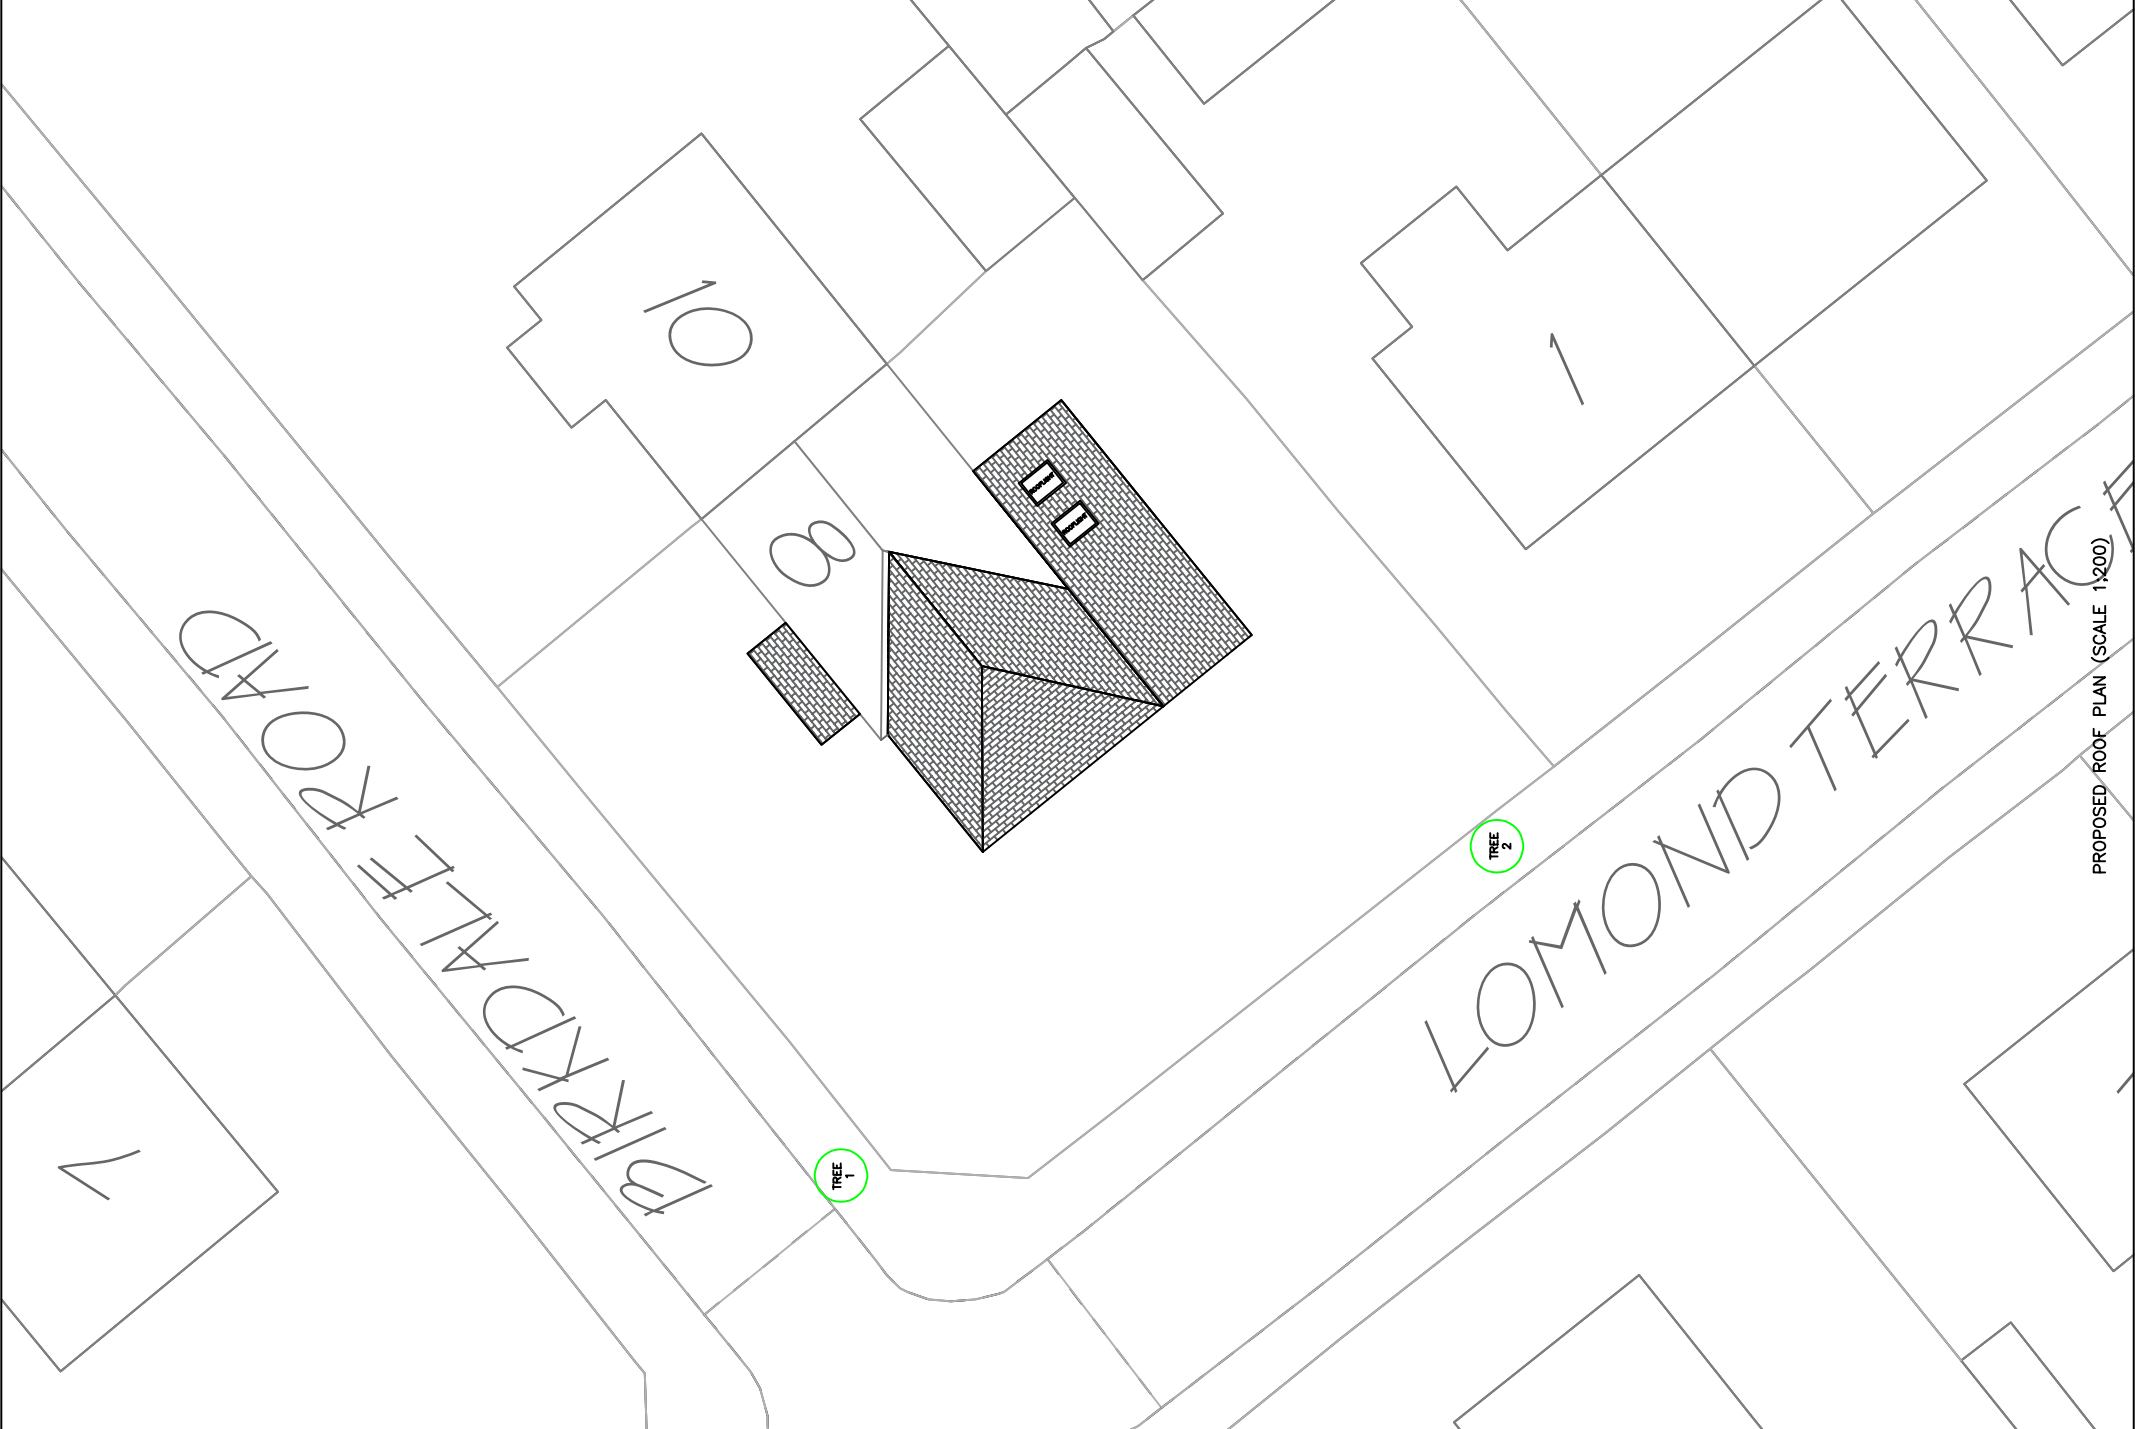

PROPOSED ROOF PLAN (SCALE 1:200)

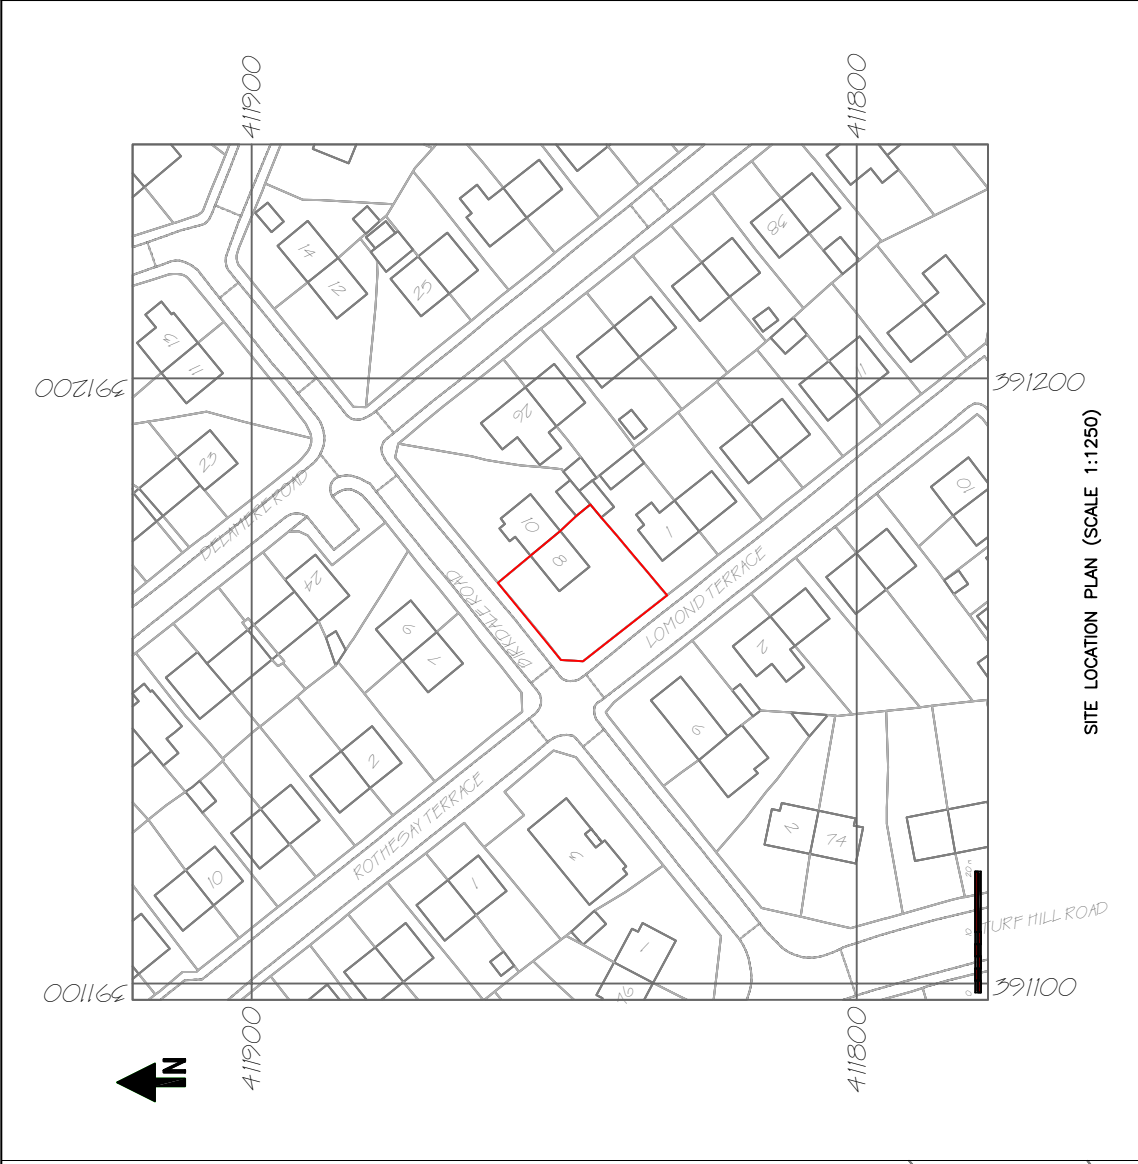

SITE LOCATION PLAN (SCALE 1:1250)

NOTES

COPYRIGHT: ALL RIGHTS RESERVED
THIS DRAWING MUST NOT BE REPRODUCED WITHOUT WRITTEN PERMISSION FROM NORDEN QUANTITY SURVEYING AND CONSTRUCTION SERVICES LIMITED.
DO NOT SCALE OFF THIS DRAWING.
ALL DIMENSIONS ARE TO BE CHECKED ON SITE BY THE CONTRACTOR / SUB-CONTRACTOR. ANY DISCREPANCIES ARE TO BE REPORTED TO NORDEN QUANTITY SURVEYING AND CONSTRUCTION SERVICES LIMITED.

Rev.	Description		Dfn	Chk	Date				
						Contract 8 BIRKDALE ROAD, ROCHDALE, OL16 4XE			
Title						PROPOSED TWO STOREY SIDE EXTENSION, SINGLE STOREY REAR EXTENSION AND FRONT PORCH			
Scales		AS SHOWN		Sheet Size		A3			
Drawn	-	Checked		Date		06.05.2026			
Dwg. No.	DWG 1 OF 5		Revision		A				