

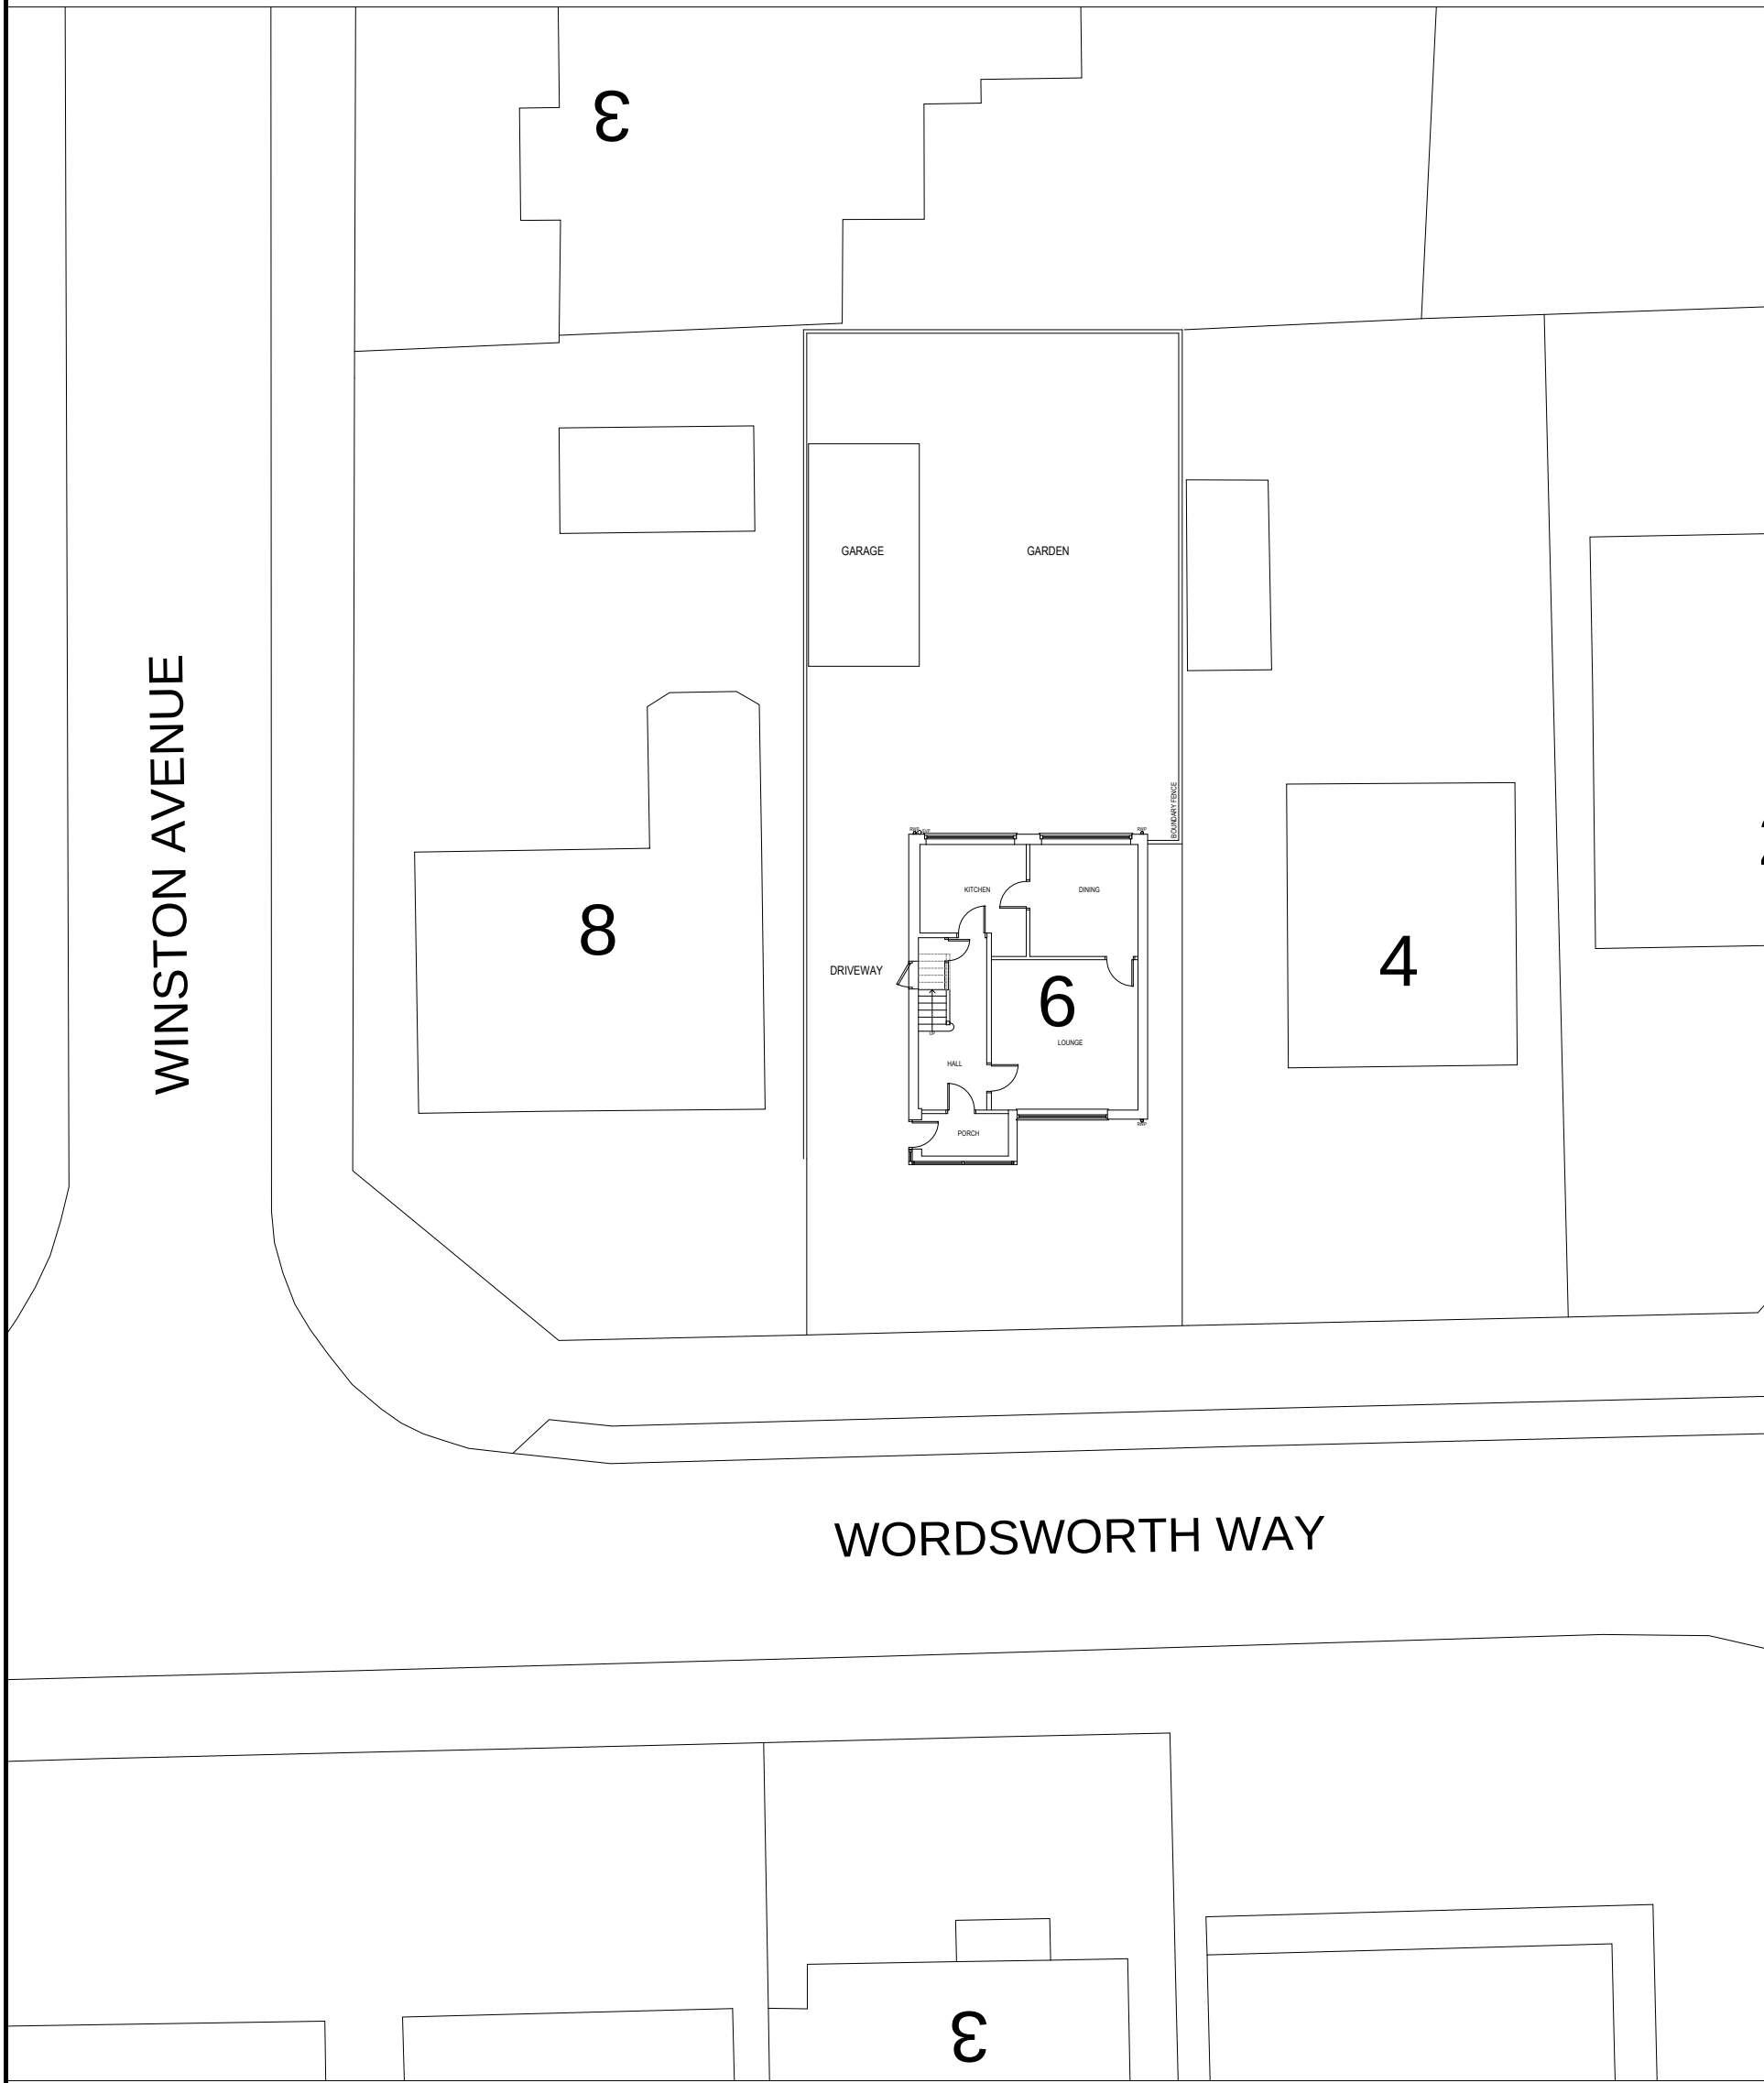



NOTES
ALL DIMENSIONS TO BE CHECKED ON SITE PRIOR TO
ANY MANUFACTURING OR FABRICATION AND ANY
ANOMALIES TO BE BROUGHT TO THE ATTENTION OF
THE ARCHITECT.

 

PRE-EXISTING SITE PLAN

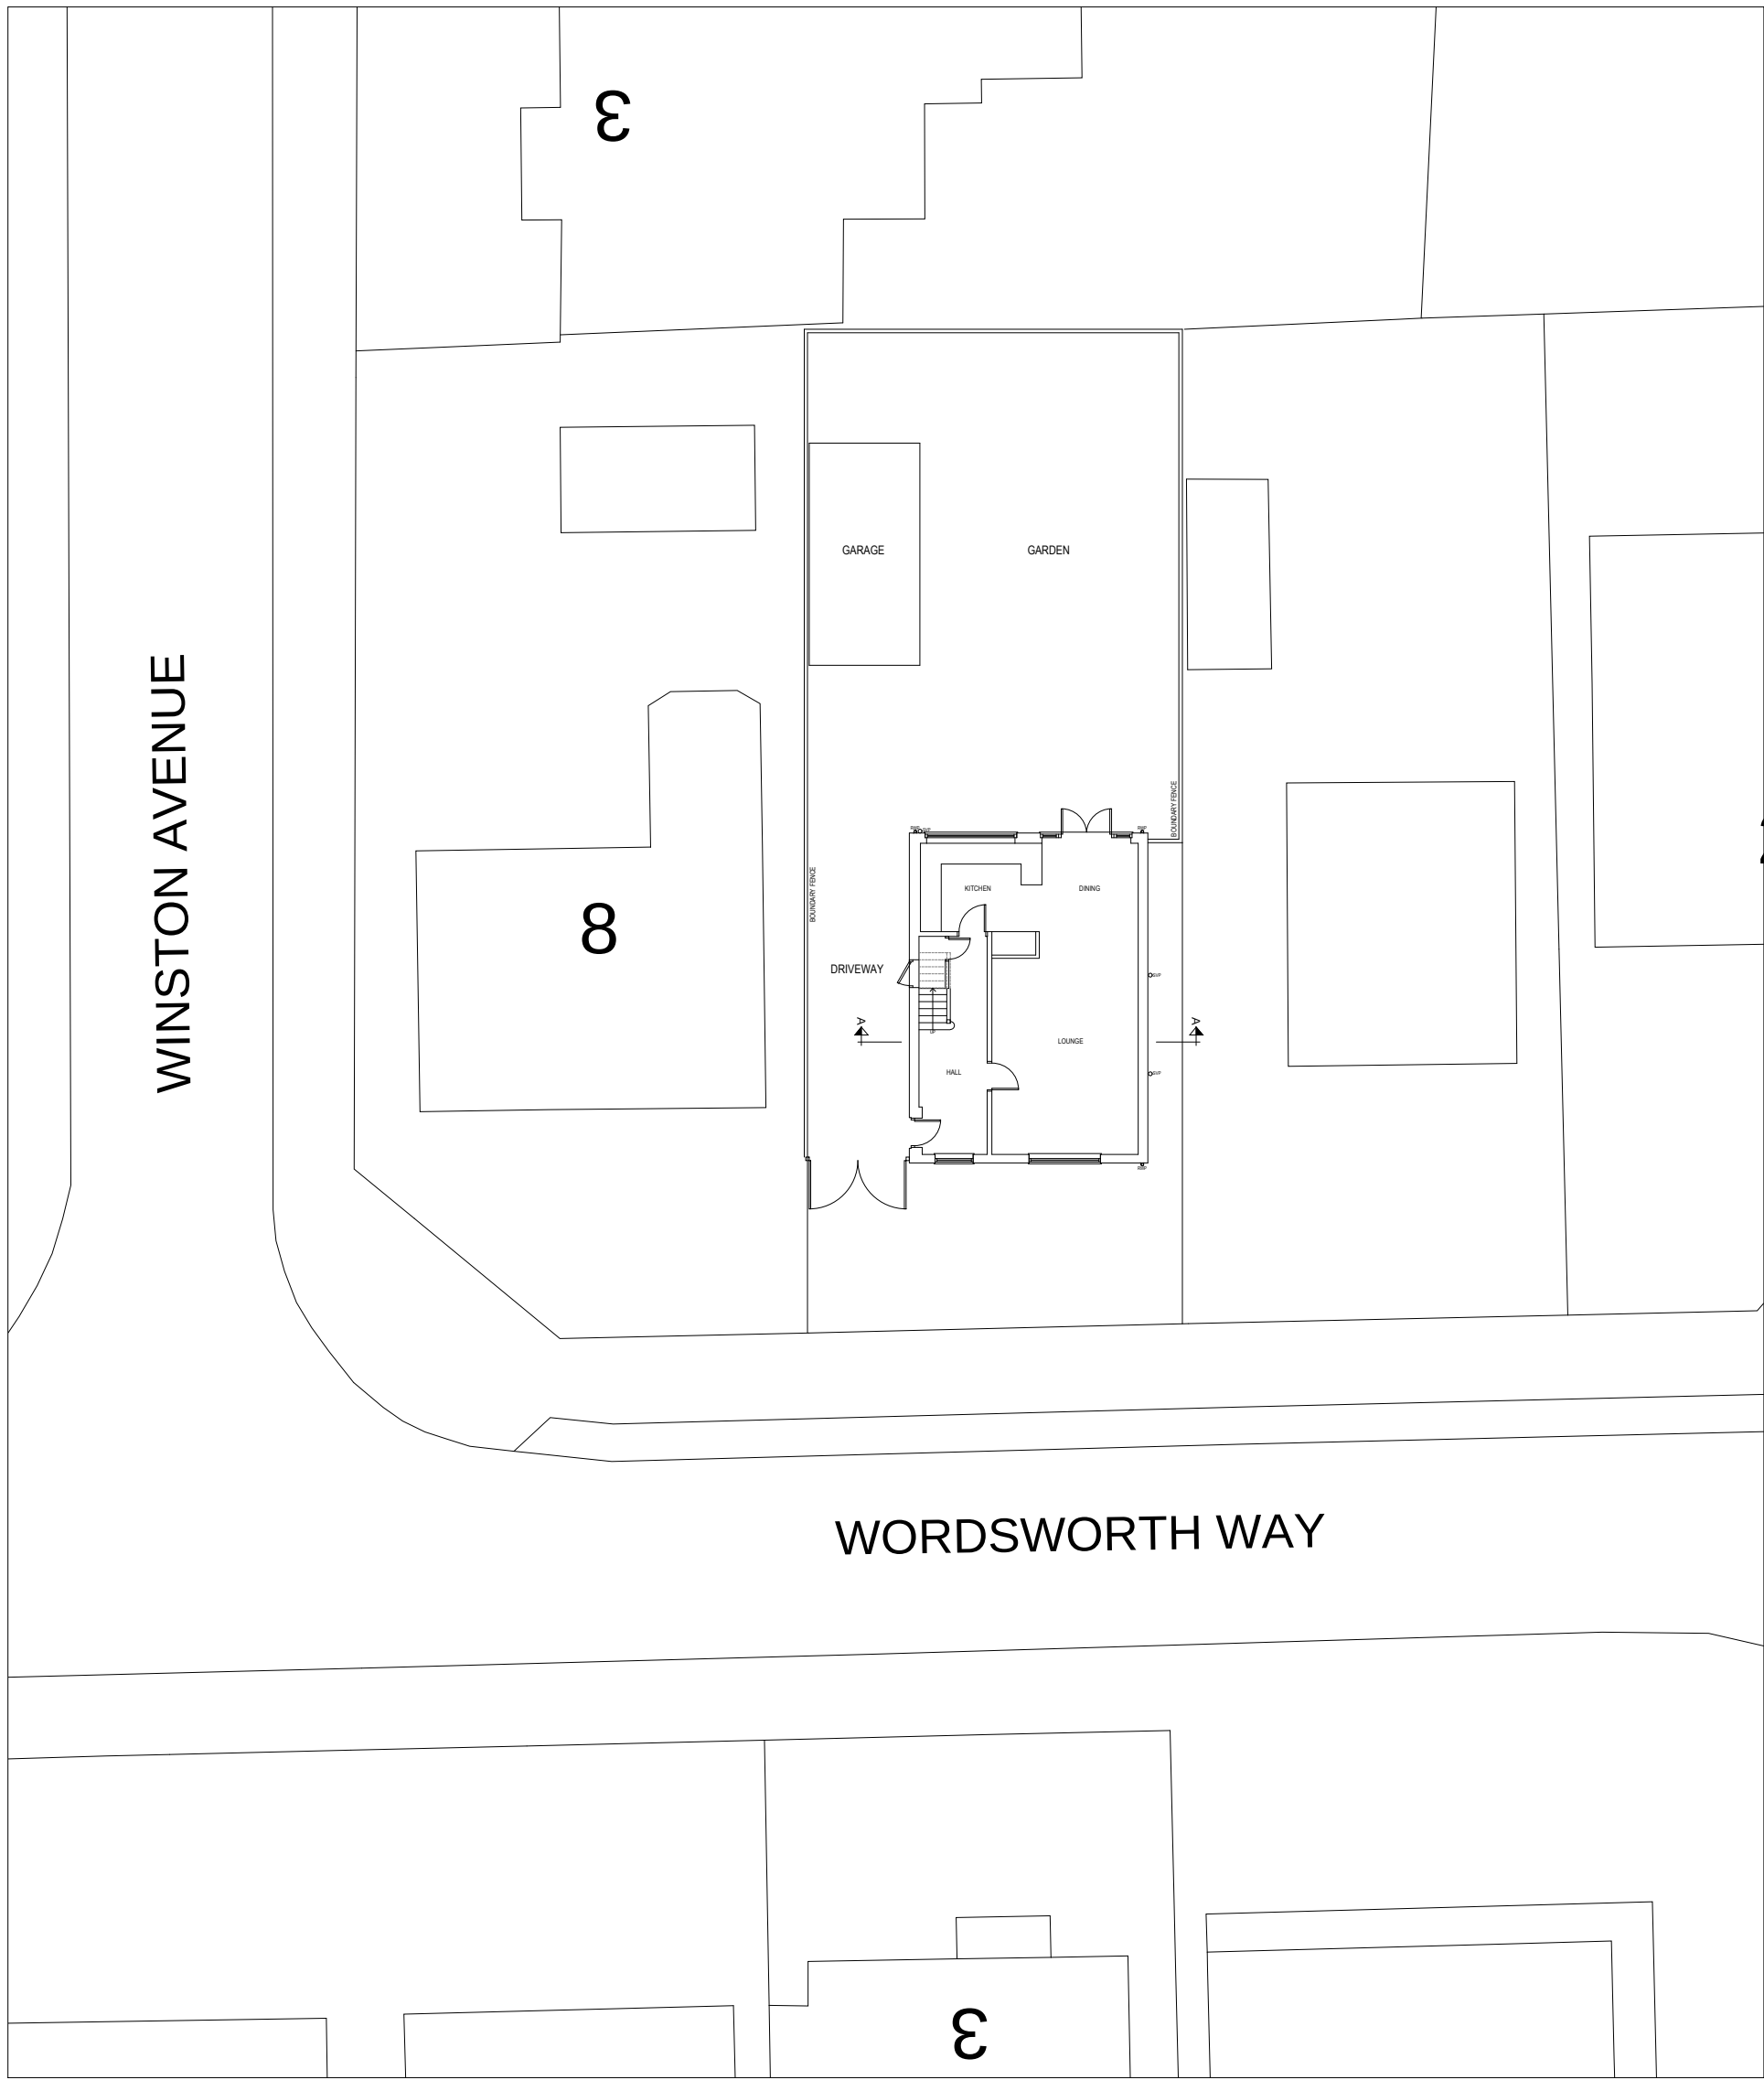

EXISTING SITE PLAN

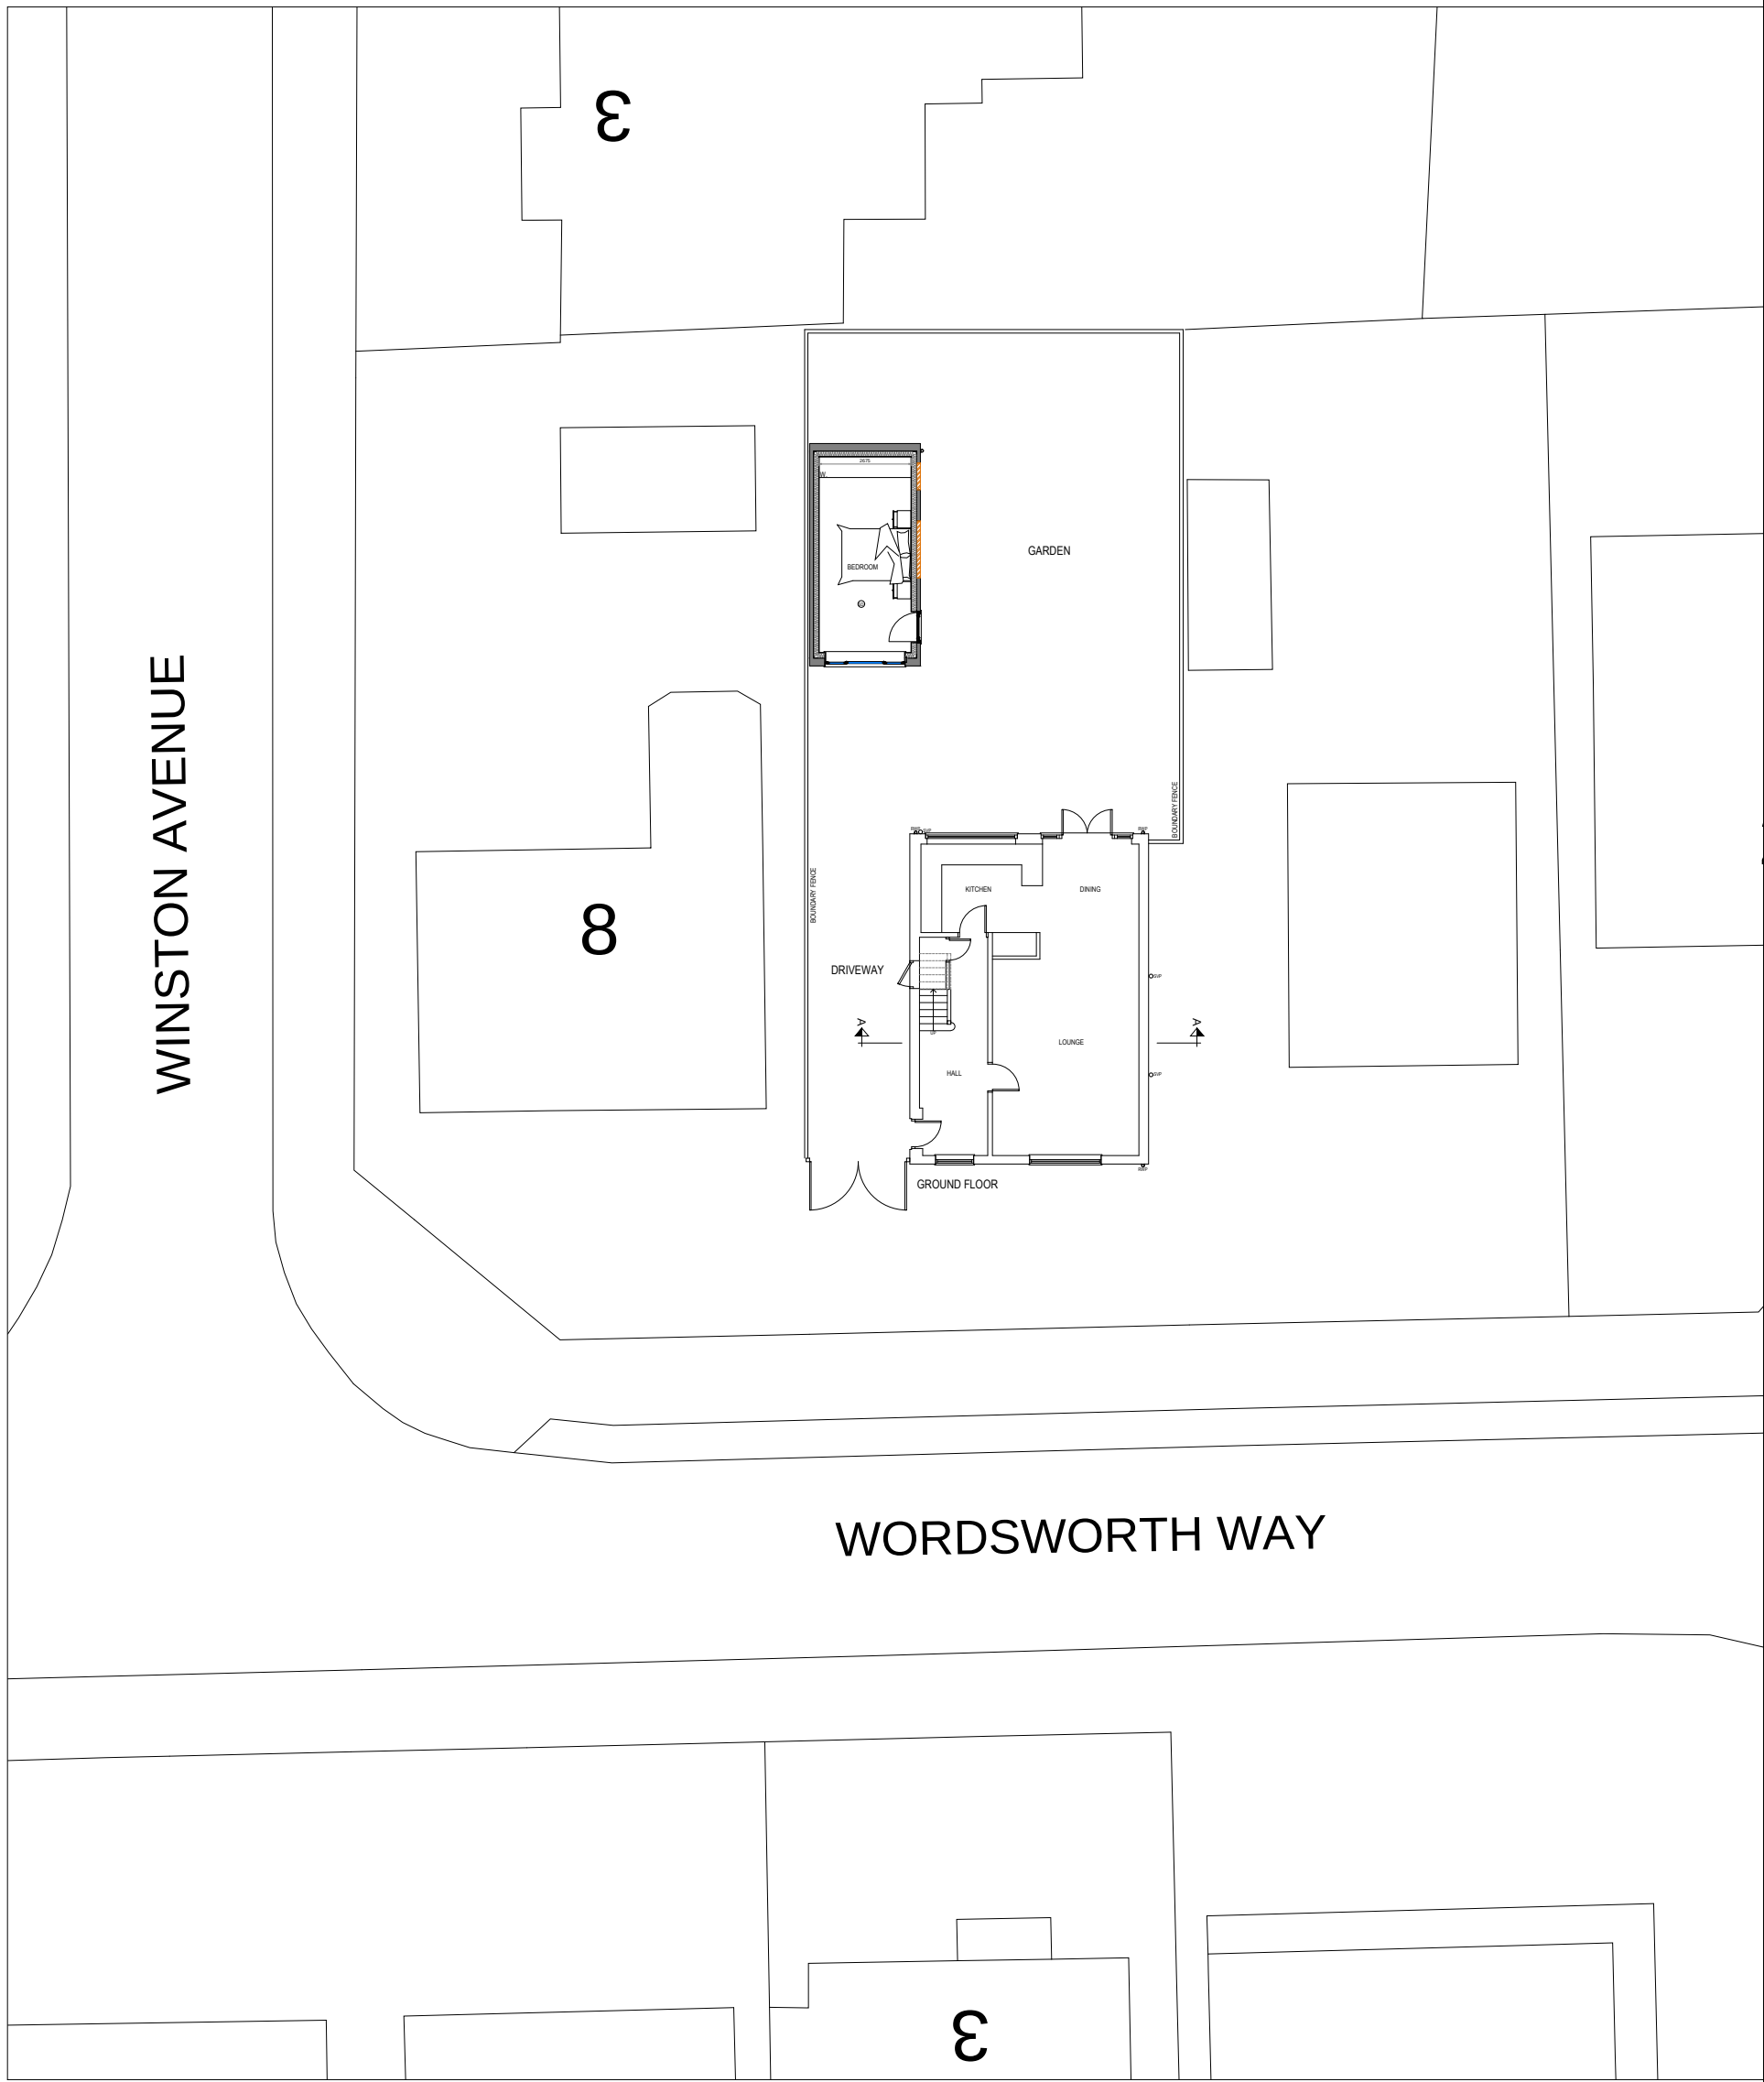

PROPOSED SITE PLAN

PLANNING

A	FIRST ISSUE	RW	08.05.26
REV	AMENDMENTS	BY	DATE
PROJECT			
PROP EXTENSION / ALTERATIONS 6 WORDSWORTH WAY ROCHDALE OL11 5HZ			
CLIENT			
DR NOMAN			
DRAWING TITLE			
PRE-EXISTING, EXISTING AND PROPOSED SITE PLANS			
DRAWN	RW	DATE	10.04.26
CHECKED		SCALE	1:200 (A1)
APPROVED			
 HOWARD & SEDDON A.R.I.B.A. CHARTERED ARCHITECTS 64 WASHWAY ROAD SALE, CHESHIRE, M33 7RE TEL NO. 0161 - 973 8296 FAX NO. 0161 - 962 3485 E-MAIL : ADMIN@HOWARDANDEDSON.CO.UK			
JOB No.		DRG No.	REVISION
16,125		12	A