



NOTES


ALL DIMENSIONS TO BE CHECKED ON SITE PRIOR TO ANY MANUFACTURING OR FABRICATION AND ANY ANOMALIES TO BE BROUGHT TO THE ATTENTION OF THE ARCHITECT.

 


FRONT ELEVATION

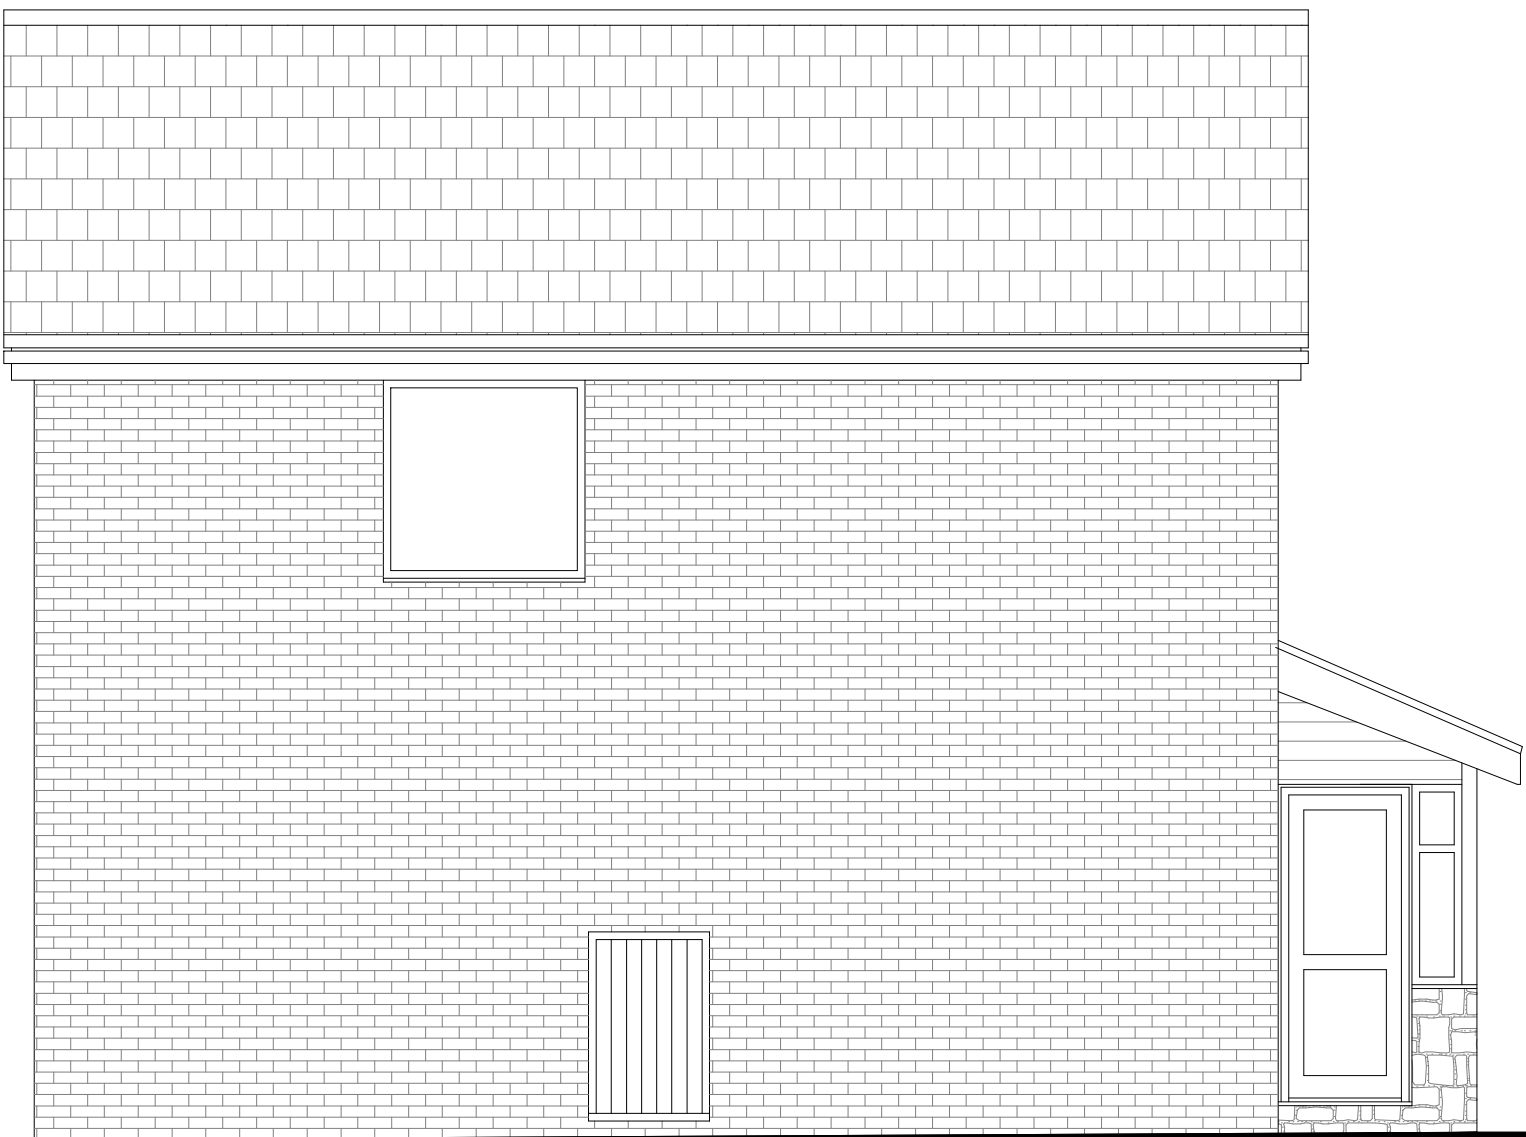

SIDE ELEVATION

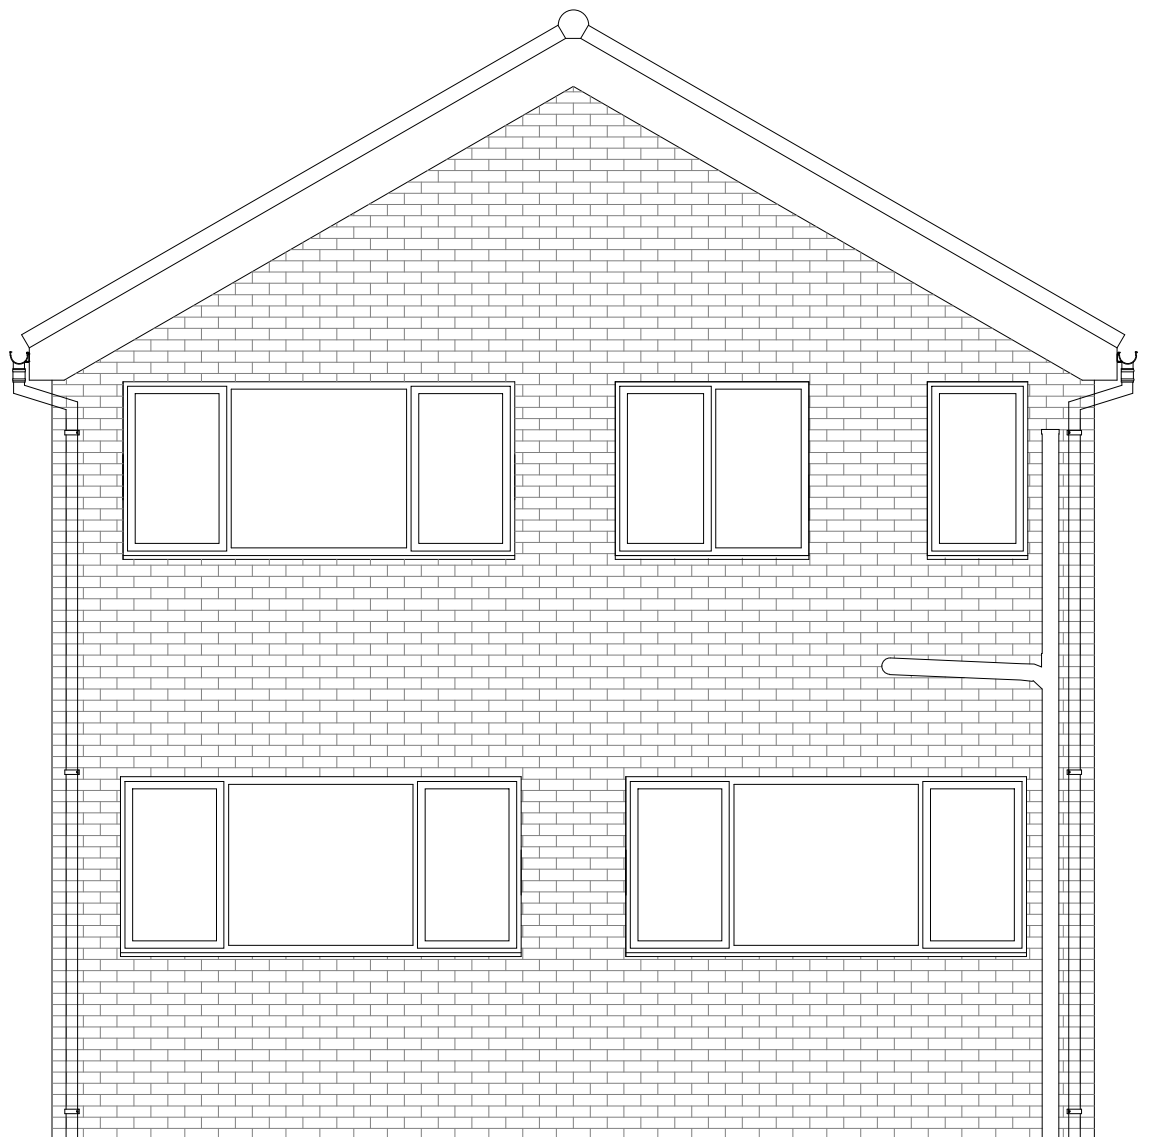

REAR ELEVATION

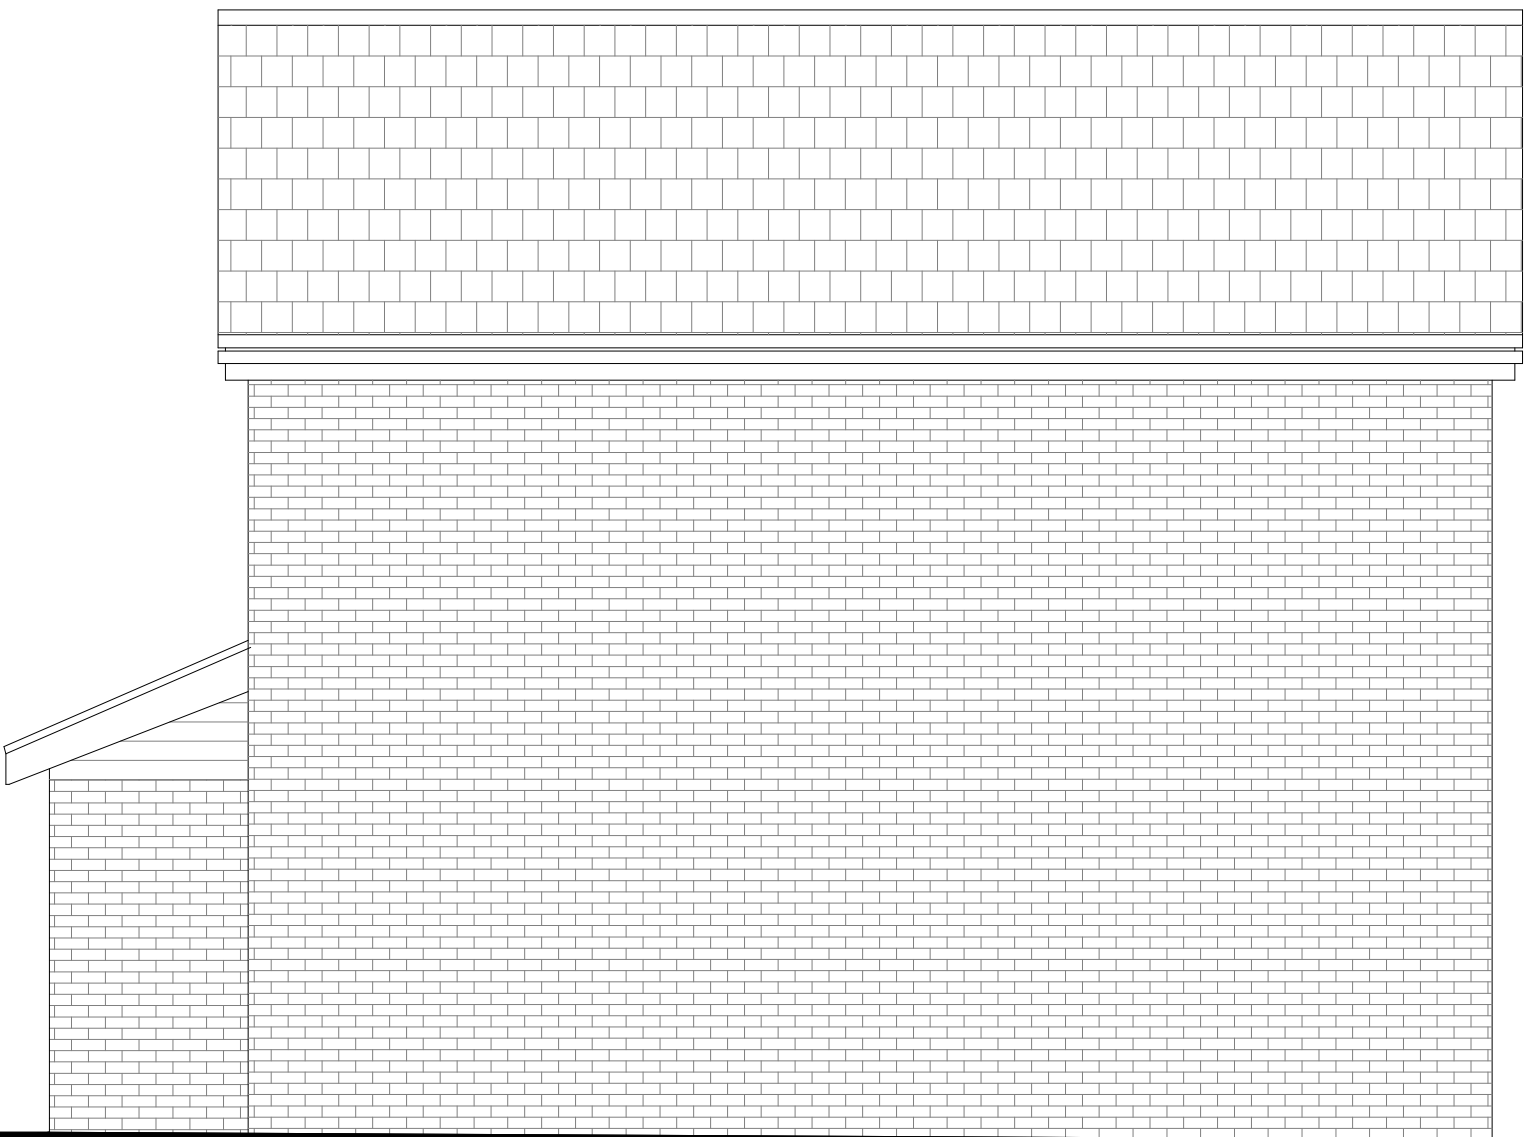

SIDE ELEVATION

PRE-EXISTING

A	FIRST ISSUE	RW	08.05.26
REV	AMENDMENTS	BY	DATE
PROJECT			
PROP EXTENSION / ALTERATIONS 6 WORDSWORTH WAY ROCHDALE OL11 5HZ			
CLIENT			
DR NOMAN			
DRAWING TITLE			
PRE-EXISTING ELEVATIONS			
DRAWN	RW	DATE	10.04.26
CHECKED		SCALE	1:50 (A1)
APPROVED			
 HOWARD & SEDDON A.R.I.B.A. CHARTERED ARCHITECTS 64 WASHWAY ROAD SALE, CHESHIRE, M33 7RE TEL NO. 0161 - 973 8296 FAX NO. 0161 - 962 3485 E-MAIL : ADMIN@HOWARDANDEDDON.CO.UK			
JOB No.	16,125	DRG No.	11
		REVISION	A