


PROPOSED ELEVATIONS REV B
SCALE 1:50 / 1:100 @ A1

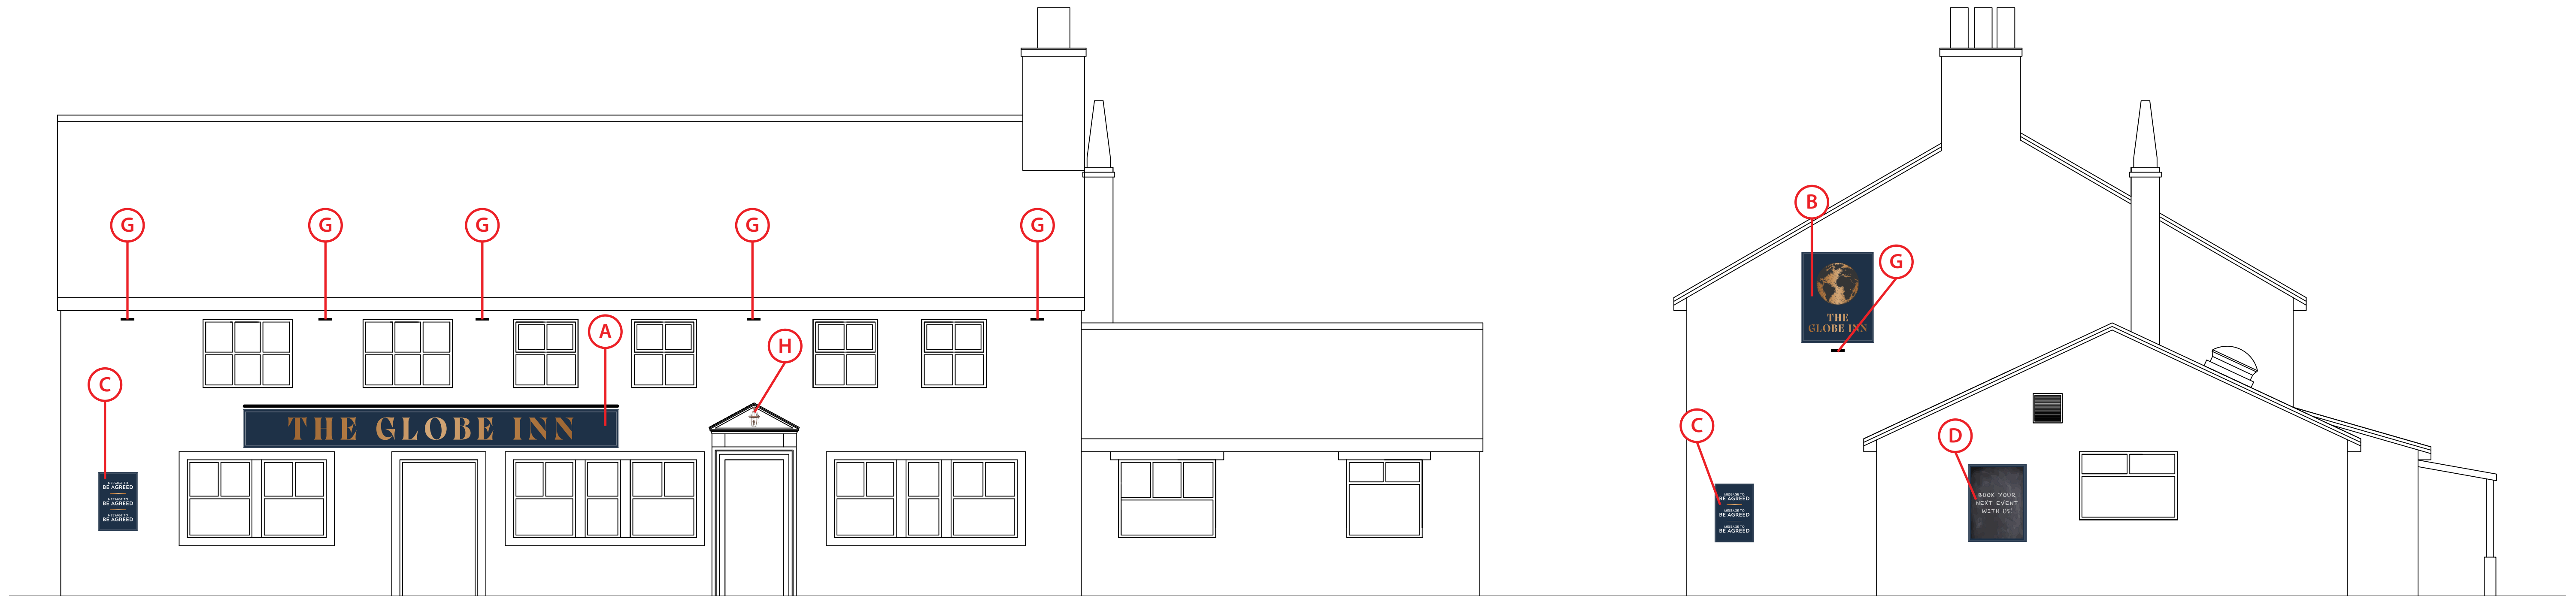

PROPOSED FRONT ELEVATION

PROPOSED SIDE ELEVATION



PROPOSED REAR ELEVATION