




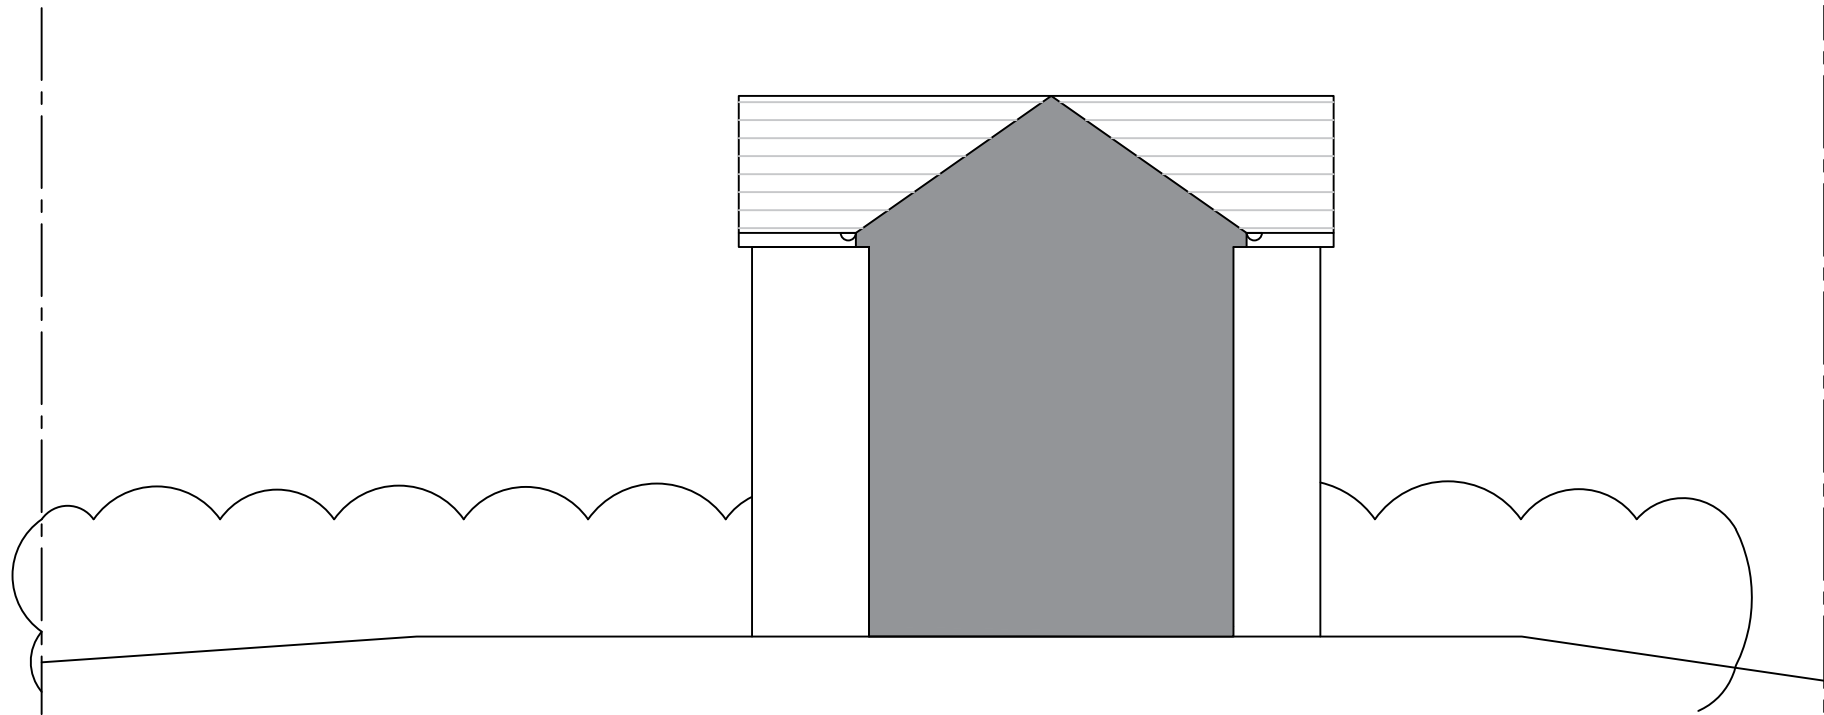

SIDE ELEVATION 1
SCALE 1 : 100

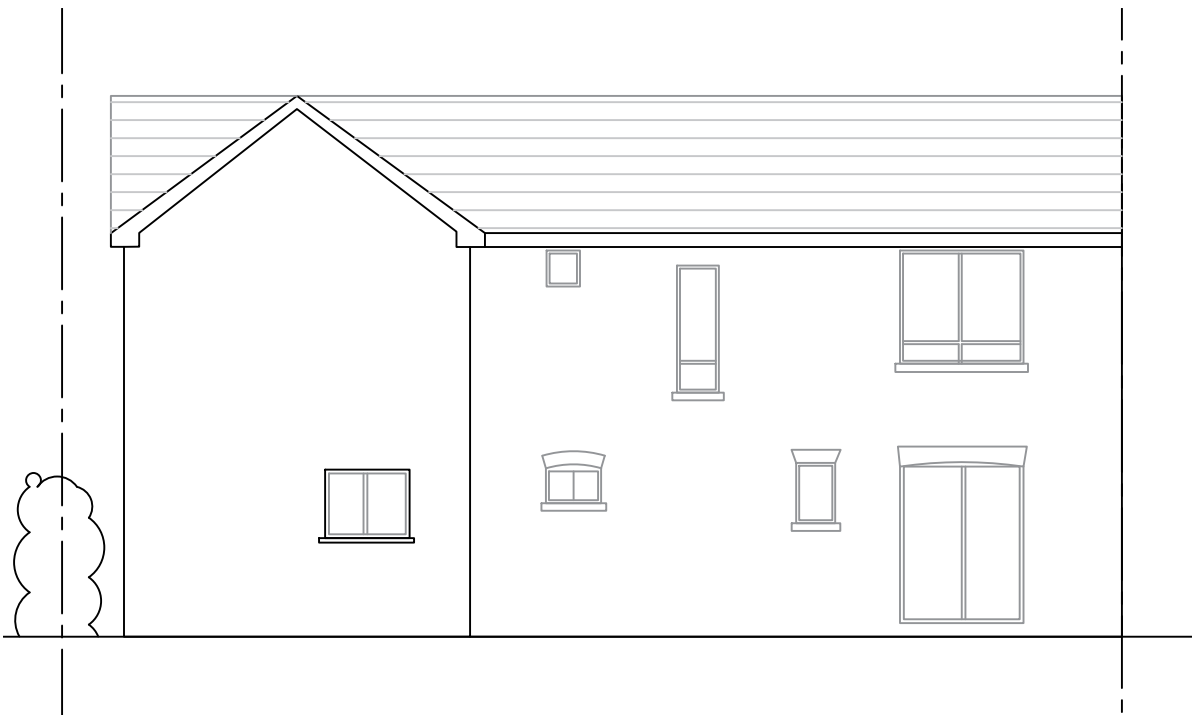

REAR ELEVATION
SCALE 1 : 100

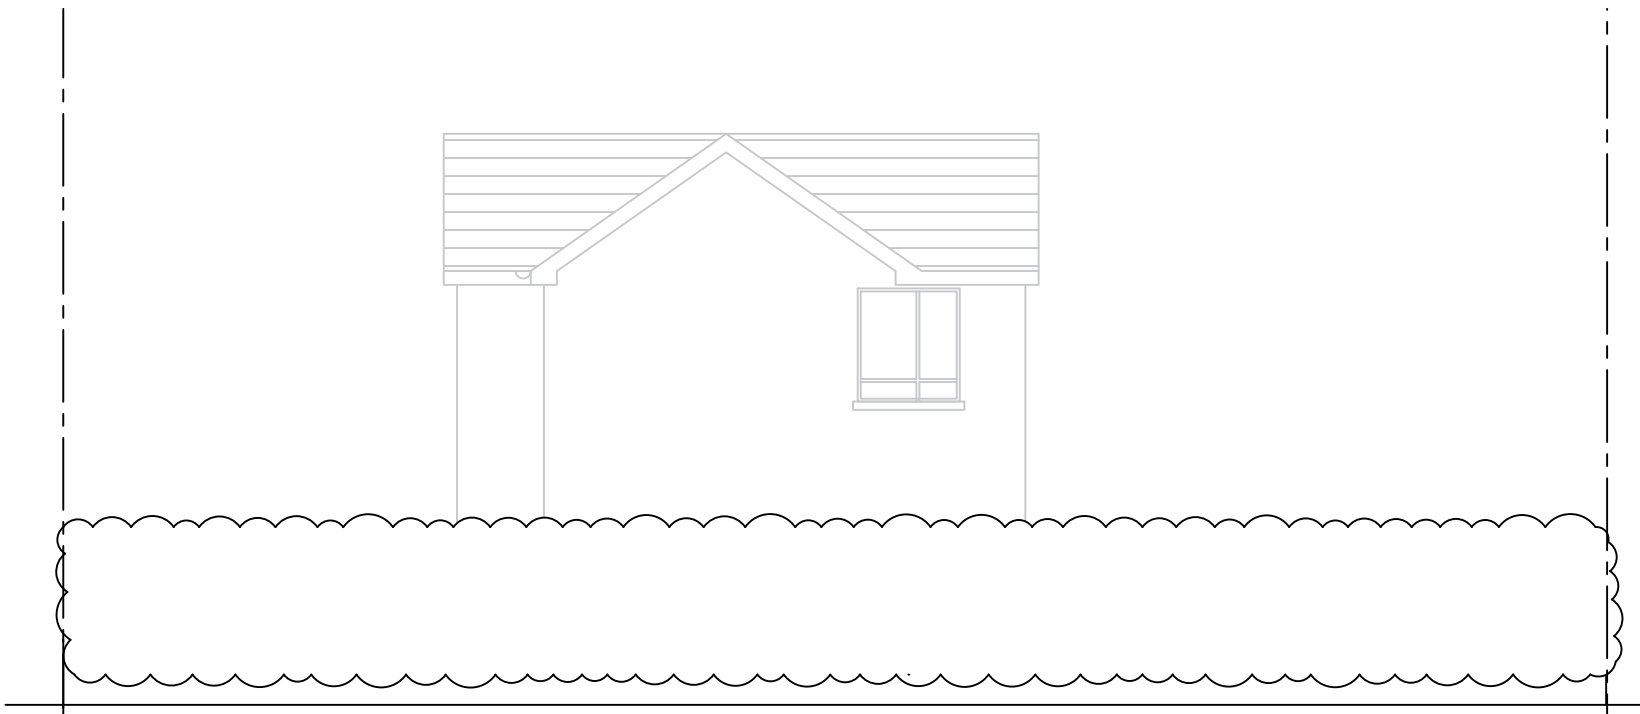

SIDE ELEVATION 2
SCALE 1 : 100

EXISTING ELEVATIONS
SCALE 1 : 100

REV	DATE	DESCRIPTION

DRAWING STATUS:

INFORMATION



CLIENT: **SAMAR MUSHTAQ**
PROJECT: **117 EDMUND STREET, ROCHDALE**
DRAWING TITLE: **EXISTING ELEVATIONS**
DRAWING NO: **Q002_L(00)002**

QUB DESIGN

IMPORTANT NOTES: Do Not Scale from this Drawing.
Use Figured Dimensions Only.
© Copyright QUB Design