


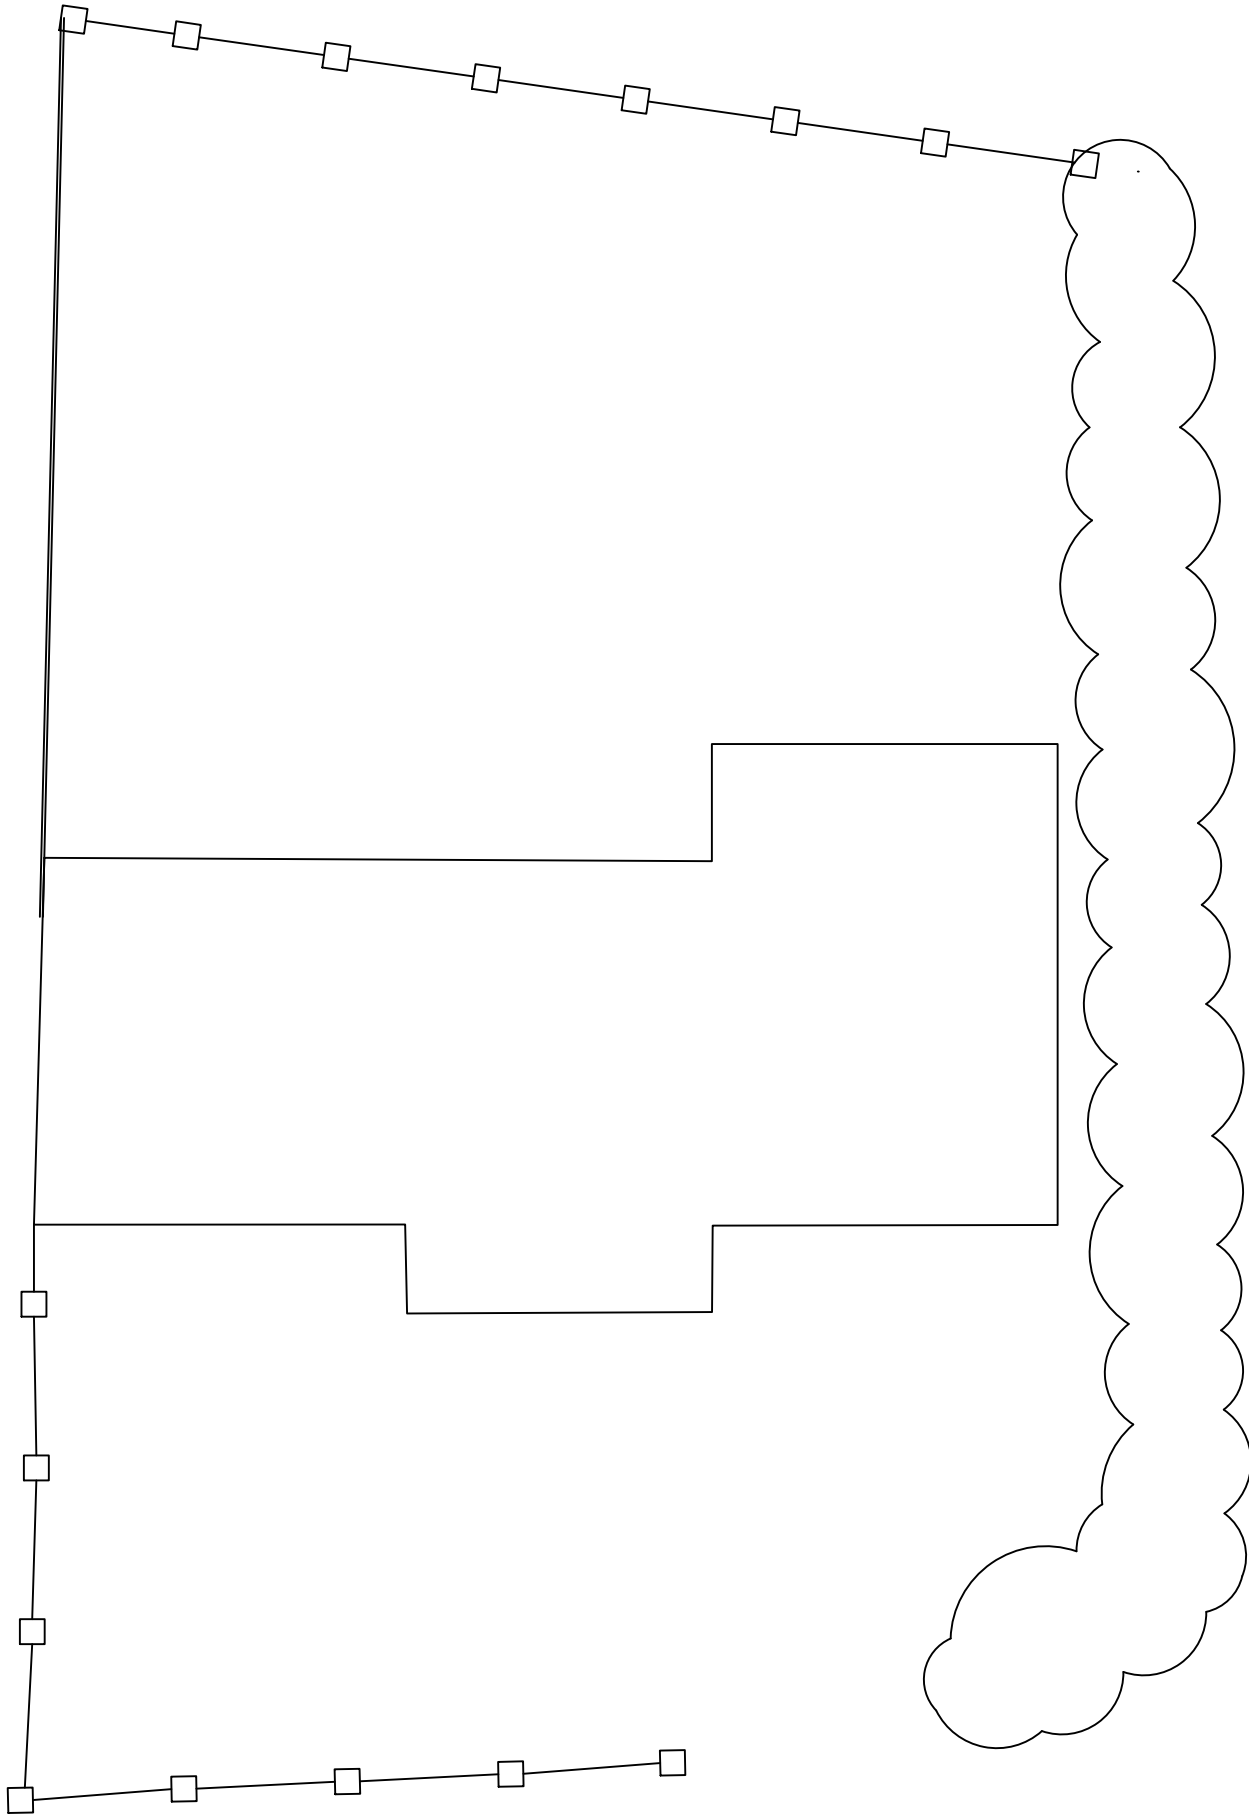

EXISTING GROUND FLOOR PLAN
SCALE 1 : 100

REV	DATE	DESCRIPTION

DRAWING STATUS:

INFORMATION



CLIENT: SAMAR MUSHTAQ
PROJECT: 117 EDMUND STREET, ROCHDALE
DRAWING TITLE: EXISTING GROUND FLOOR
DRAWING NO: Q002_L(00)001

QUB DESIGN

IMPORTANT NOTES: Do Not Scale from this Drawing.
Use Figured Dimensions Only.
© Copyright QUB Design