






Front Elevation - Unit 7
1 : 100

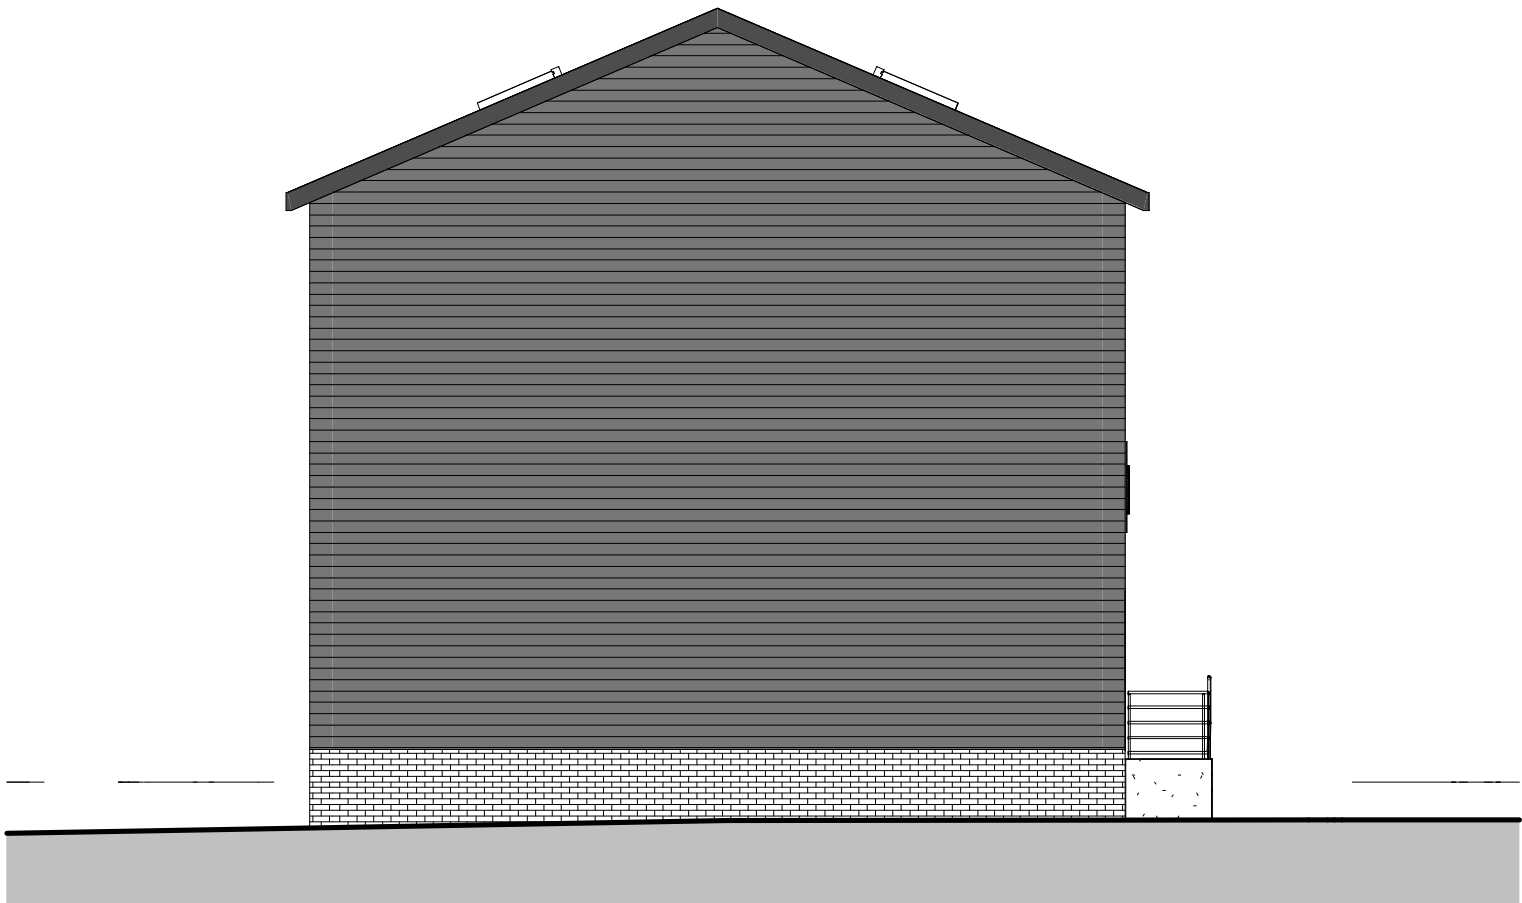


Side 1 Elevation - Unit 7
1 : 100

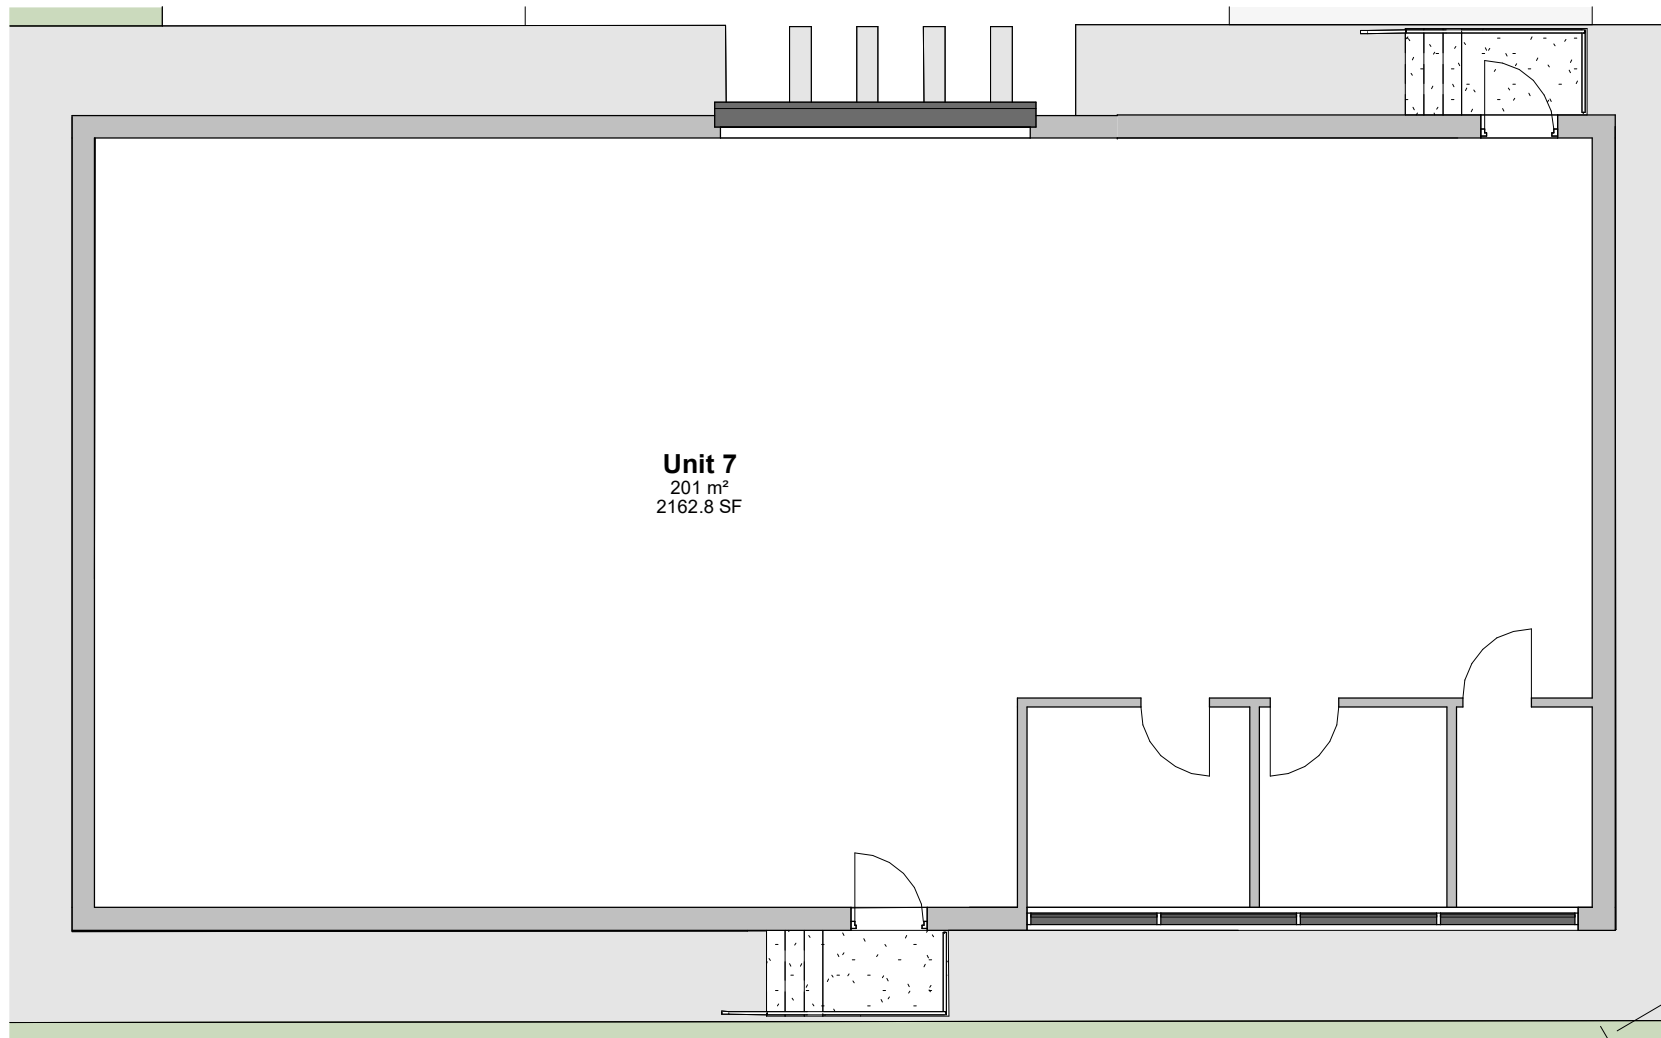


Unit 7 Floor Plan
1 : 100

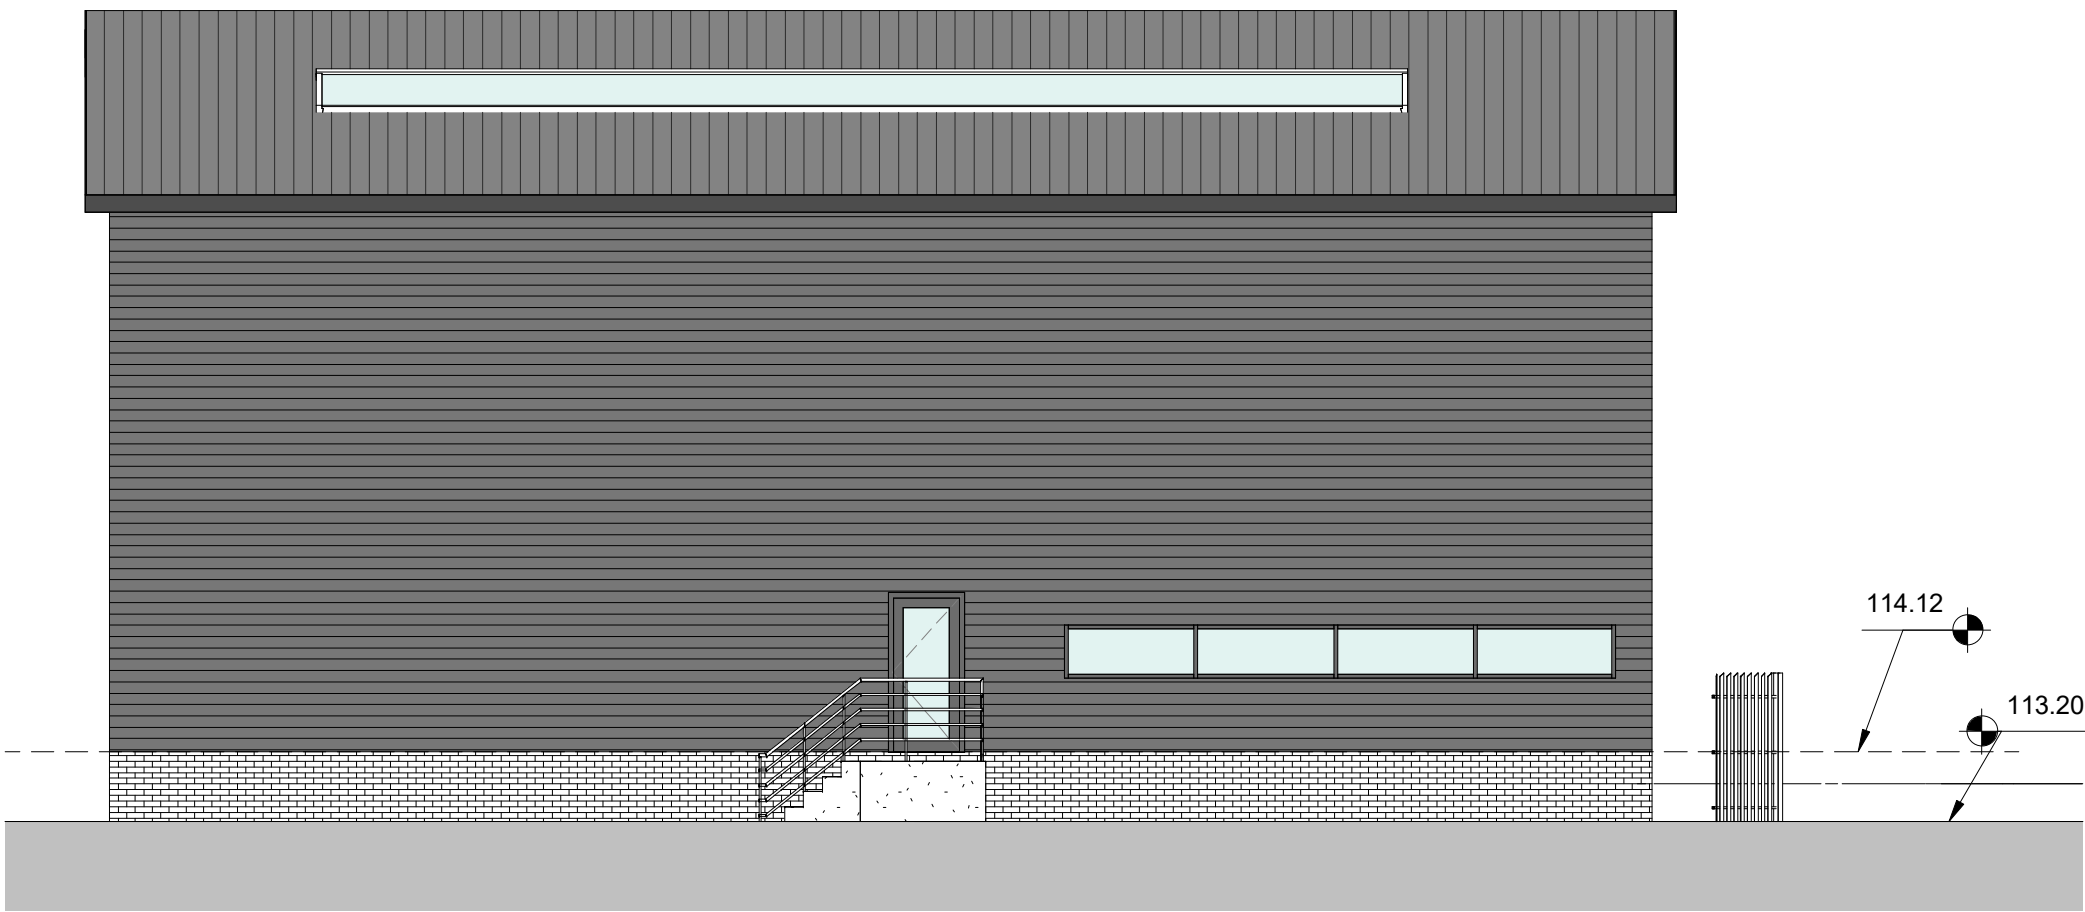

Rear Elevation - Unit 7
1 : 100

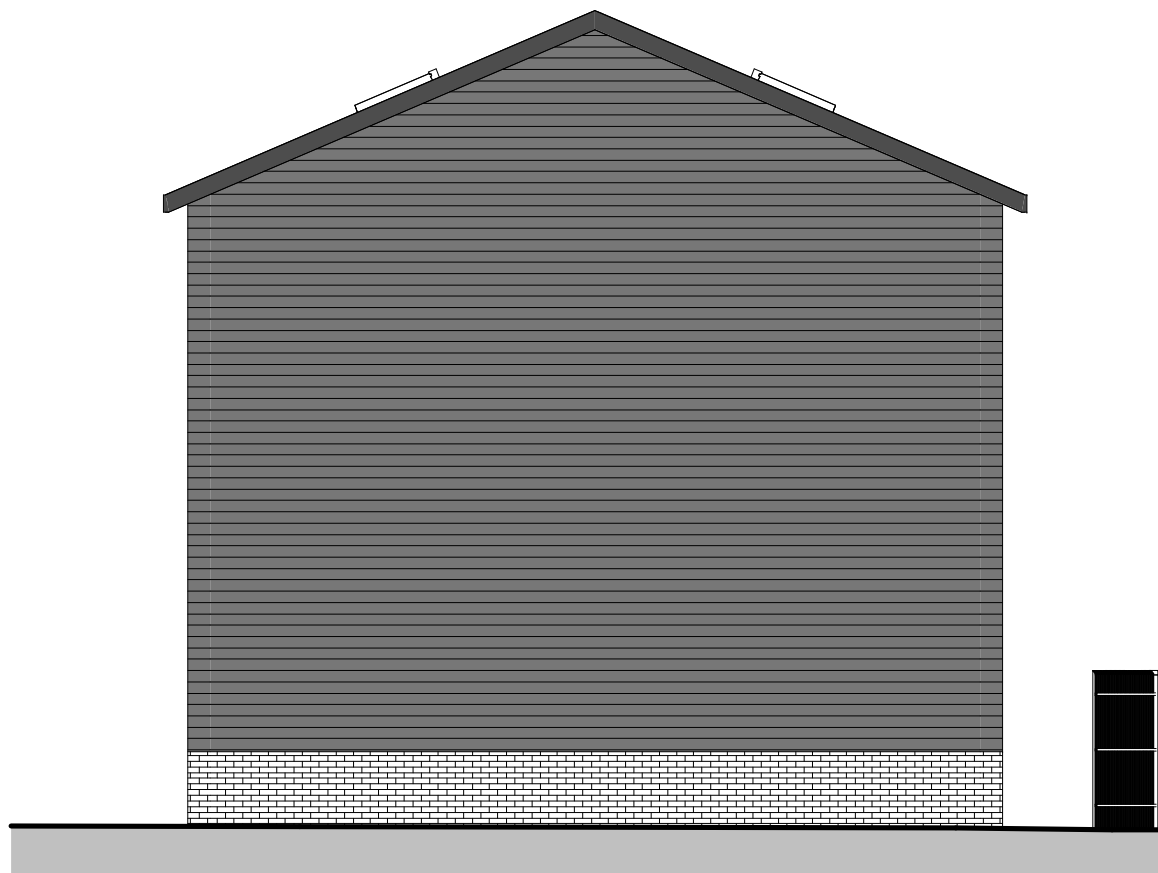

Side 2 Elevation - Unit 7
1 : 100

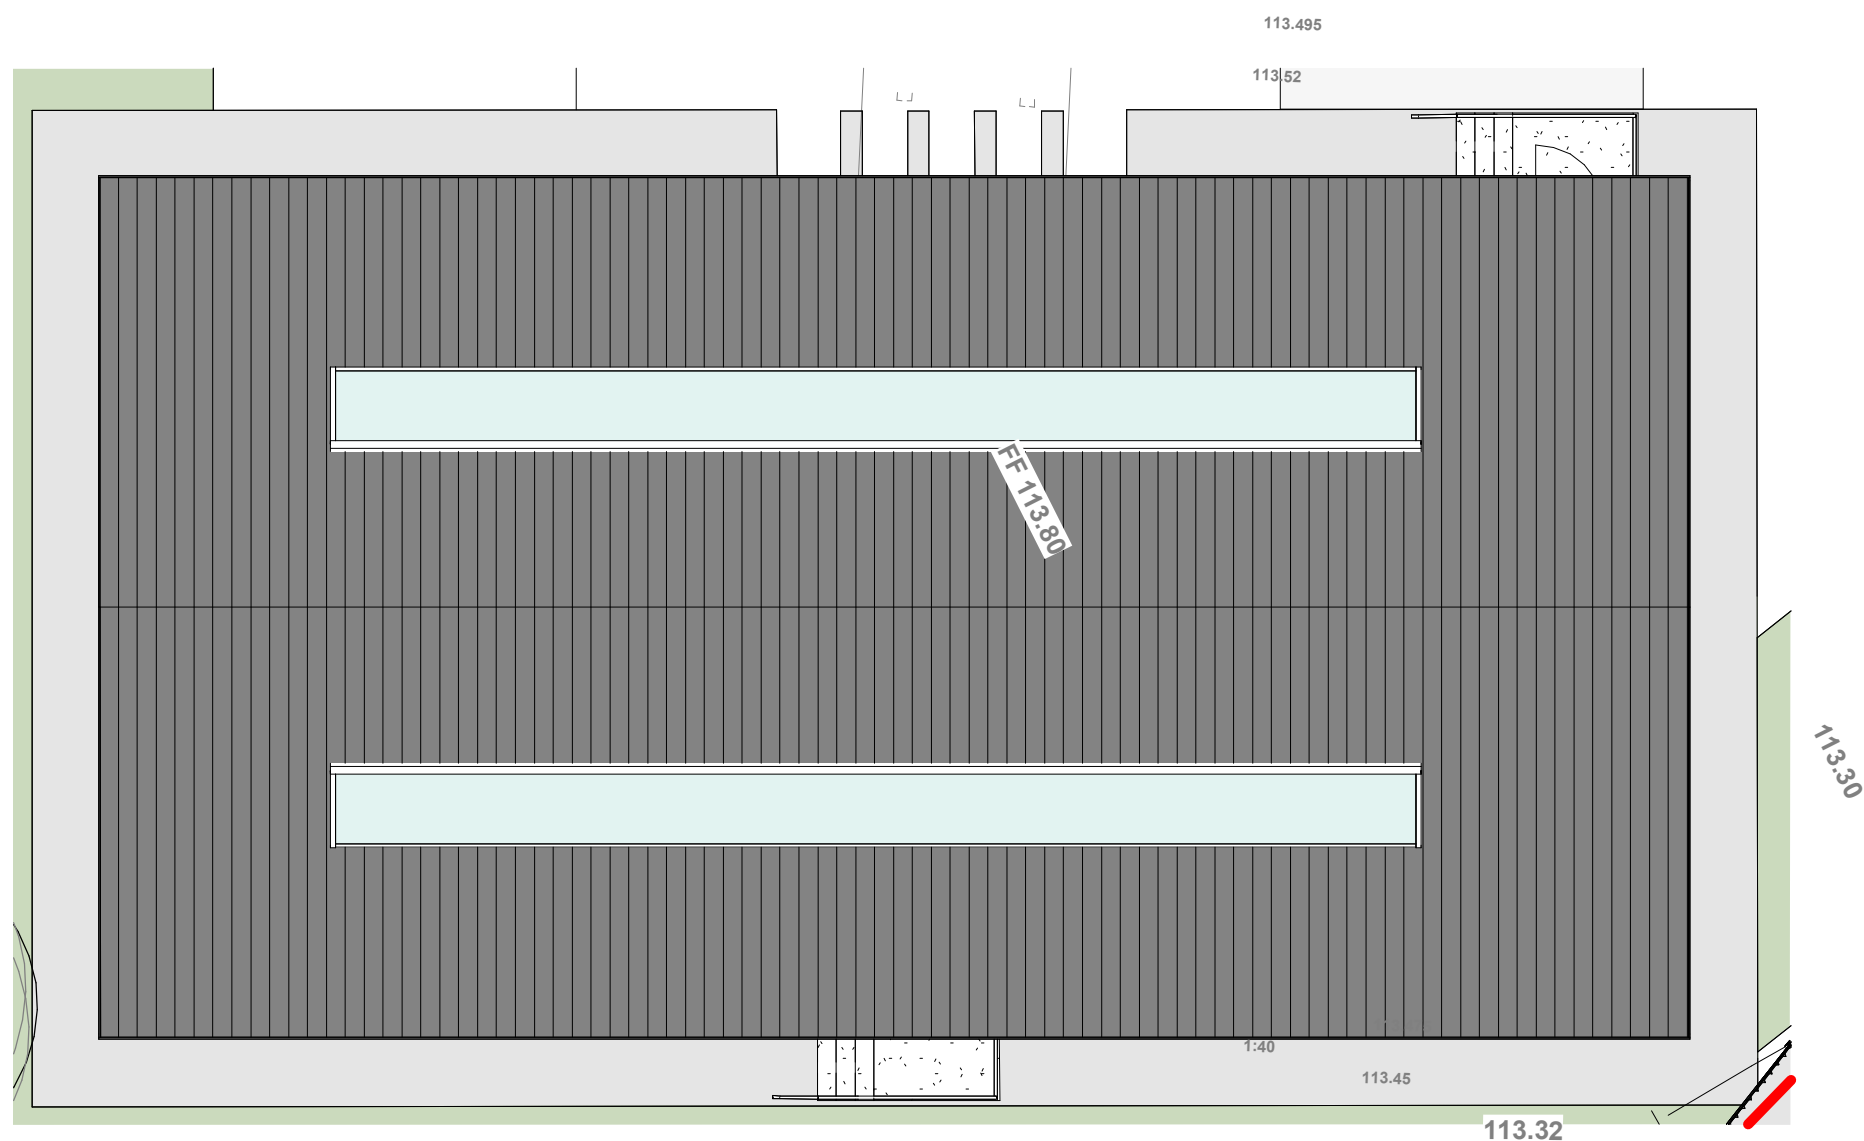

Unit 7 Roof Plan
1 : 100



PROJECT	CLIENT			
	Mr Shehzad			
	Project number	Scale (@ A1)		
SHEET	580	1 : 100		
	DRAWING No	Date	REV	
	P-26	07/05/2026	C	

- ☐ FEASIBILITY
- ☒ PLANNING APPROVAL
- ☐ BUILDING REGULATIONS
- ☐ TENDER
- ☐ CONSTRUCTION

No.	Description	Date
A	Drainage Diversion MR Comments	27/04/2026
B	FF level and Pond Removal	30/04/2026
C	FF Level Change	07/05/2026

NORTHERN OFFICE
80A Ashley Road, Altrincham, Cheshire, WA14 2DW
Tel: 0161 928 6622 Mov: 07977 277 269
www.1618architects.com

