


This drawing & Design is the Copyright of 1618 Architects and may not be reproduced in any way without prior written consent. Any discrepancies on this drawing or between drawings are to be reported to this office. Unless specifically specified these drawings are not to be used for construction purposes or placing of any orders. Do not scale from this drawing.

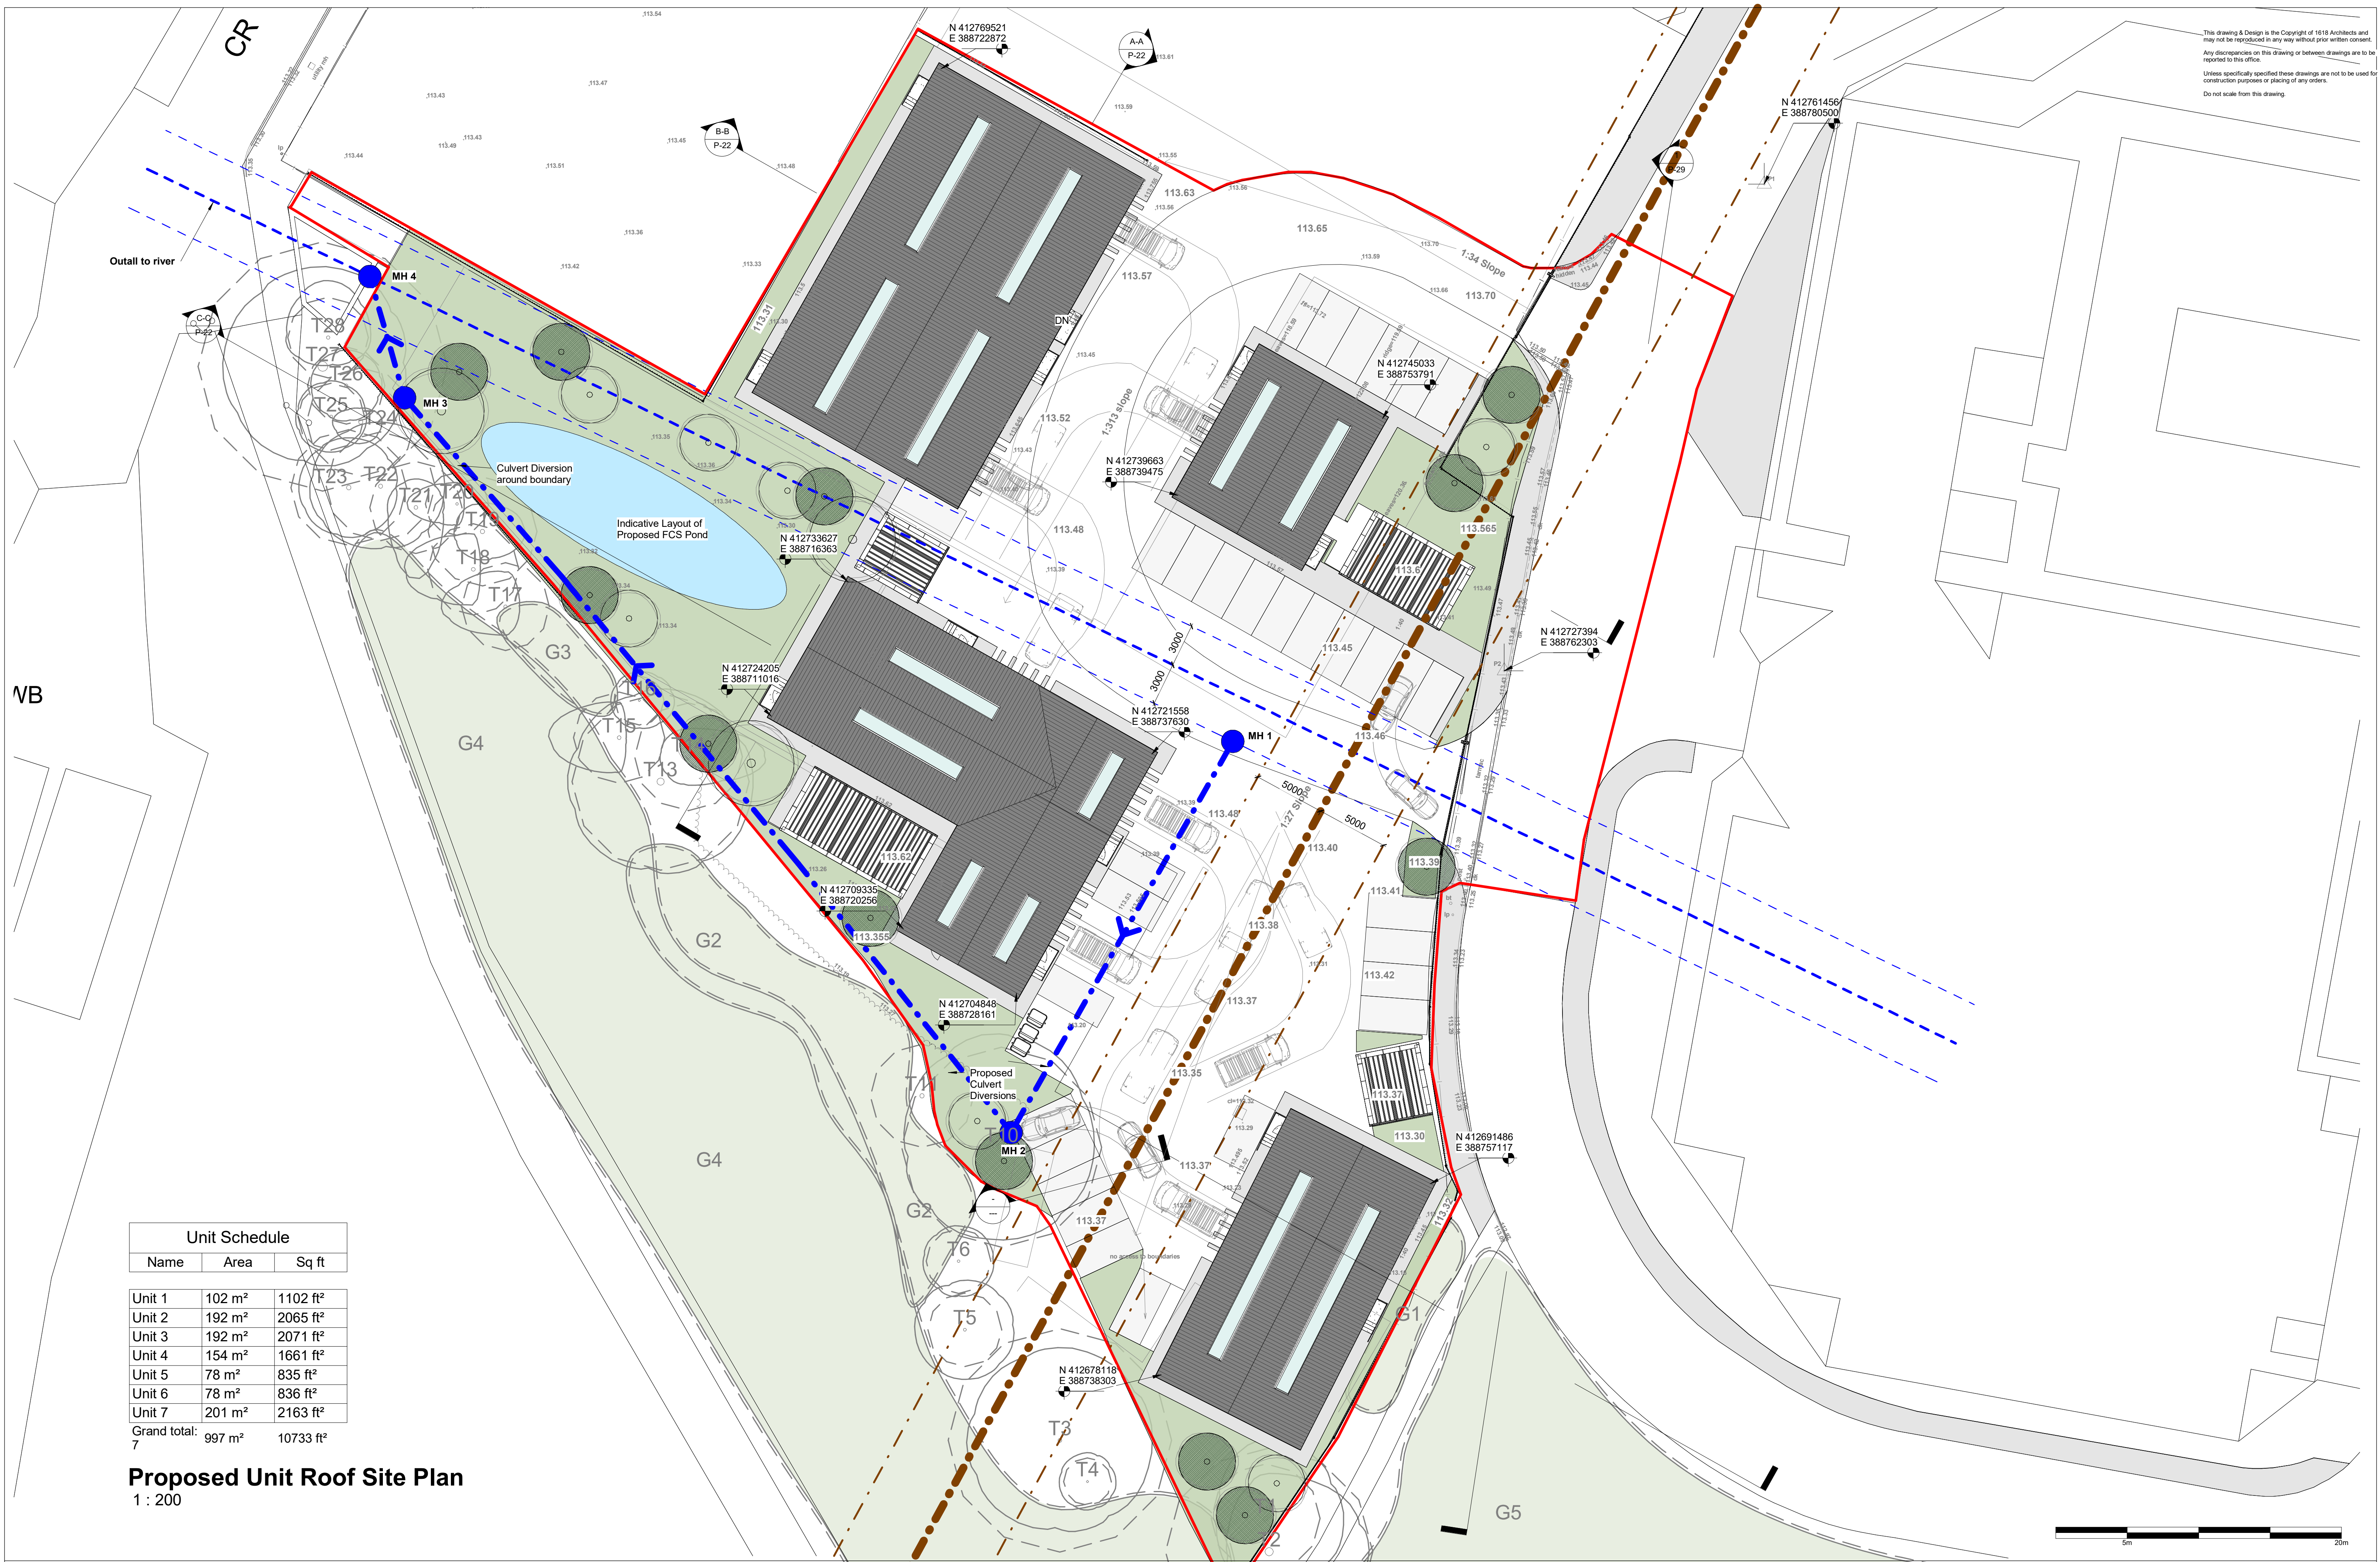

Unit Schedule		
Name	Area	Sq ft
Unit 1	102 m²	1102 ft²
Unit 2	192 m²	2065 ft²
Unit 3	192 m²	2071 ft²
Unit 4	154 m²	1661 ft²
Unit 5	78 m²	835 ft²
Unit 6	78 m²	836 ft²
Unit 7	201 m²	2163 ft²
Grand total:	997 m²	10733 ft²

Proposed Unit Roof Site Plan
1 : 200

PROJECT Norman Road, Industrial Park	CLIENT Mr Shehzad		
	Project number 580	Scale (@ A1) 1 : 200	REV E
SHEET Proposed Unit Roof Site Plan	DRAWING No P-27	Date 07/05/2026	

- ☐ FEASIBILITY
- ☒ PLANNING APPROVAL
- ☐ BUILDING REGULATIONS
- ☒ TENDER
- ☐ CONSTRUCTION

No.	Description	Date
A	Drainage Revised Design	20/04/2026
B	Drainage Diversion MR Comments	27/04/2026
C	FF level and Pond Removal	30/04/2026
D	Layout Change	05/05/2026
E	FF Level Change	07/05/2026

NORTHERN OFFICE
80A Ashley Road, Altrincham, Cheshire, WA14 2DW
Tel: 0161 928 6622 Mov: 07977 277 269
www.1618architects.com

