



Side Elevation - Unit 4
1 : 100



Side Elevation - Unit 4, 6
1 : 100




Side Rear Elevation - Unit 4, 6
1 : 100



Front Elevation - Unit 5, 6
1 : 100



Unit 4, 5, 6 Floor Plan
1 : 100

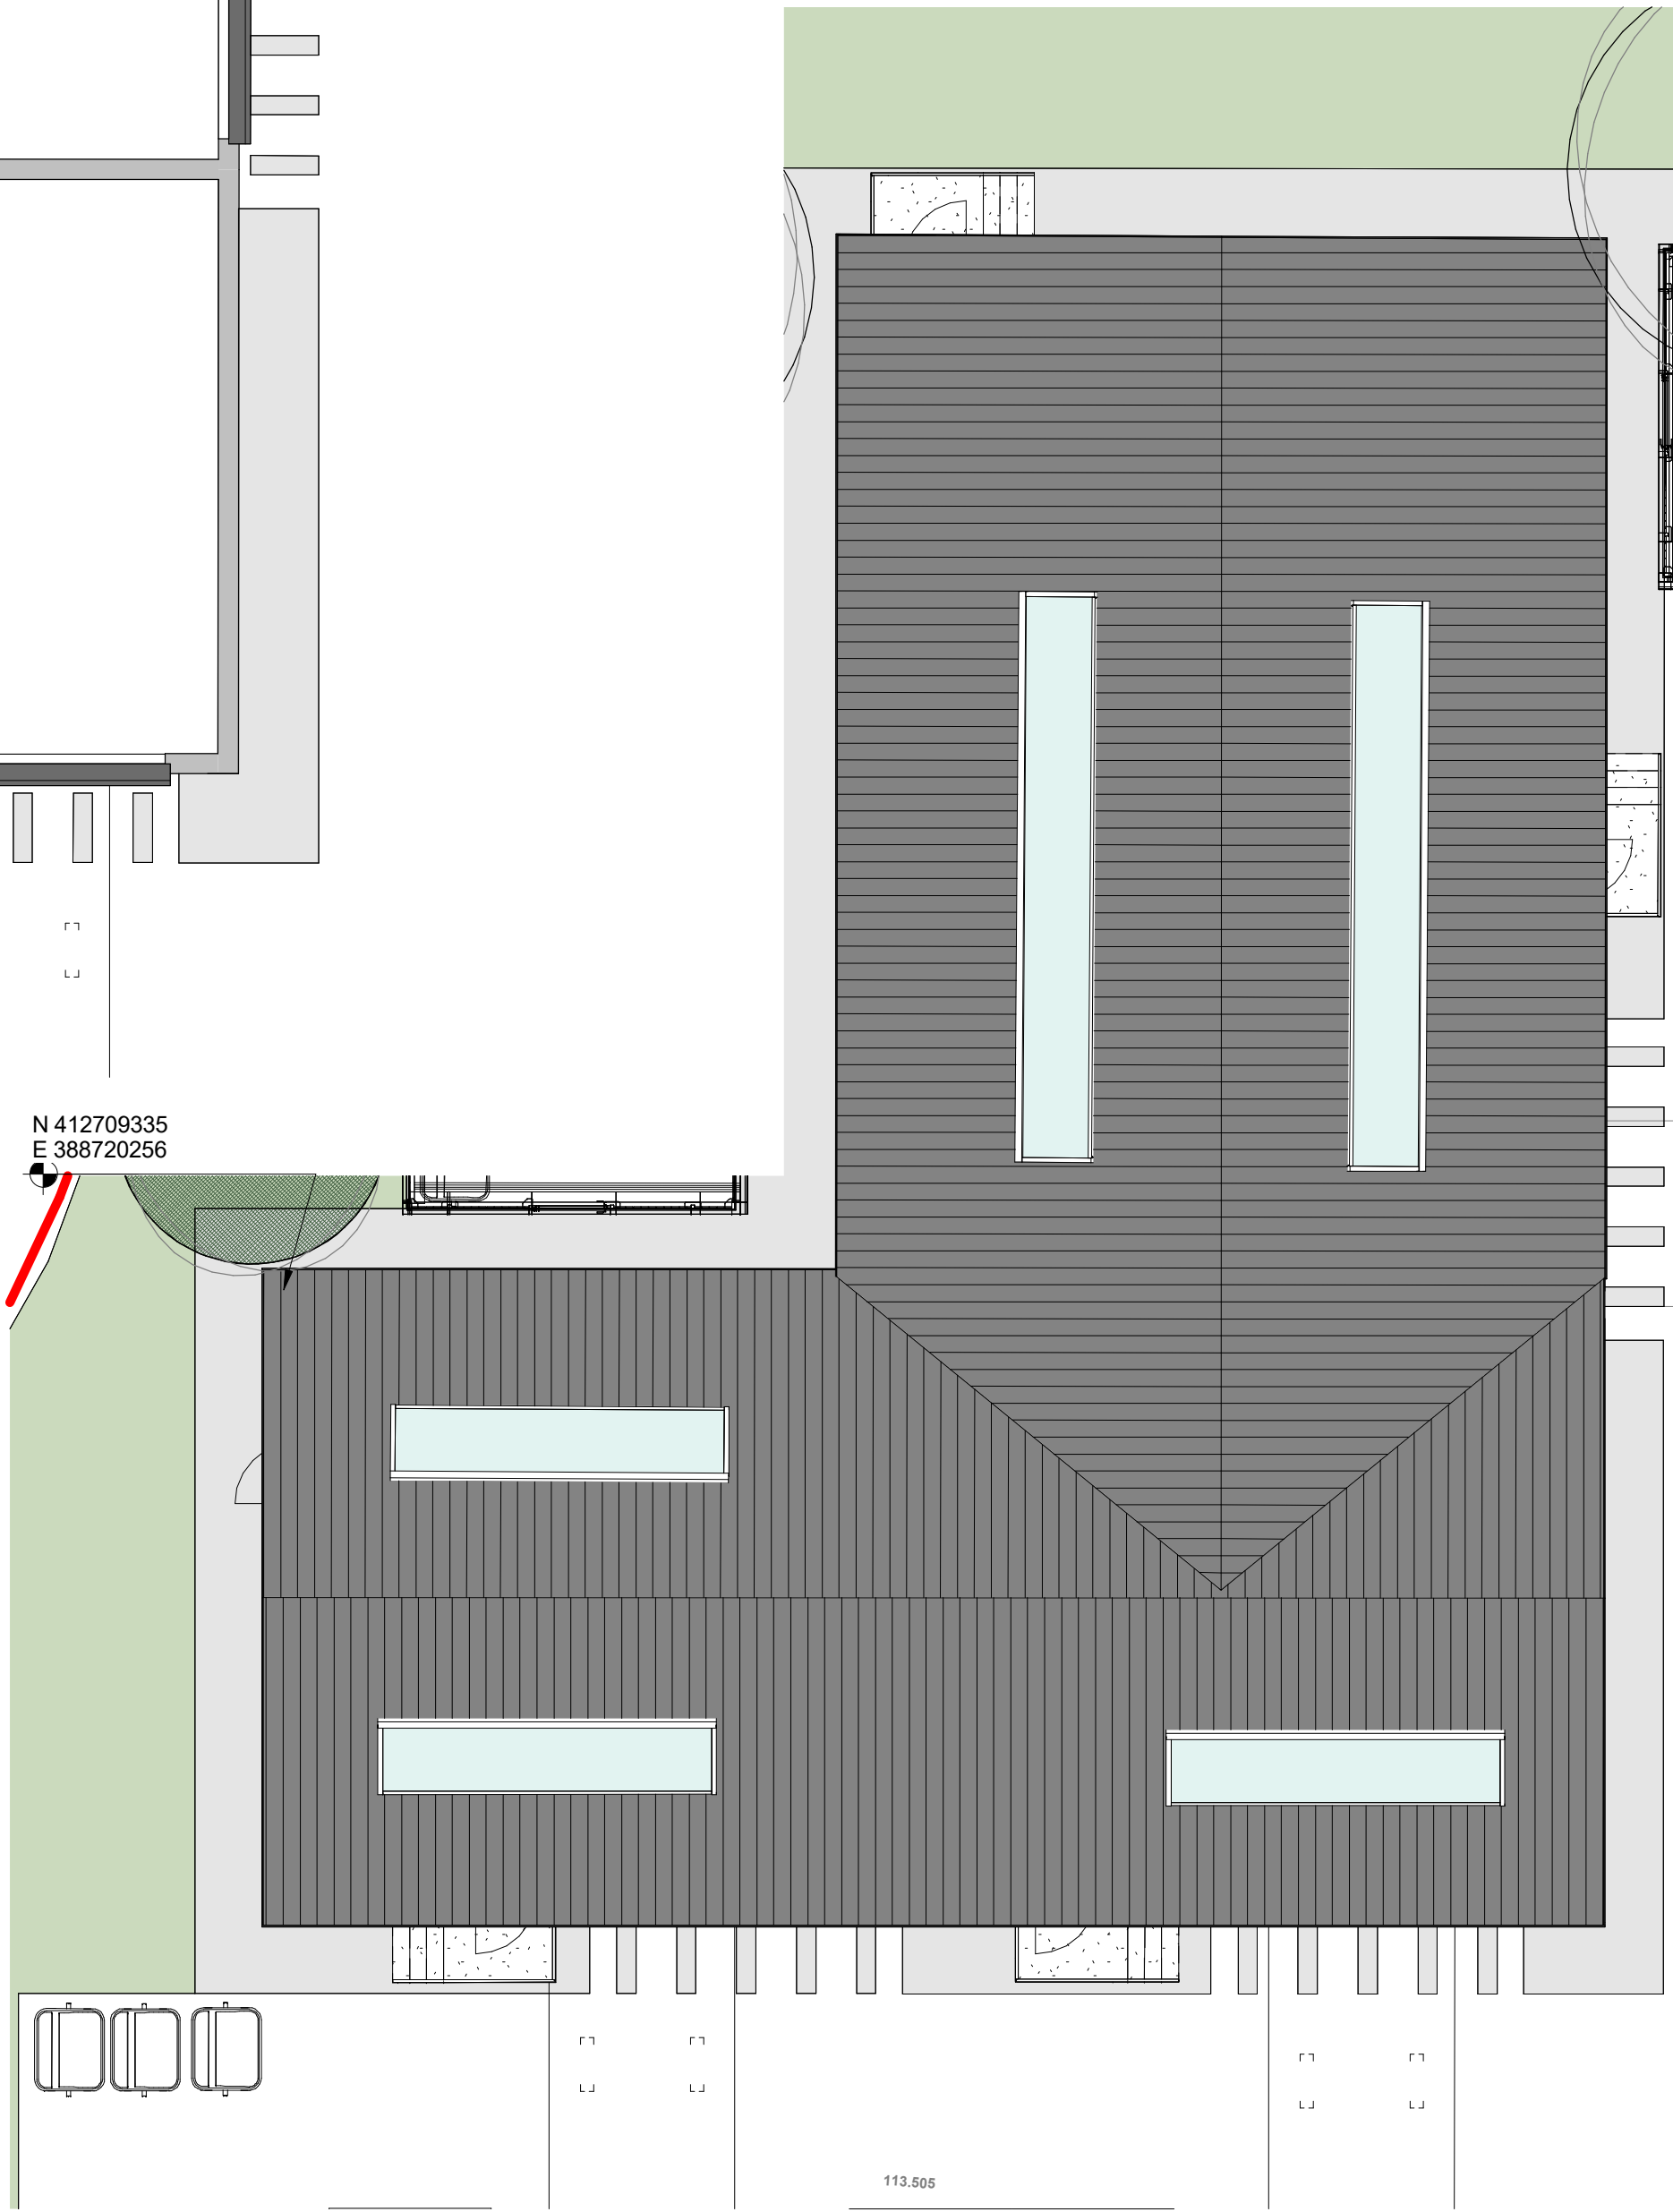

Unit 4, 5, 6 Roof Plan
1 : 100



PROJECT	CLIENT		
	Mr Shehzad		
	Project number	Scale (@ A1)	
SHEET	580	1 : 100	
	DRAWING No	Date	REV
	P-25	07/05/2026	C

- ☐ FEASIBILITY
- ☒ PLANNING APPROVAL
- ☐ BUILDING REGULATIONS
- ☐ TENDER
- ☐ CONSTRUCTION

No.	Description	Date
A	Drainage Revised Design	20/04/2026
B	Drainage Diversion MR Comments	27/04/2026
C	FF Level Change	07/05/2026

NORTHERN OFFICE
80A Ashley Road, Altrincham, Cheshire, WA14 2DW
Tel: 0161 928 6622 Mov: 07977 277 269
www.1618architects.com

