


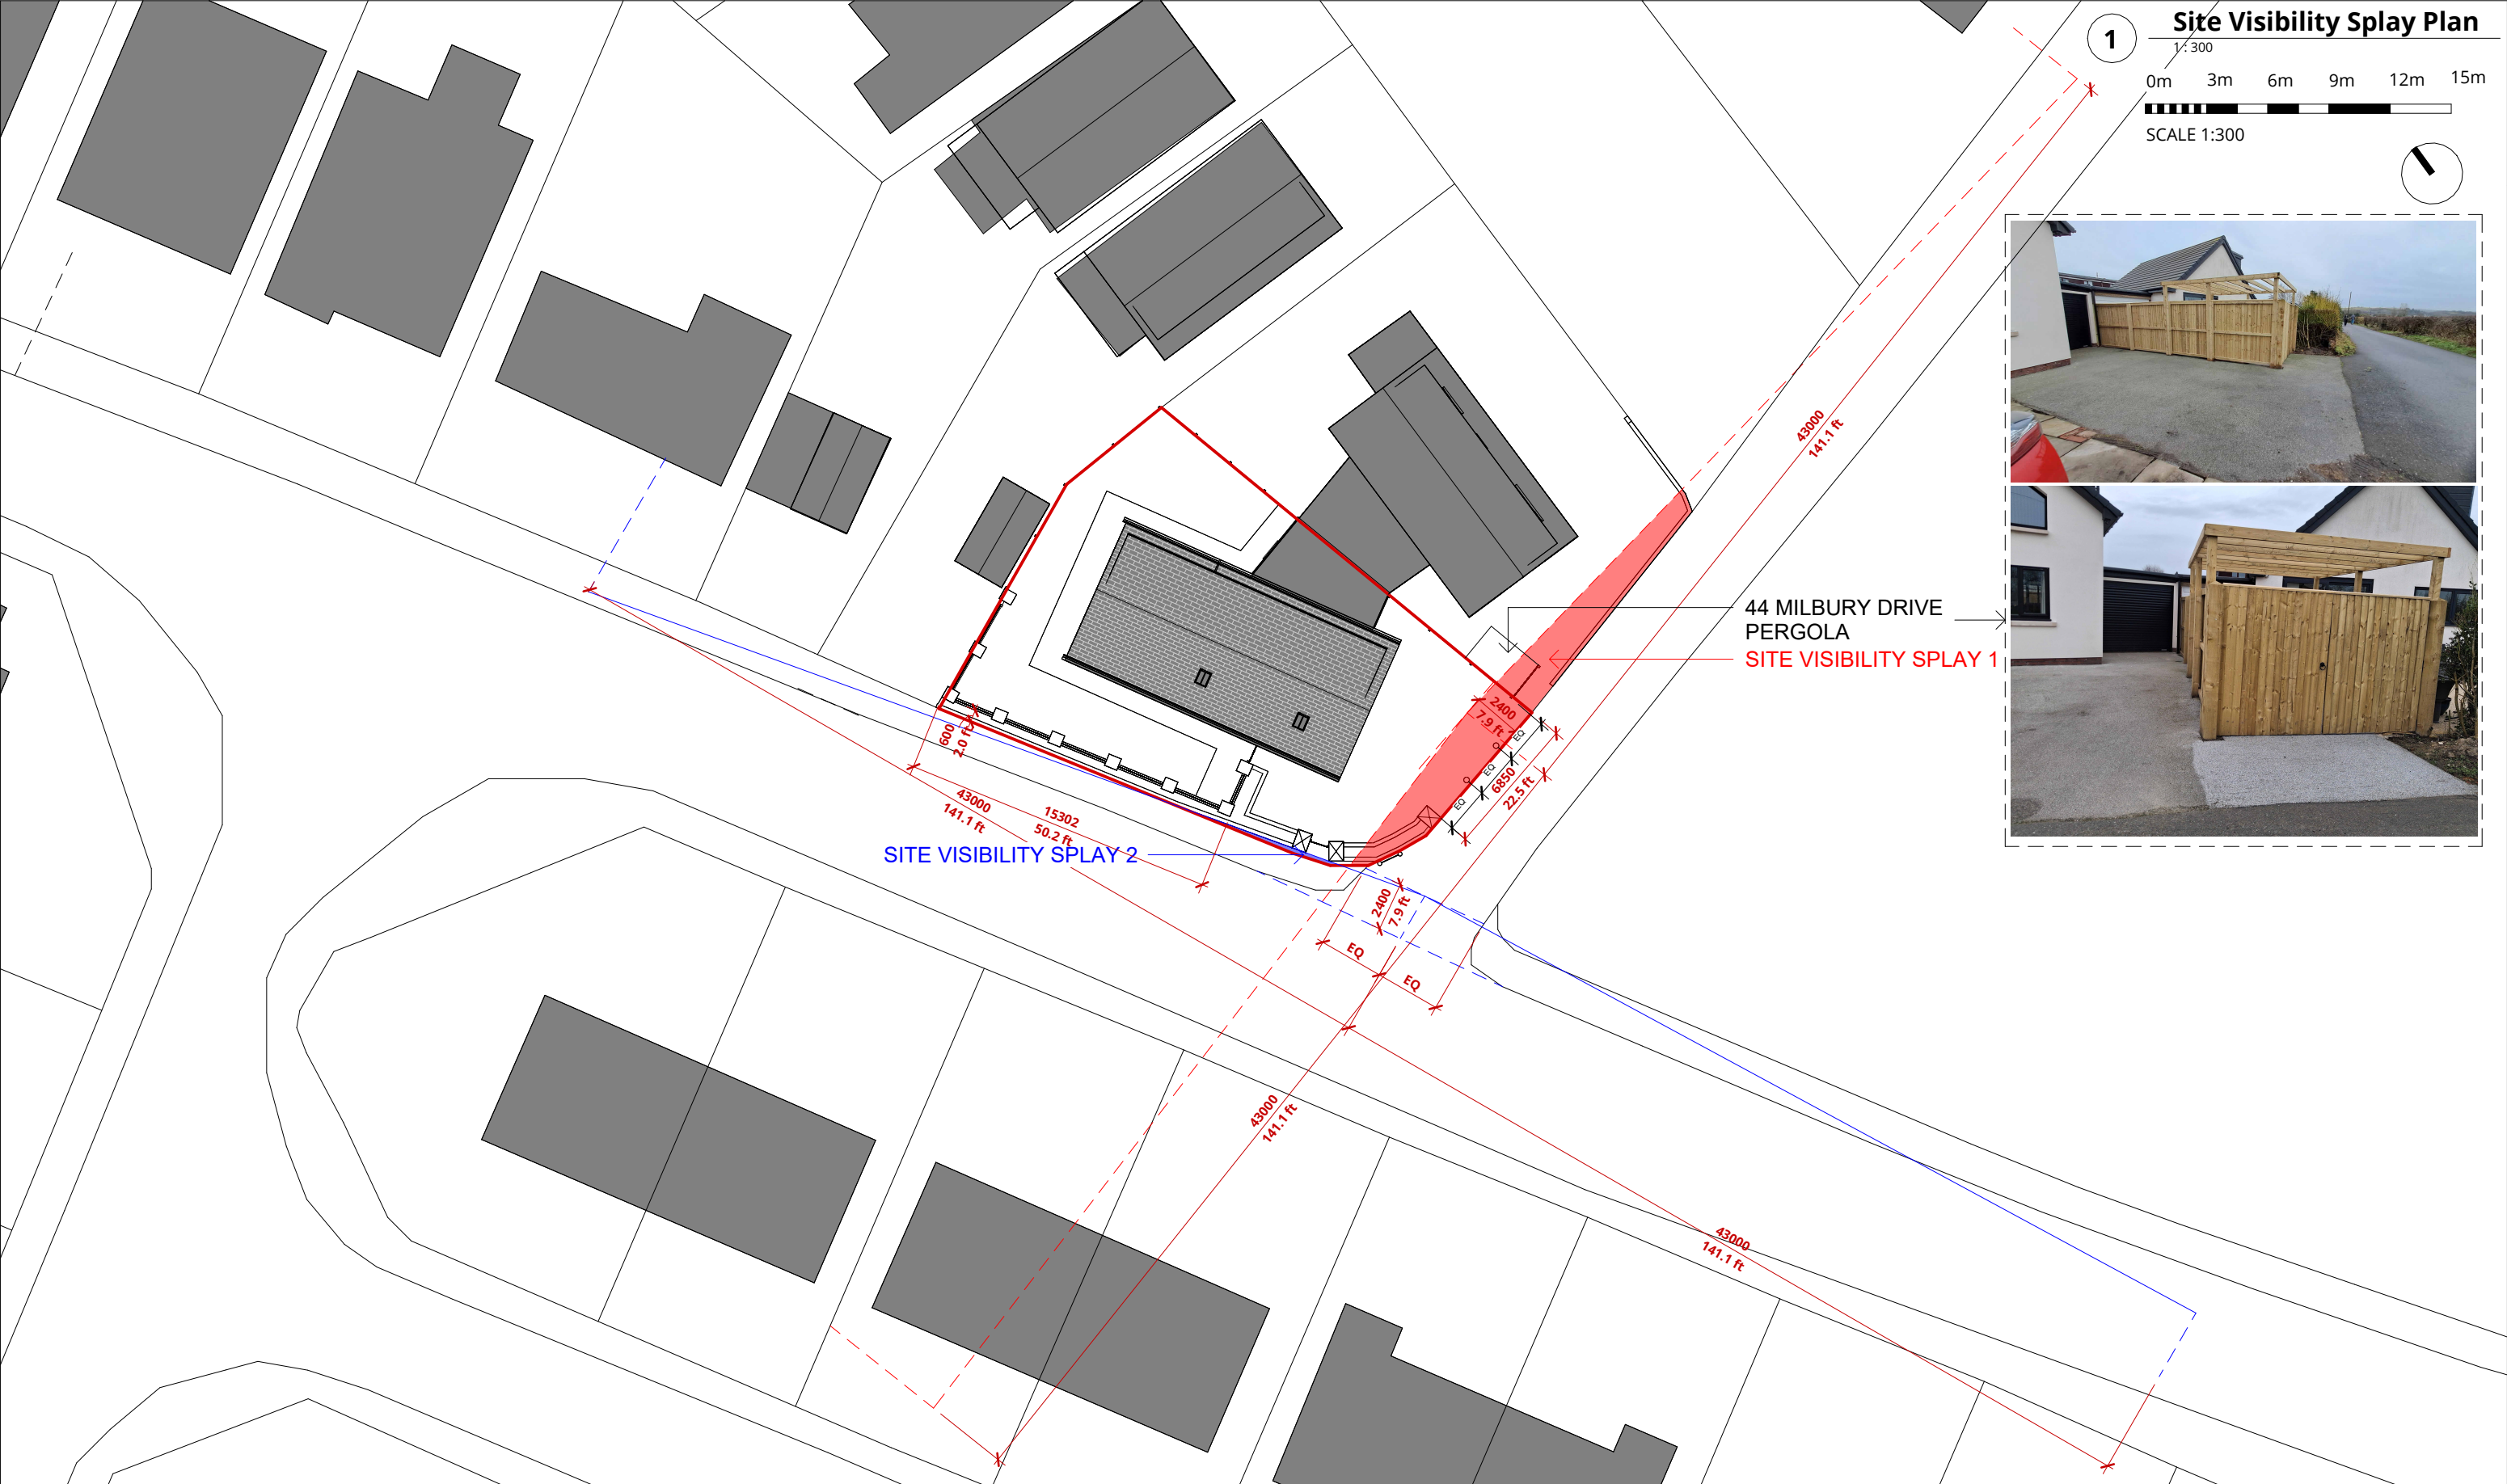

1

Site Visibility Splay Plan

1:300

0m3m6m9m12m15m

SCALE 1:300



RALA SHALL HAVE NO RESPONSIBILITY FOR ANY USE MADE OF THIS DOCUMENT OTHER THAN FOR THAT WHICH IT WAS PREPARED AND ISSUED. ALL DIMENSIONS SHOULD BE CHECKED ON SITE. DO NOT SCALE FROM THIS DRAWING

ANY DRAWING ERRORS OR DIVERGENCIES SHOULD BE BROUGHT TO THE ATTENTION OF RALA AT THE ADDRESS SHOWN BELOW.

DRAWINGS SHALL BE READ IN CONJUNCTION WITH THE FOLLOWING BEFORE WORK COMMENCES:

• THE CDM DESIGN ISSUES REGISTER

• THE RALA RISK SERIES OF DRAWINGS

• THE PROJECT CDM RISK REGISTER

NOTES

P00	General Updates	RB	RB	14/03/24
P01	General Updates	RB	RB	17/03/24
P02	Extended Pre Planning Issue	RB	RB	20/03/24
P03	Planning Issue	RB	RB	22/03/26
P04	Planning Comments	RB	RB	13/05/26

REVISION	DESCRIPTION	DRAWN	CHECKED	DATE

CLIENT

11 Hackford Close,
Brandlesholme,
Bury,
Greater Manchester,
BL8 1XP
United Kingdom

T +44 [0]7564 361 972

Rachel Ann Lucy

RAL

Architect

PROJECT TITLE

35 Milnrow Road

RDP JOB NUMBER

P0045

ISO 27001 CLASSIFICATION

Planning

DRAWING TITLE

Proposed Site Plan - Visibility Splay

SCALE

@ A3

DRAWING NO.

MNR-RALA-ZZ-XX-DR-A-(PL)-0006

REVISION

P04

DATE FIRST ISSUED

10/09/23