



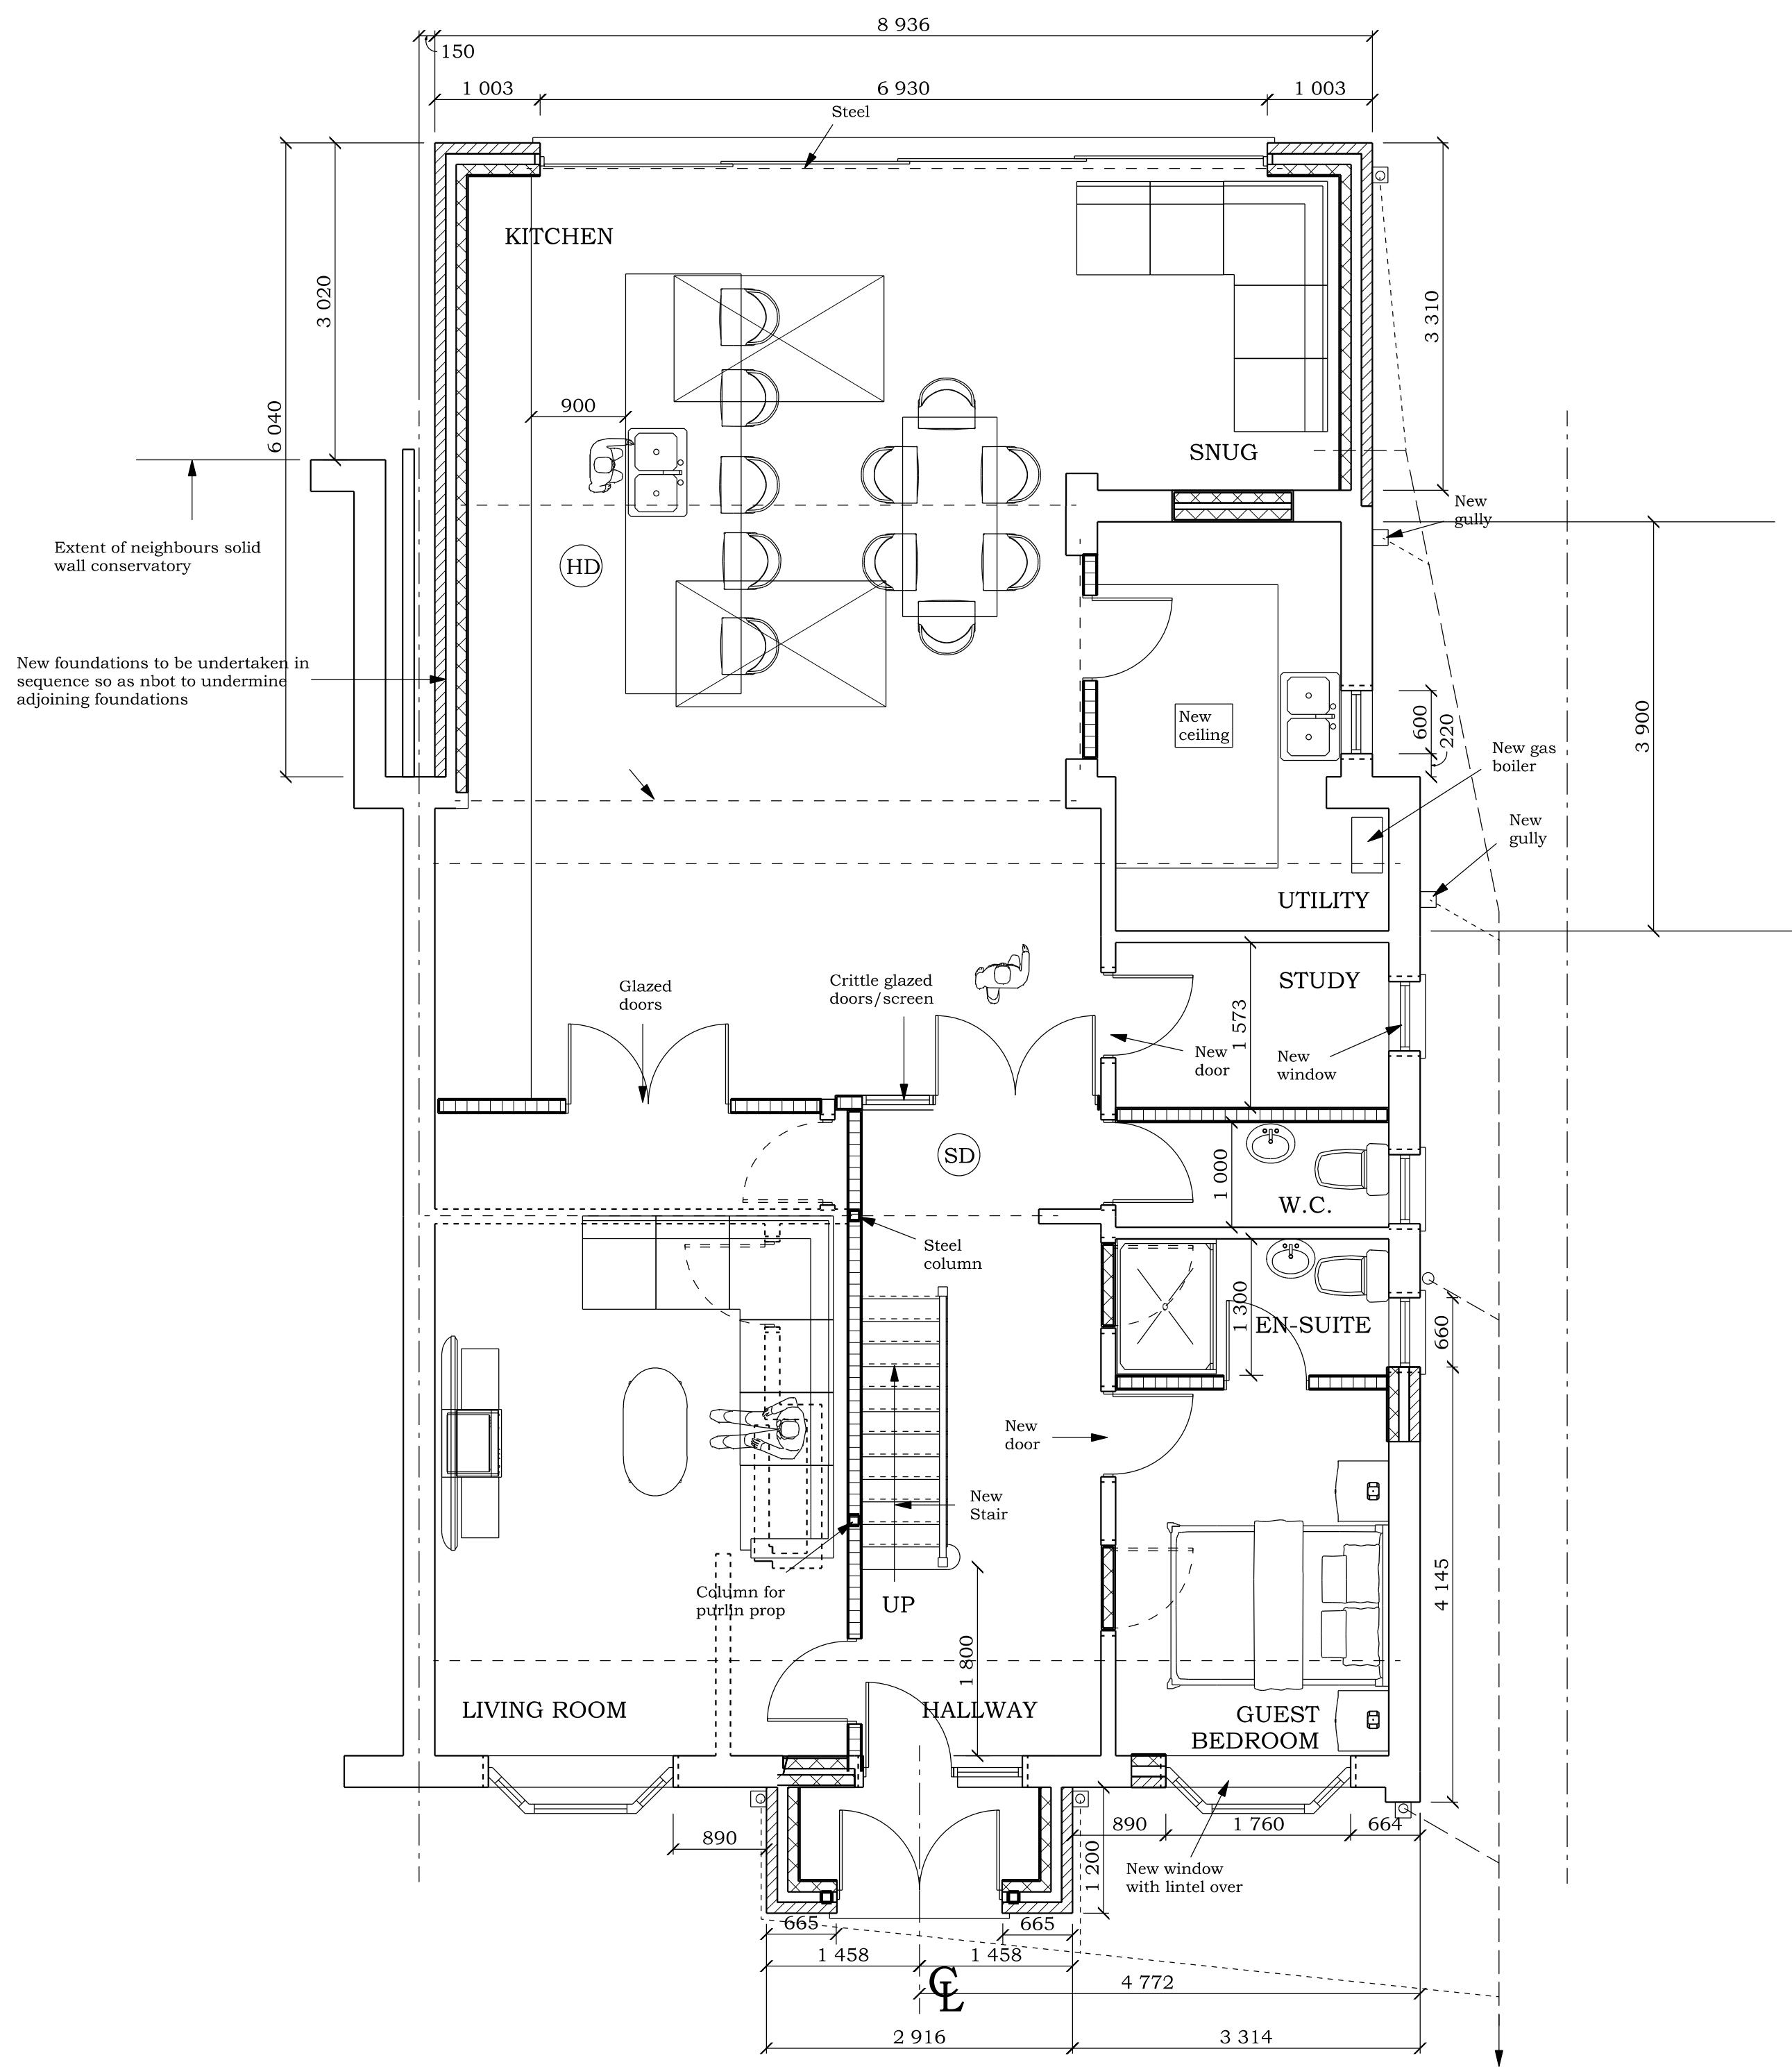


PROPOSED GROUND FLOOR PLAN

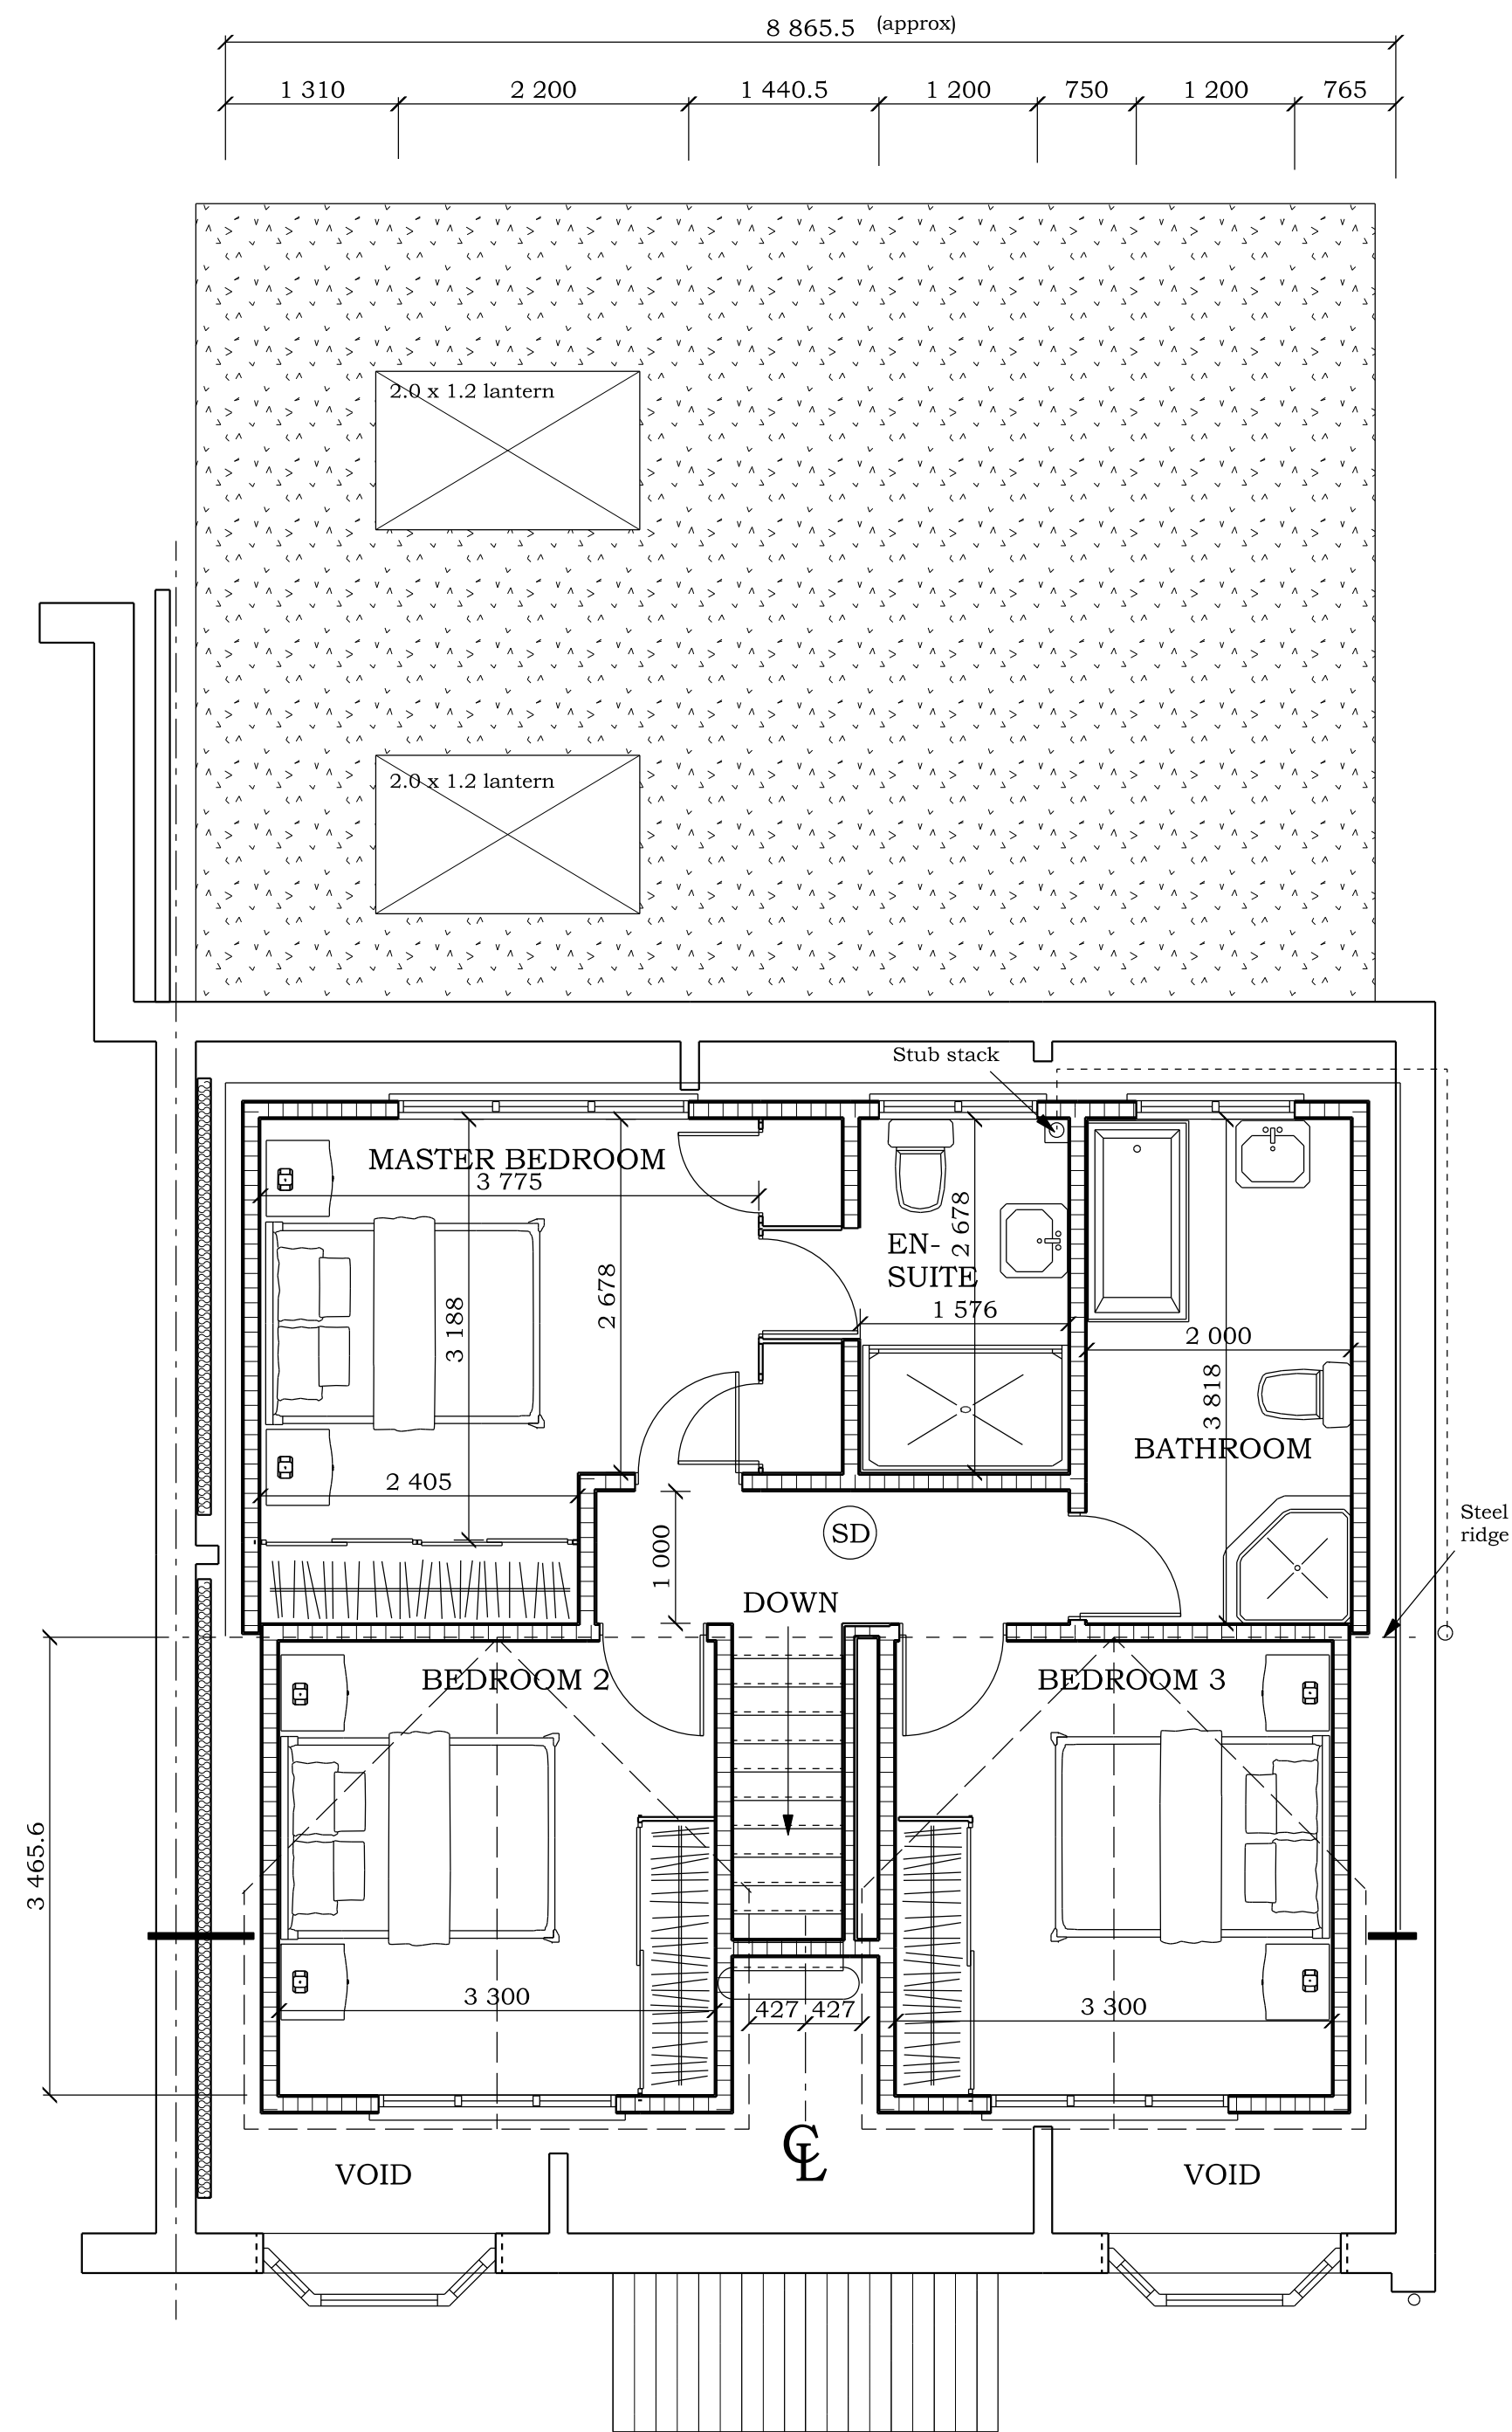

PROPOSED FIRST FLOOR PLAN

BRADLEY BUILDING DESIGN LTD.  
KEEPERS COTTAGE,  
LYME PARK,  
DISLEY.  
SK12 2NS.  
01625 858244  
Mob 07989 326039  
bradleybuildingdesign@btopenworld.com

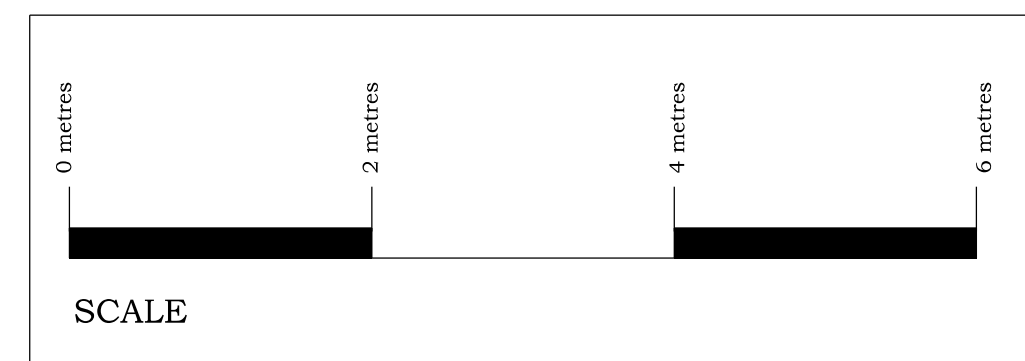

**FIRE ISSUES KEY**

(SD) Smoke detection (mains connected) to BS 5839 Part 6 (Doc B LD3)

(HD) Heat detection (mains connected) to BS 5839 Part 6 (Doc B LD3)

All electrical installations to be in  
Accordance with BS7671

PROPOSED FLOOR PLANS  
LOFT CONVERSION AND  
SINGLE STOREY REAR EXTENSION

for  
Mr. & Mrs. L. HILL,  
at  
2, CHELTENHAM ROAD,  
MANCHESTER,  
M24 1HG

Scale 1:50 @ A1  
Date APRIL 2026  
Drawing Number 2354/3