






PROPOSED SOUTH EAST FACING FRONT ELEVATION

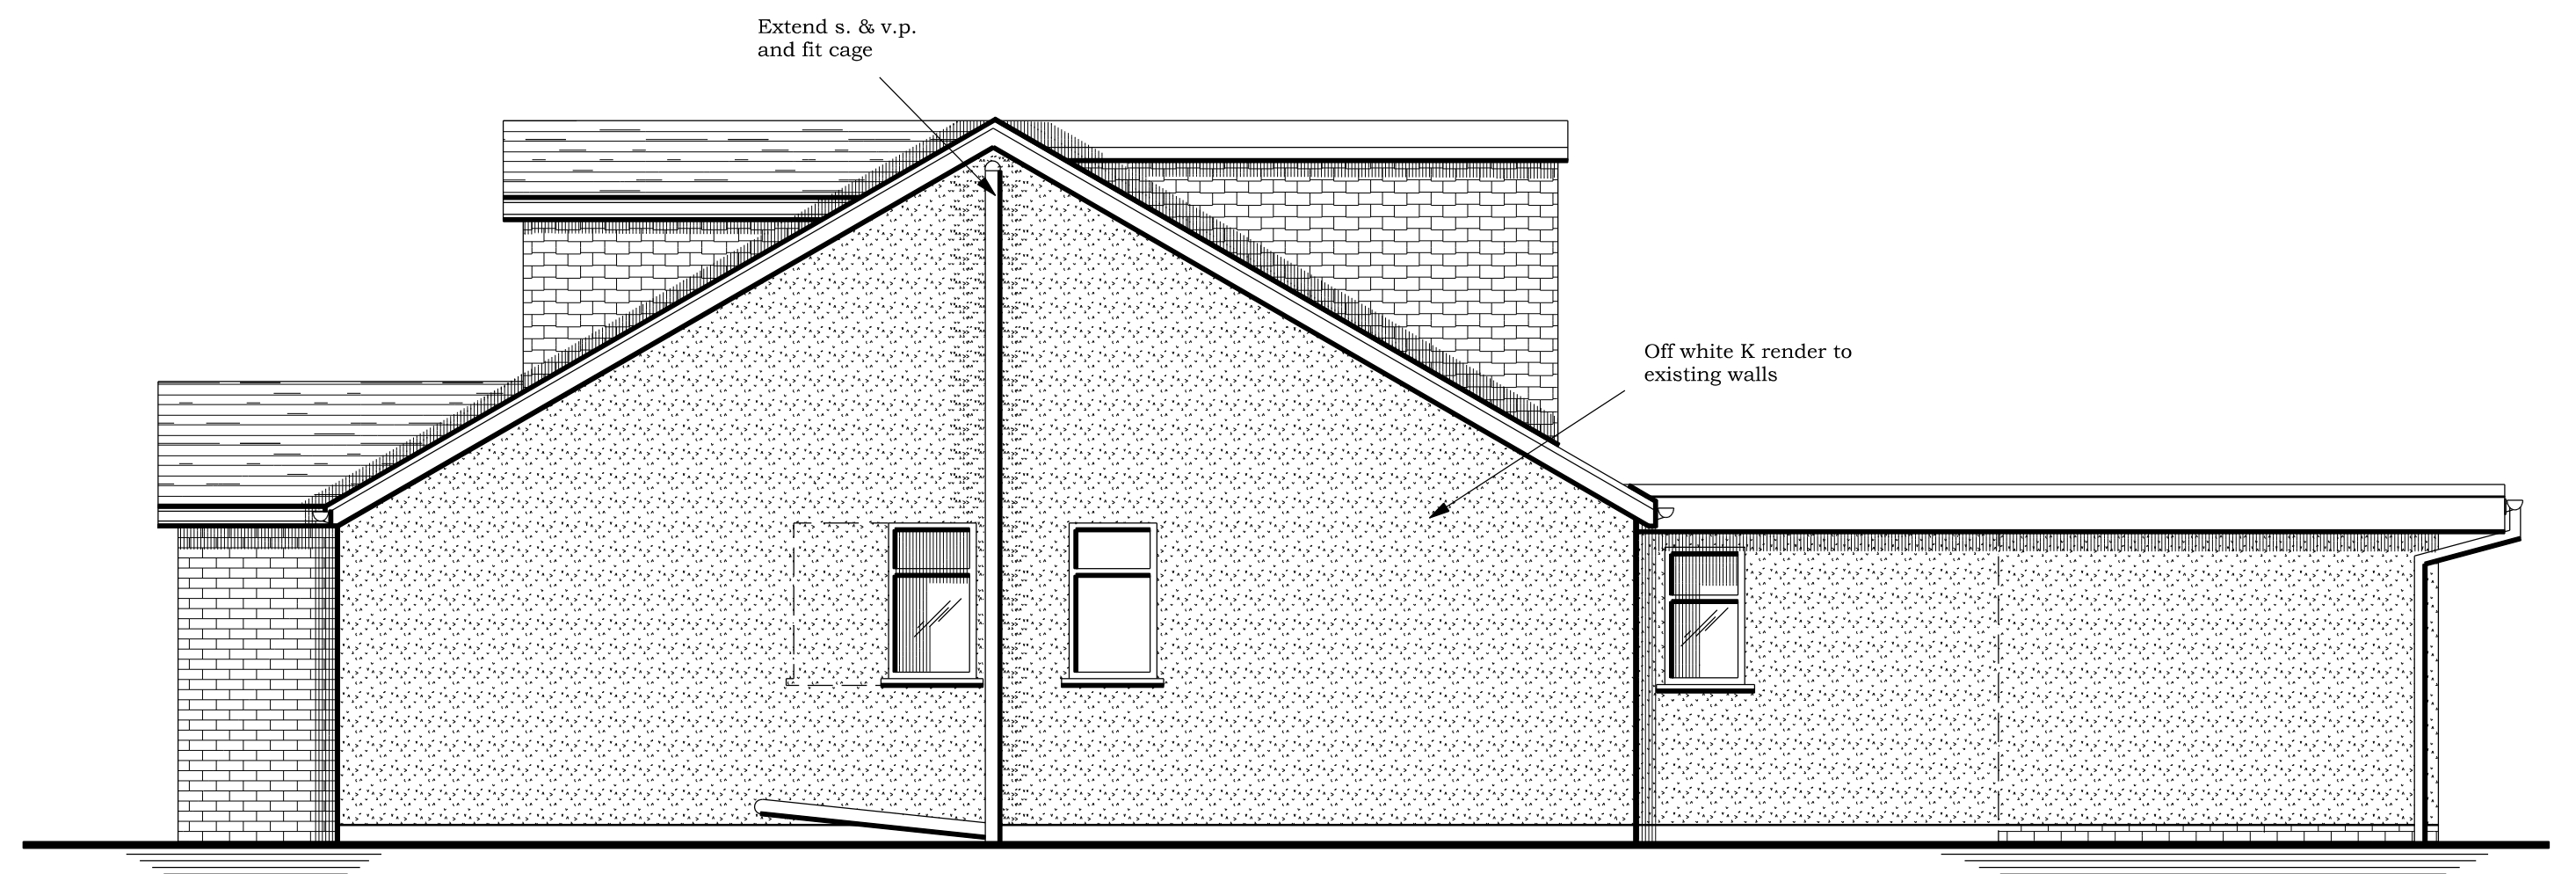

PROPOSED NORTH EAST FACING SIDE ELEVATION

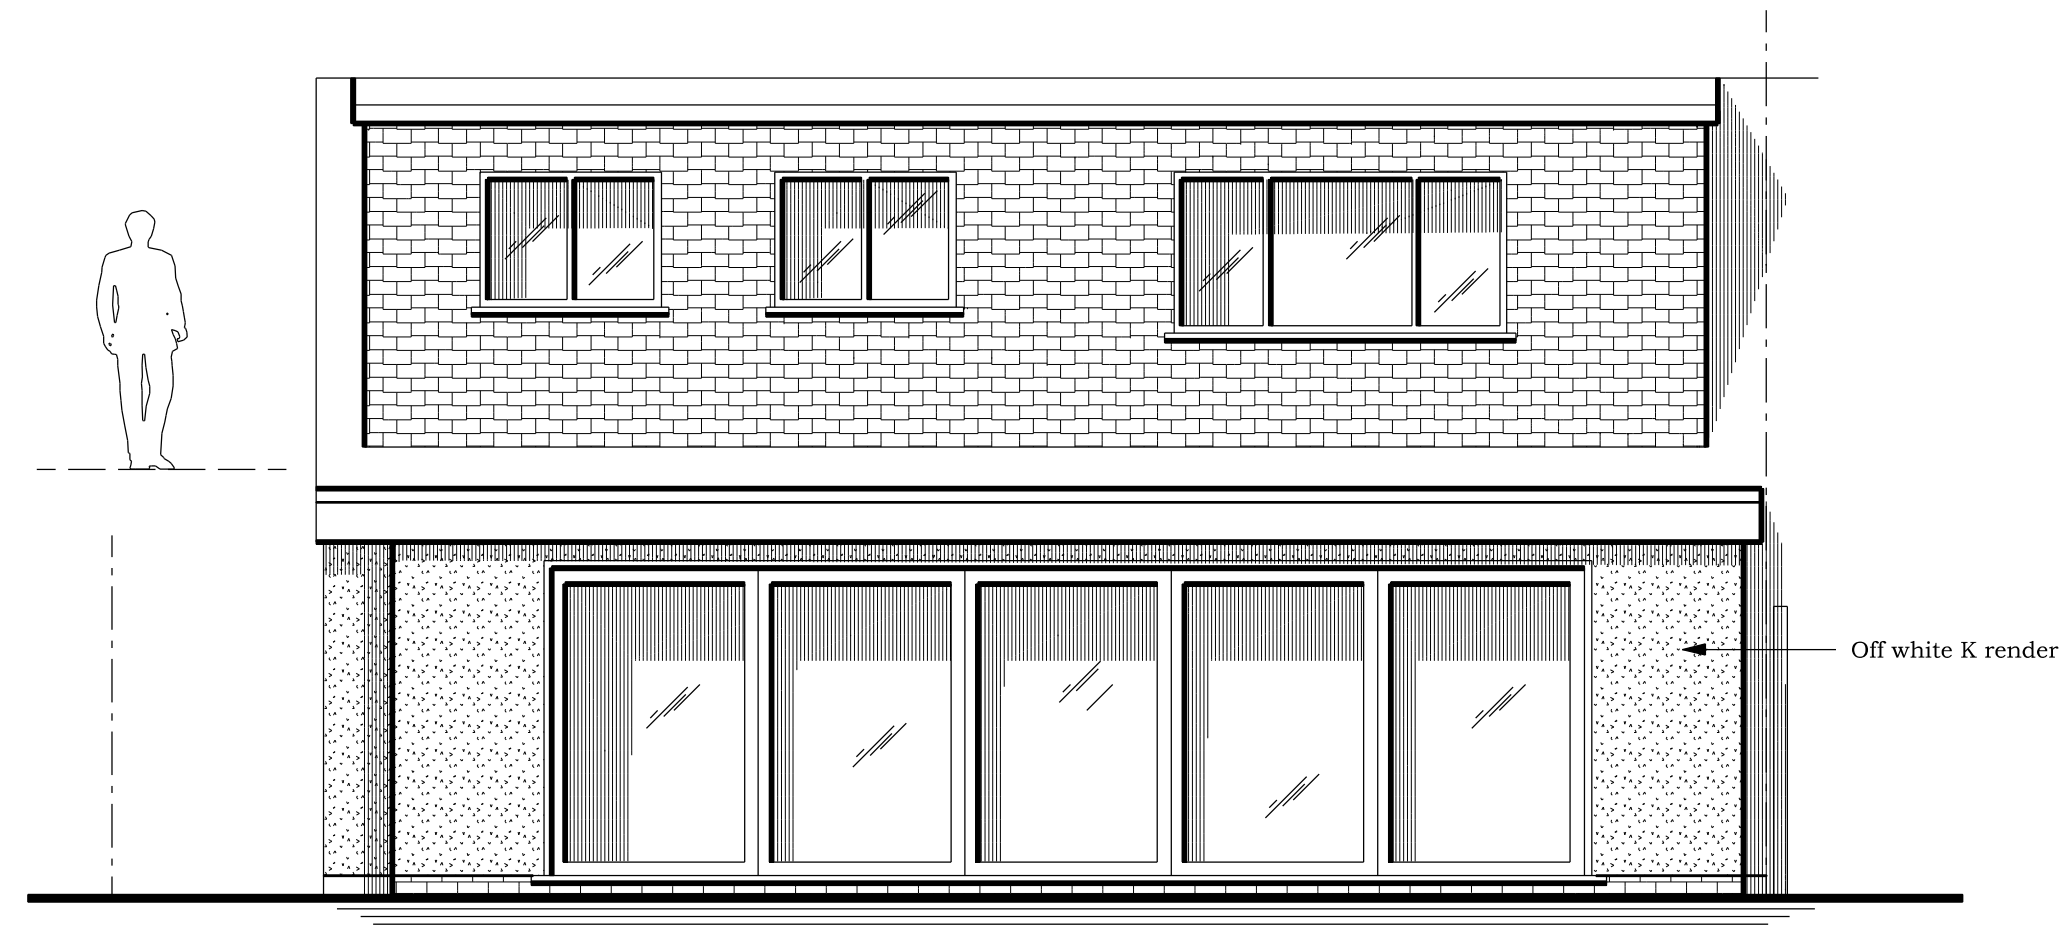


PROPOSED NORTH WEST FACING REAR ELEVATION

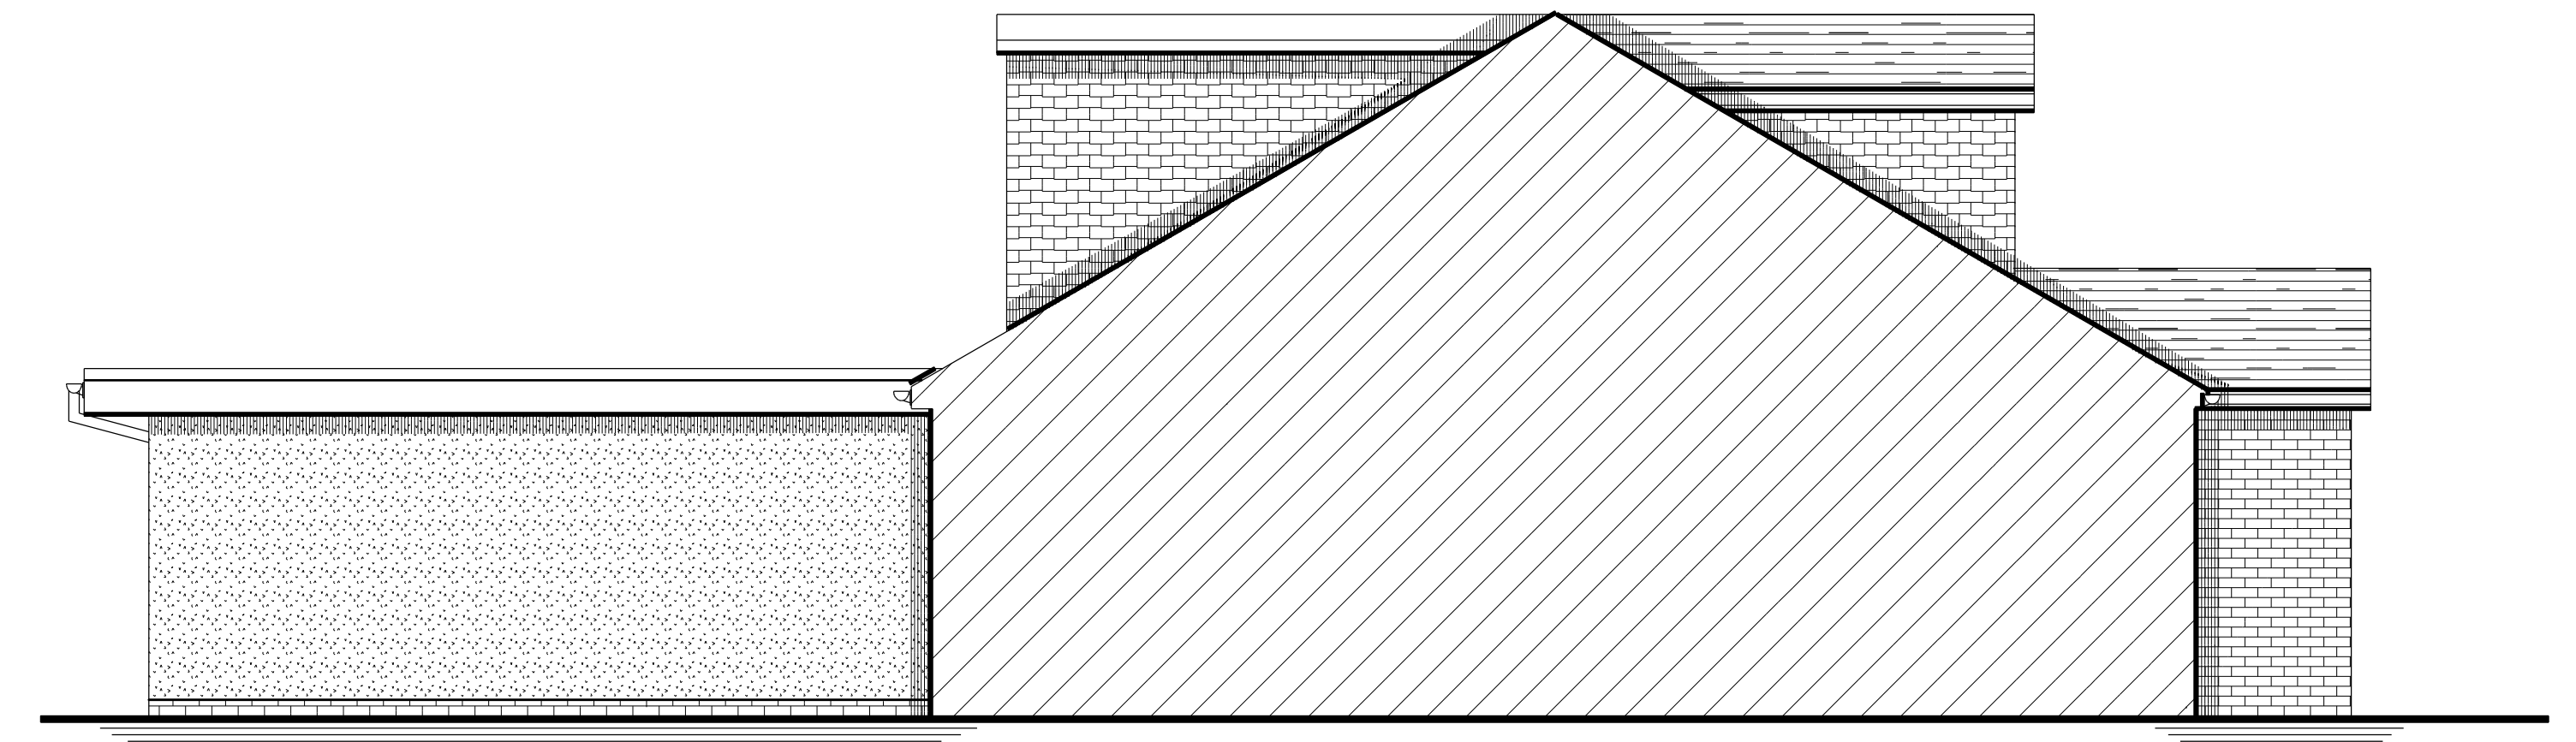

PROPOSED SOUTH WEST FACING SIDE ELEVATION

BRADLEY BUILDING DESIGN LTD.
KEEPERS COTTAGE,
LYME PARK,
DISLEY.
SK12 2NS.
01625 858244
Mob 07989 326039
bradleybuildingdesign@btopenworld.com

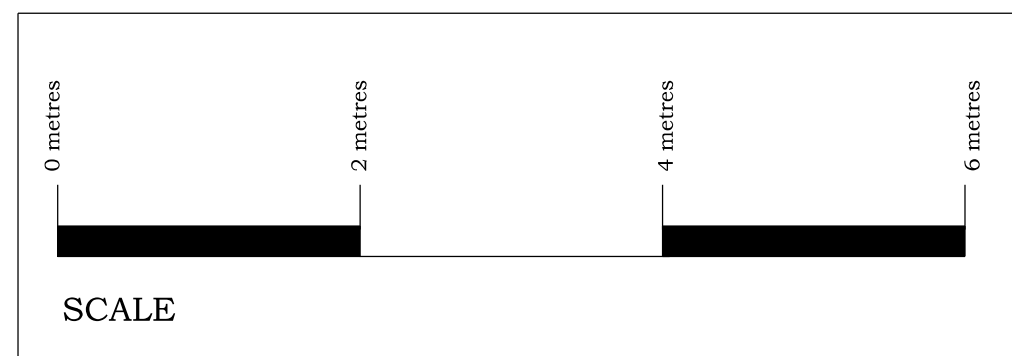

PROPOSED ELEVATIONS
LOFT CONVERSION AND
SINGLE STOREY REAR EXTENSION

for
Mr. & Mrs. L. HILL,
at
2, CHELTENHAM ROAD,
MANCHESTER,

M24 1HG

Scale 1:50 @ A1

Date APRIL 2026

Drawing Number 2354/2/A