




EXISTING SOUTH EAST FACING FRONT ELEVATION




EXISTING NORTH EAST FACING SIDE ELEVATION



EXISTING NORTH WEST FACING REAR ELEVATION

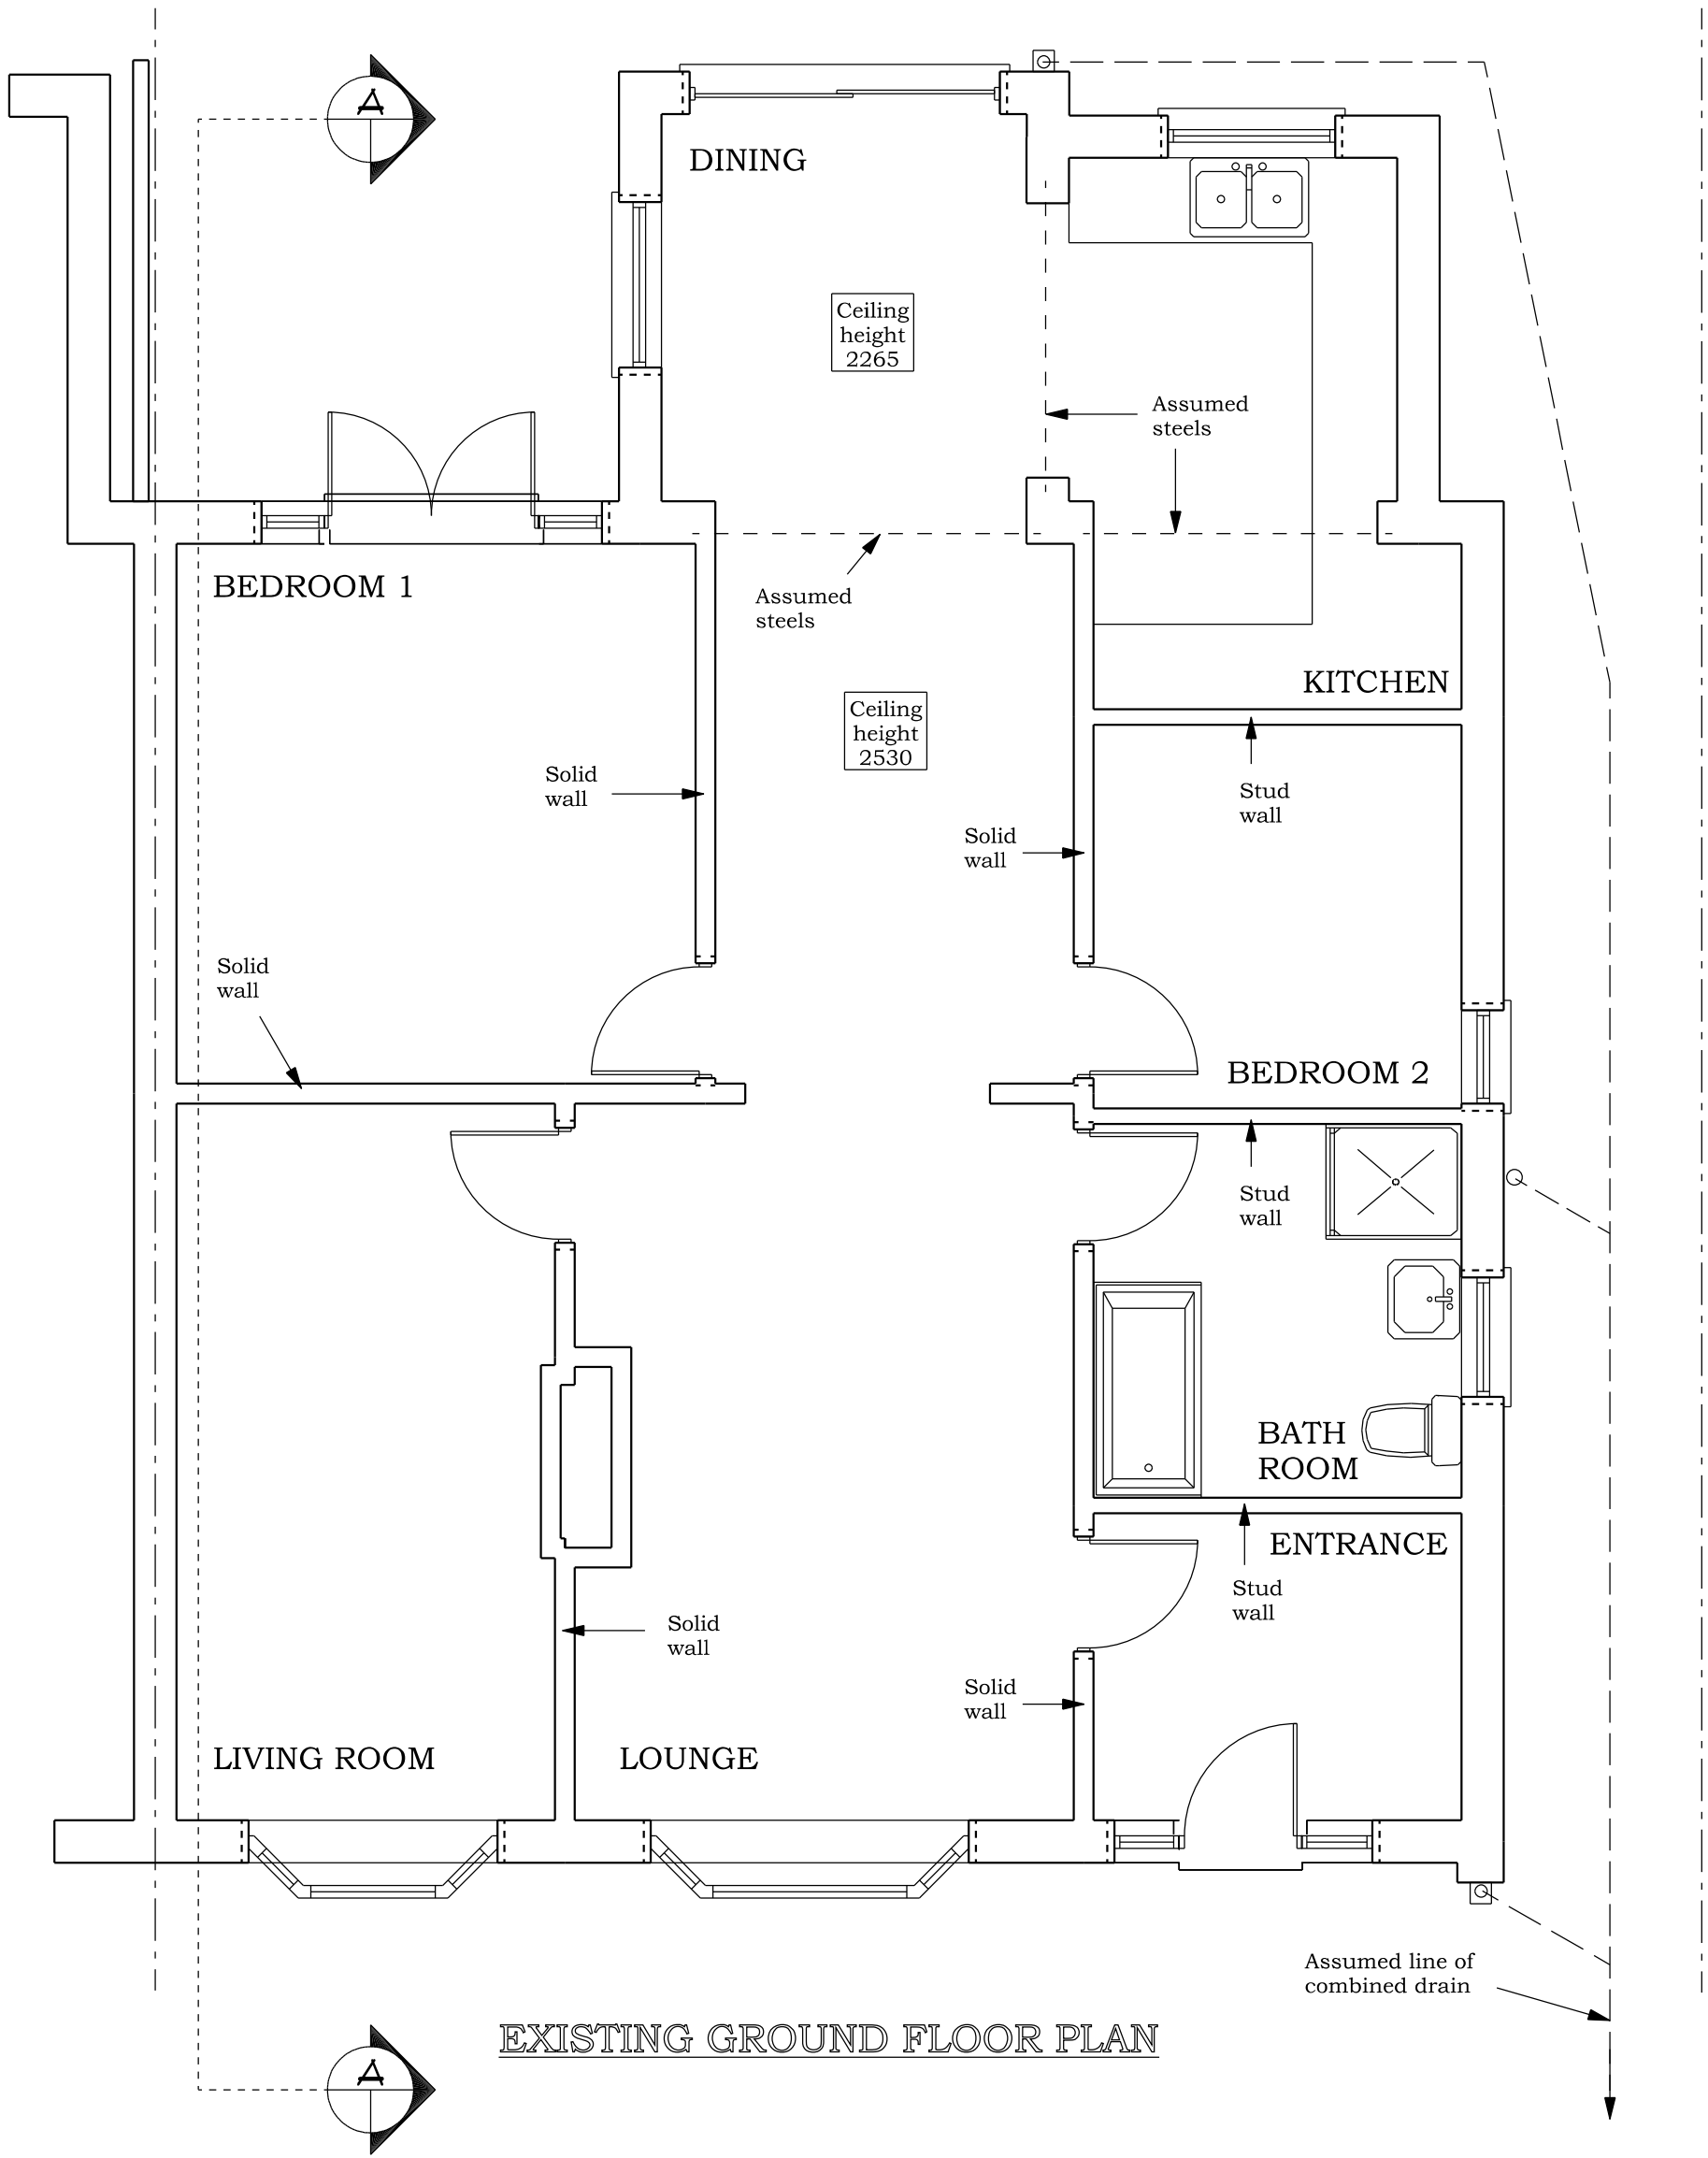


EXISTING GROUND FLOOR PLAN

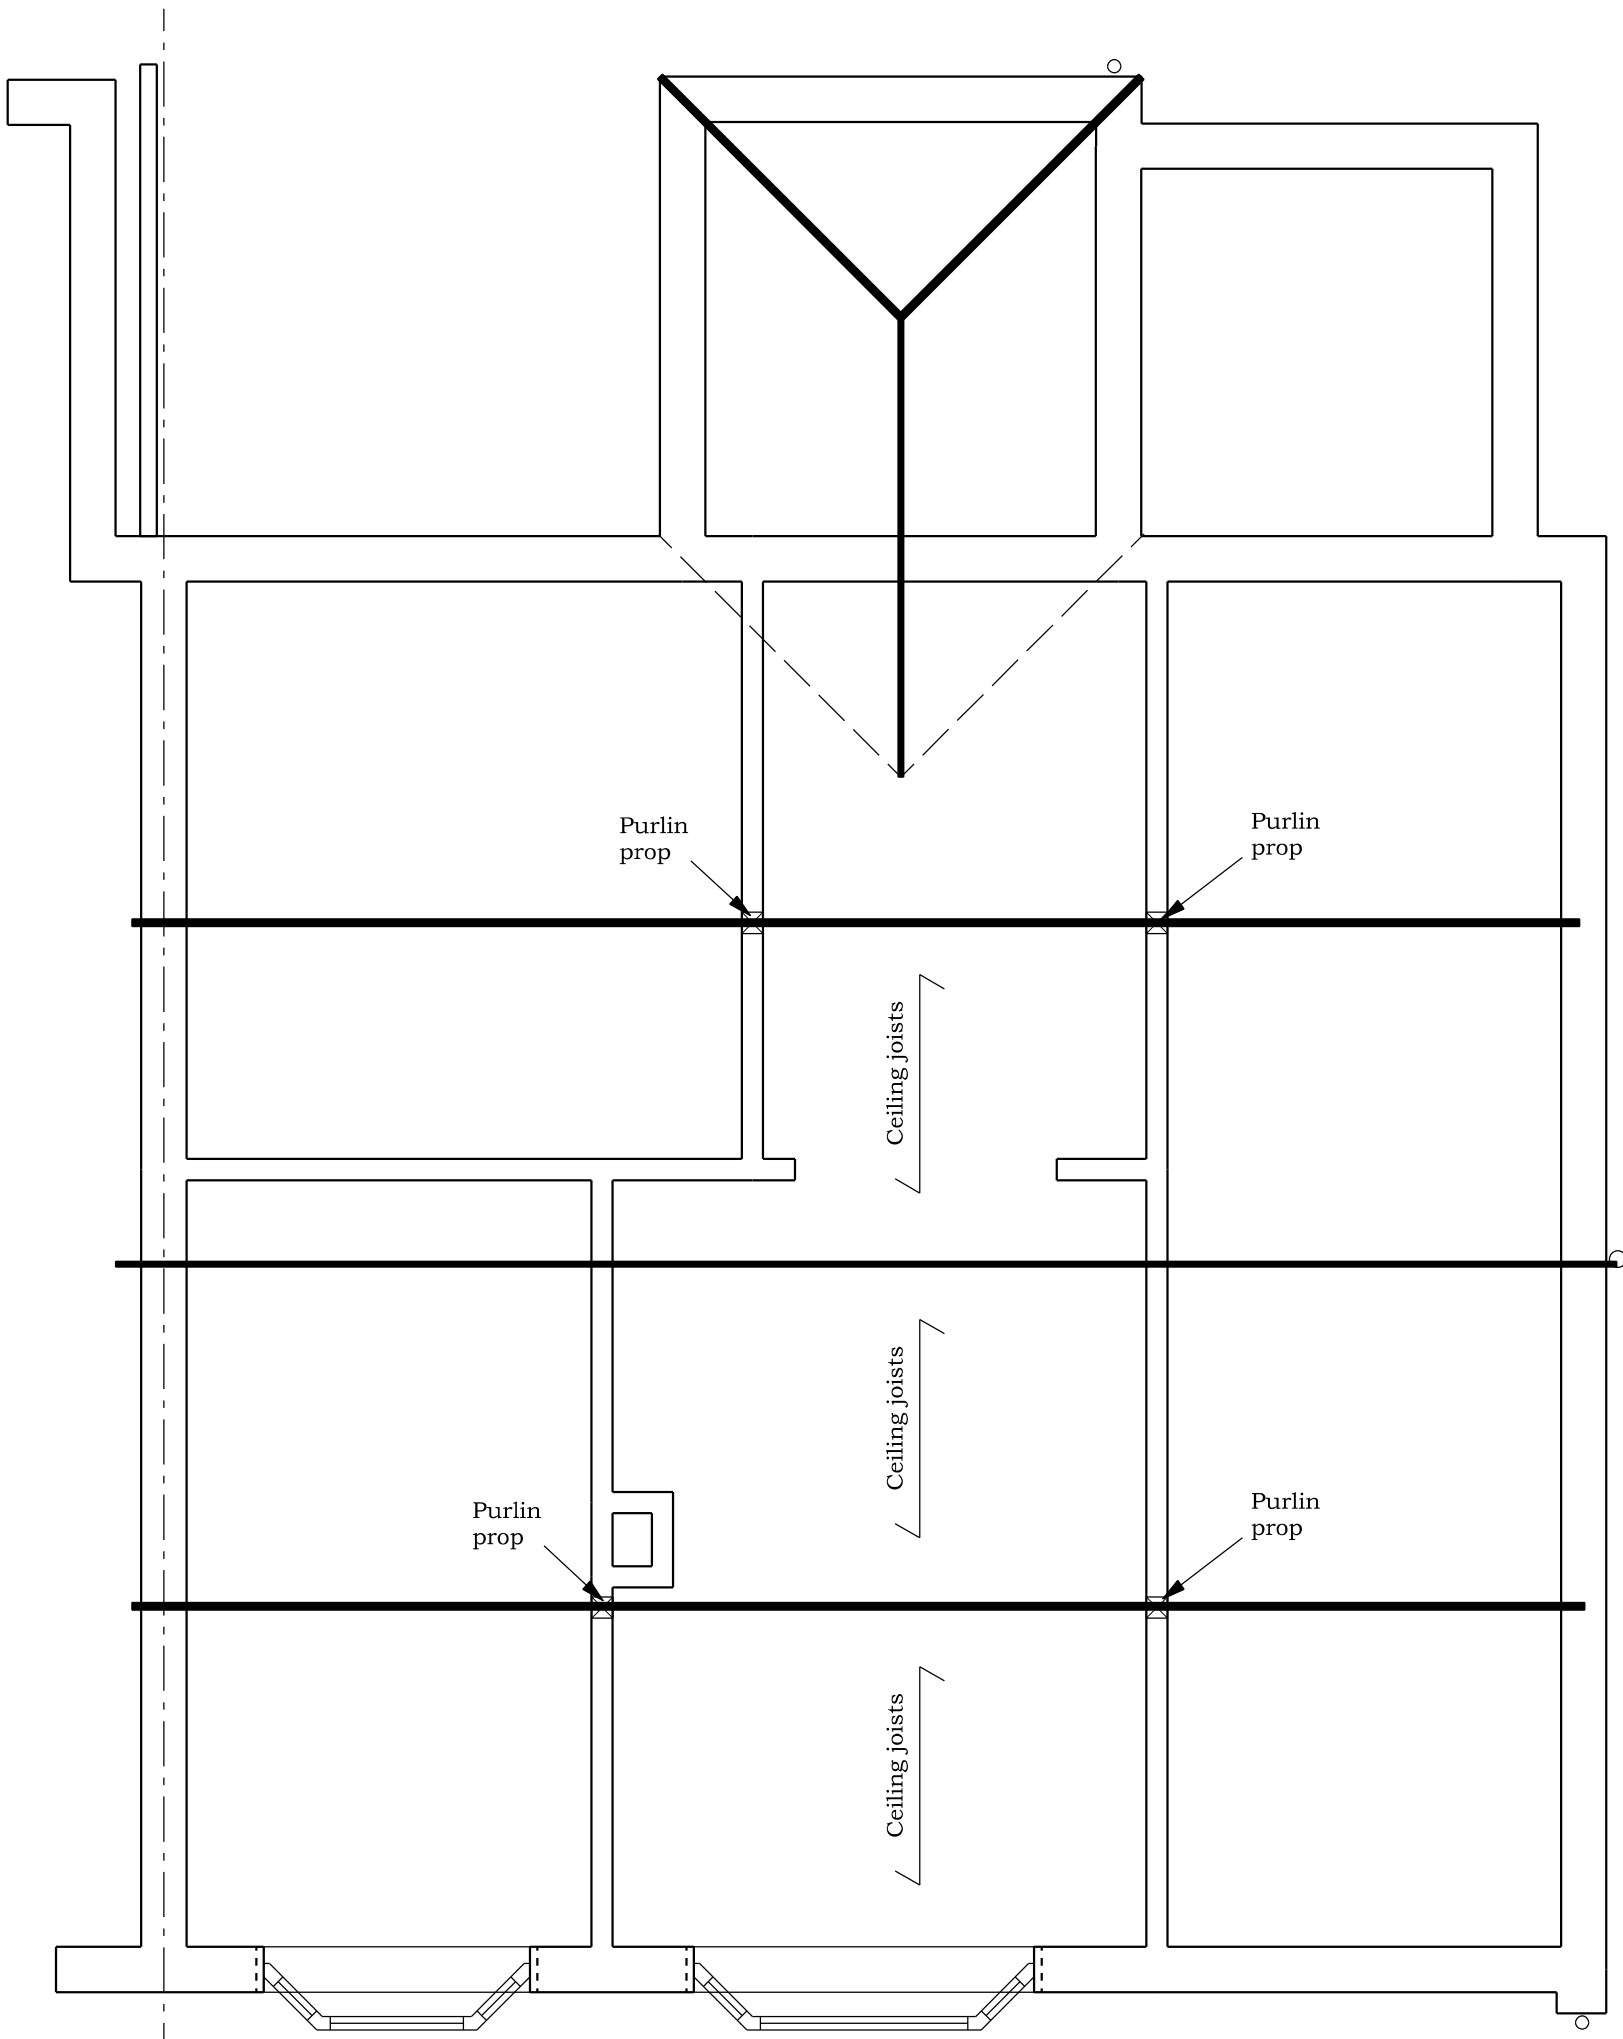

EXISTING ROOF PLAN

BRADLEY BUILDING DESIGN LTD.
KEEPERS COTTAGE,
LYME PARK,
DISLEY,
SK12 2NS.
01625 858244
Mob 07989 326039
bradleybuildingdesign@btopenworld.com

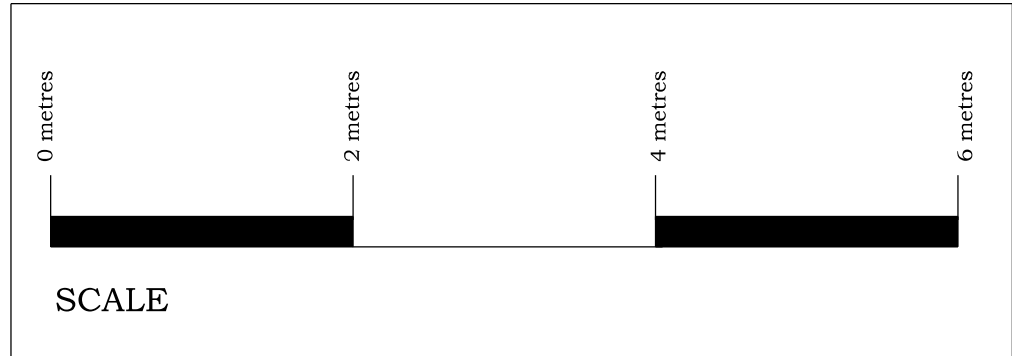

SCALE

EXISTING DWELLING
LOFT CONVERSION AND
SINGLE STOREY REAR EXTENSION

for
Mr. & Mrs. L. HILL,
at
2, CHELTENHAM ROAD,
MANCHESTER,
M24 1HG

Scale 1:50 @ A1
Date APRIL 2026

Drawing Number 2354/1