


NOTES

1. This drawing and the copyrights and patents herein are the designer's property and may be used or reproduced only under contract.
2. All dimensions are to be verified prior to commencement on site, and any discrepancies must be reported to the designer.
3. Figured dimensions only are to be used from this drawing. If any doubt exists, then clarification must be sought from the designer. On no account scale off this drawing.
4. All work must be carried out in accordance with the current Building Regulations, Codes of Practice and British Standards. If any doubt exists then clarification must be sought from the designer.

KEY

- Proposed new wall for external Finishes, see elevations
- Existing Walls
- Existing features to be demolished / removed

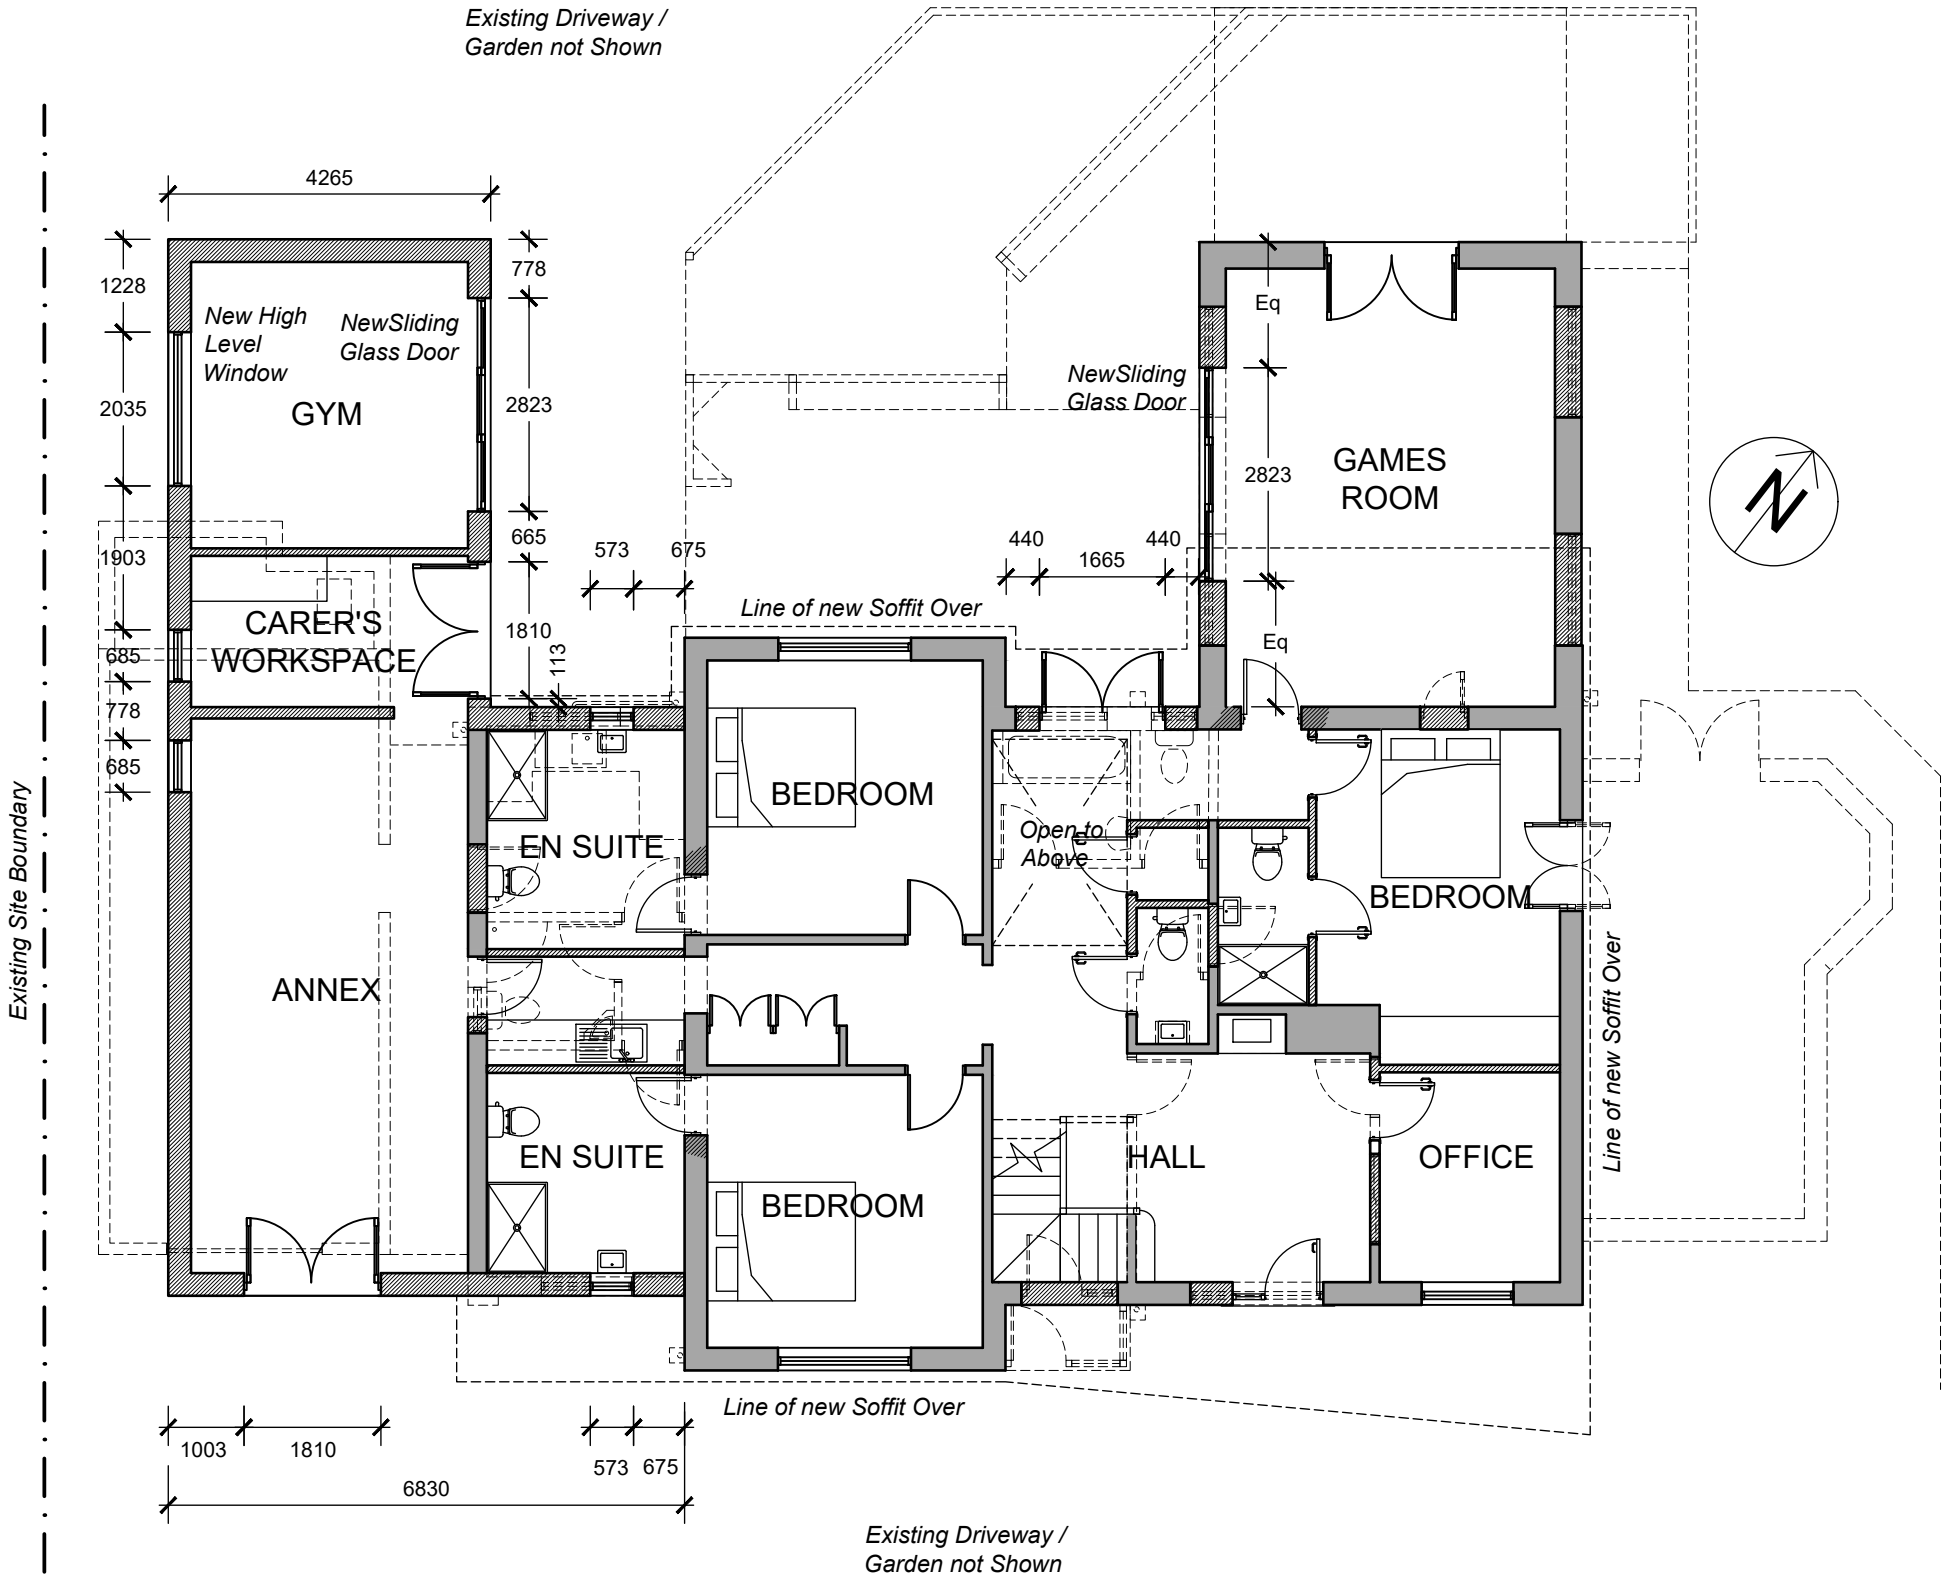

PROPOSED GROUND FLOOR PLAN

A Drawing Title Updated		20.05.26
Revisions		

Client
Mr Liam Dyson

Project
Proposed Extension Internal Alterations and New First Floor over Existing Bungalow.
5 Alexander Drive, Milnrow, OL16 3LY

Drawing Title
Proposed Ground Floor Plan

Drawing Number	Revision
DYS01/201	A

Date	Scale
11.05.26	1:100

ROBERT OCKELFORD

ARCHITECTURAL DESIGN

+44 (0) 7736 305 995
contact@ro-ad.co.uk
4 Providence Street, Walsden
Totterdalen, OL14 6TH