




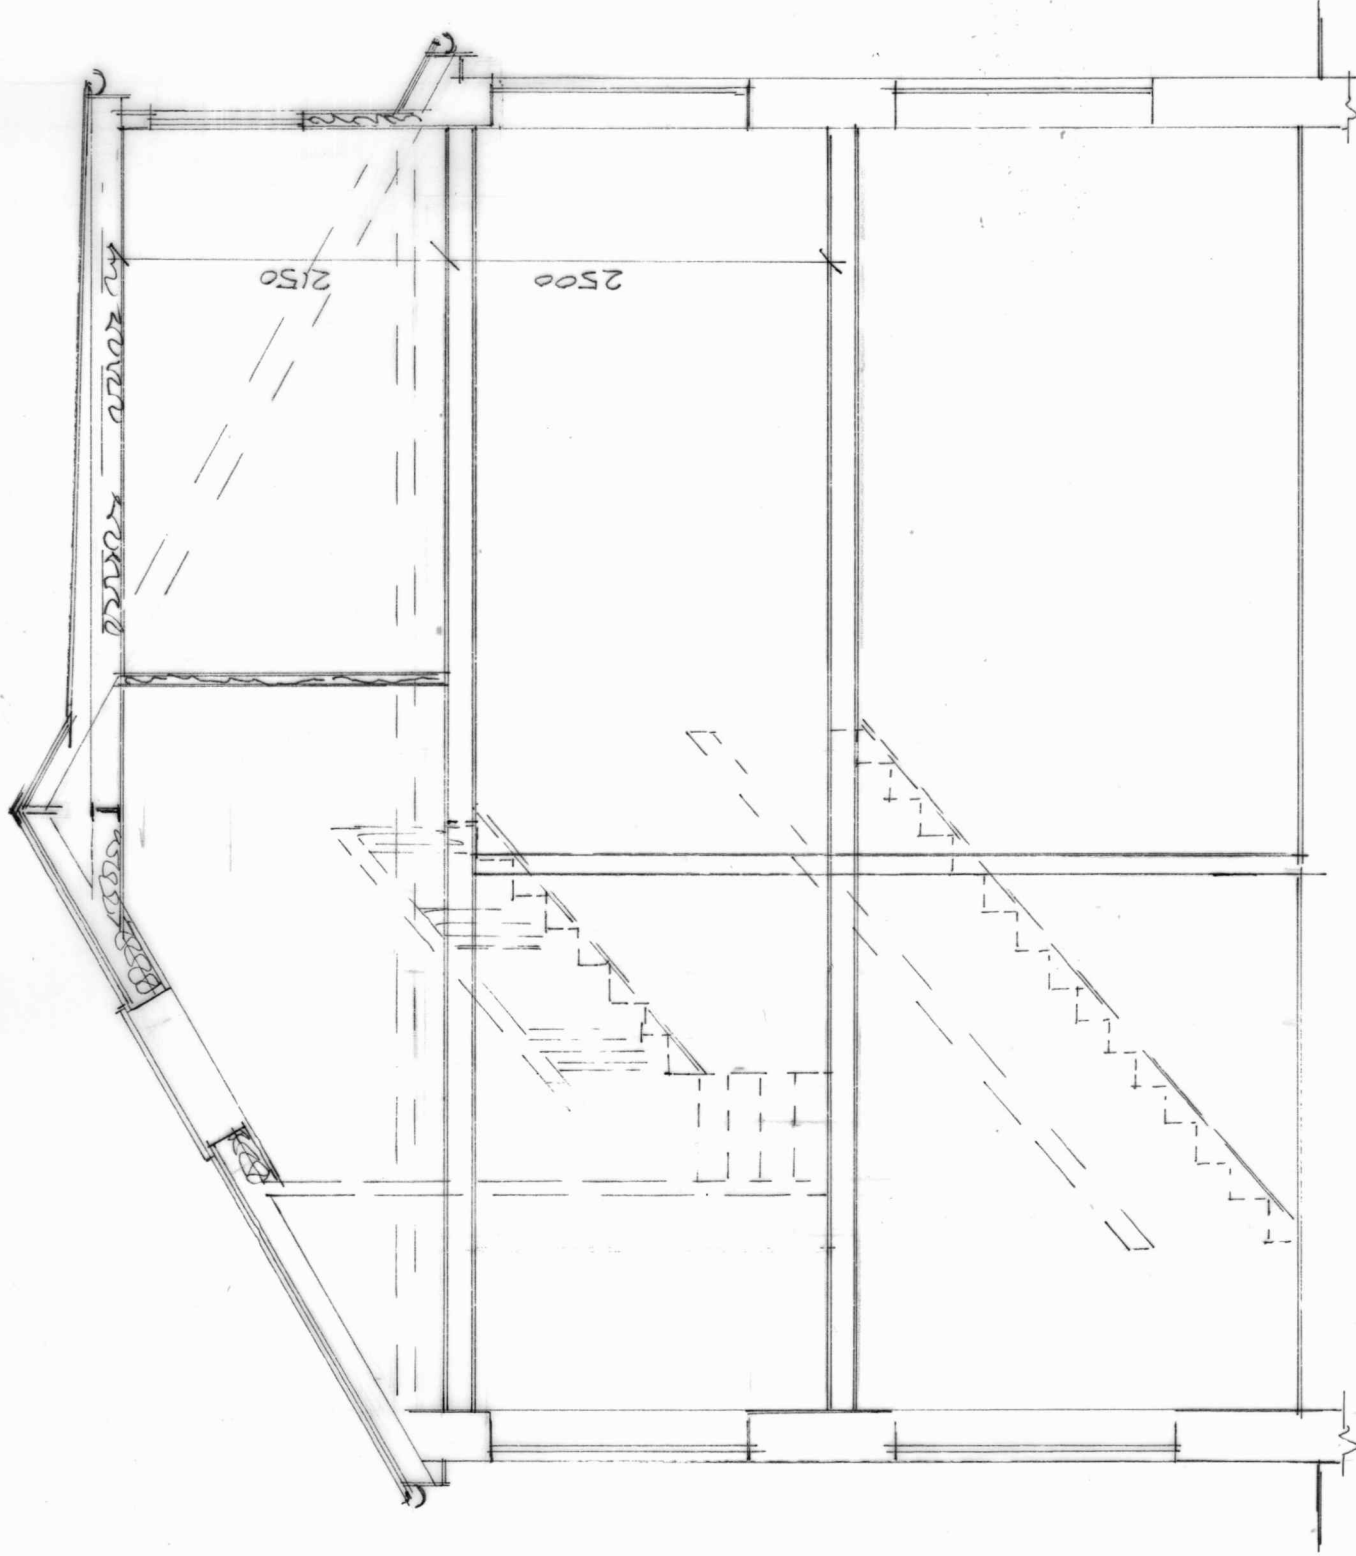

SECTION A.A

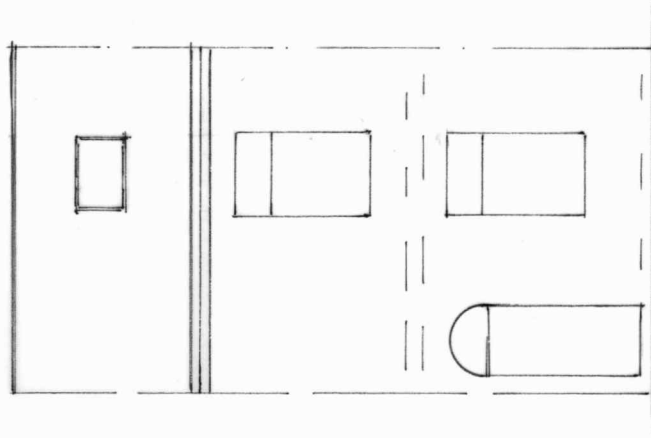

FRONT ELEVATION
(PROPOSED)

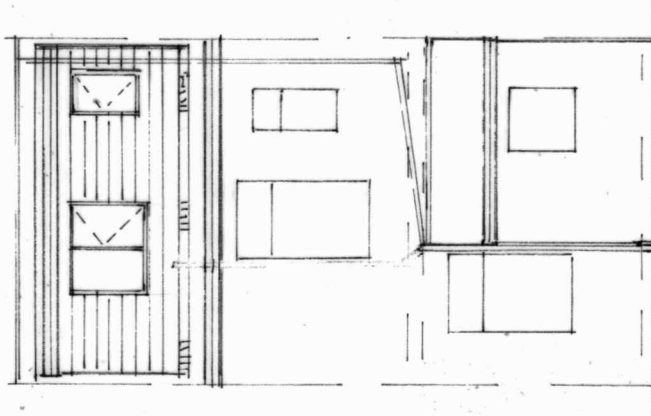

REAR ELEVATION
(PROPOSED)

BUILDING DESIGN SERVICES

M. FAROOQ

418 Bury Road Rochdale OL11 5EU.

Tel: 01706 712231 Mob: 07967605763

PROPOSED REAR DORMER EXTENSION AT
978 MANCHESTER ROAD CASTLETON
ROCHDALE OL11 2TL

For: Miss NAWEEEDA SHAKIL

Elevation

Scale 1:100

2430/3