




1=A

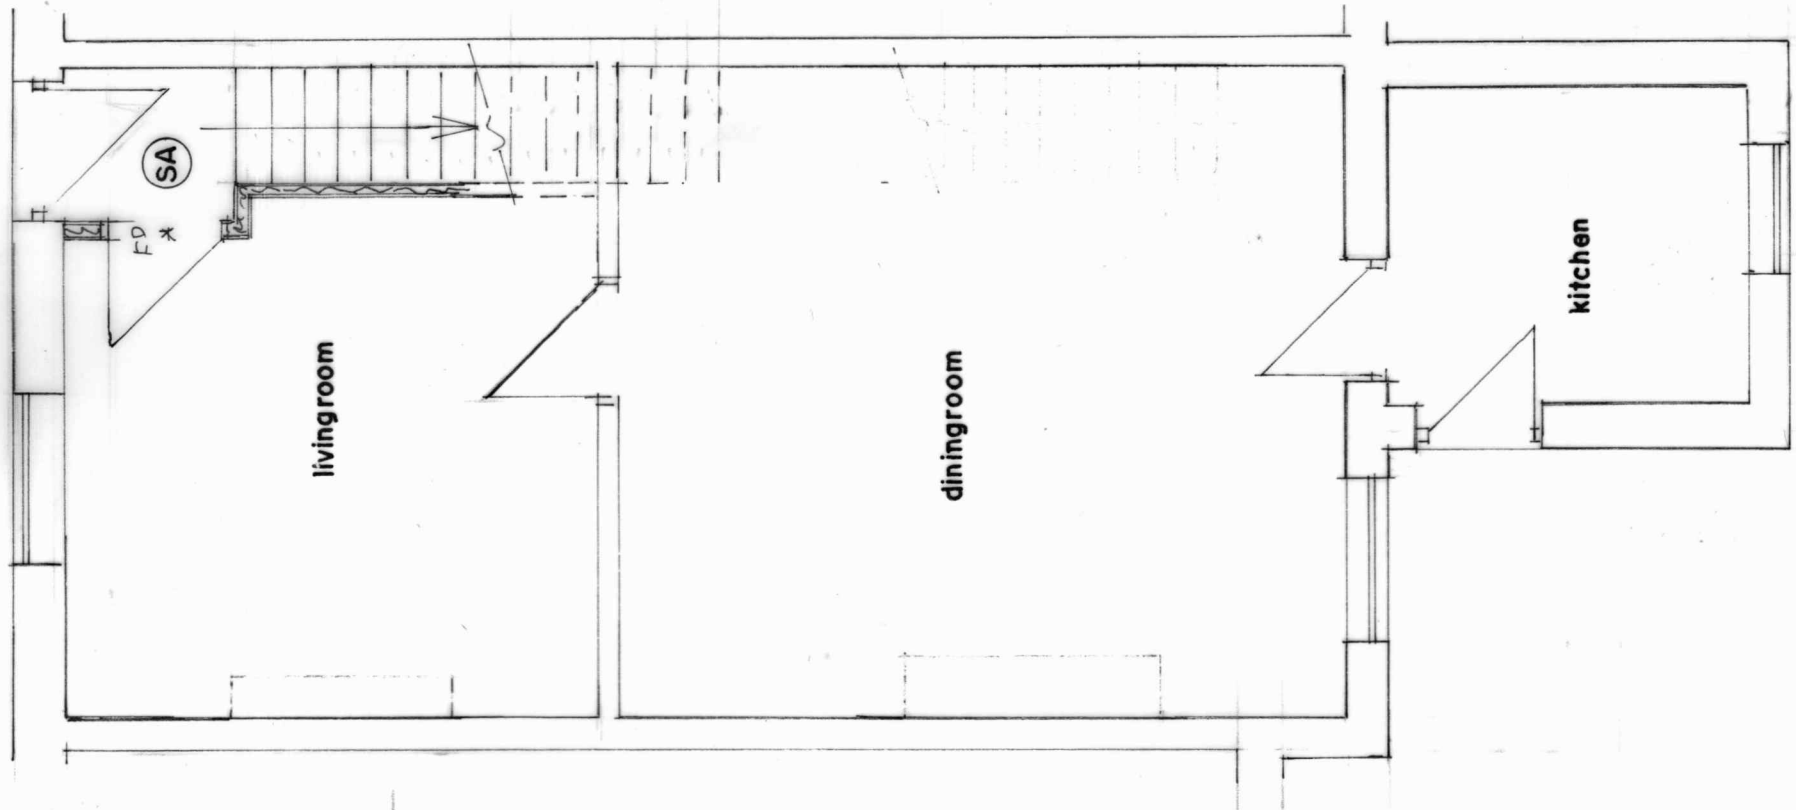

GROUND FLOOR PLAN
(PROPOSED)

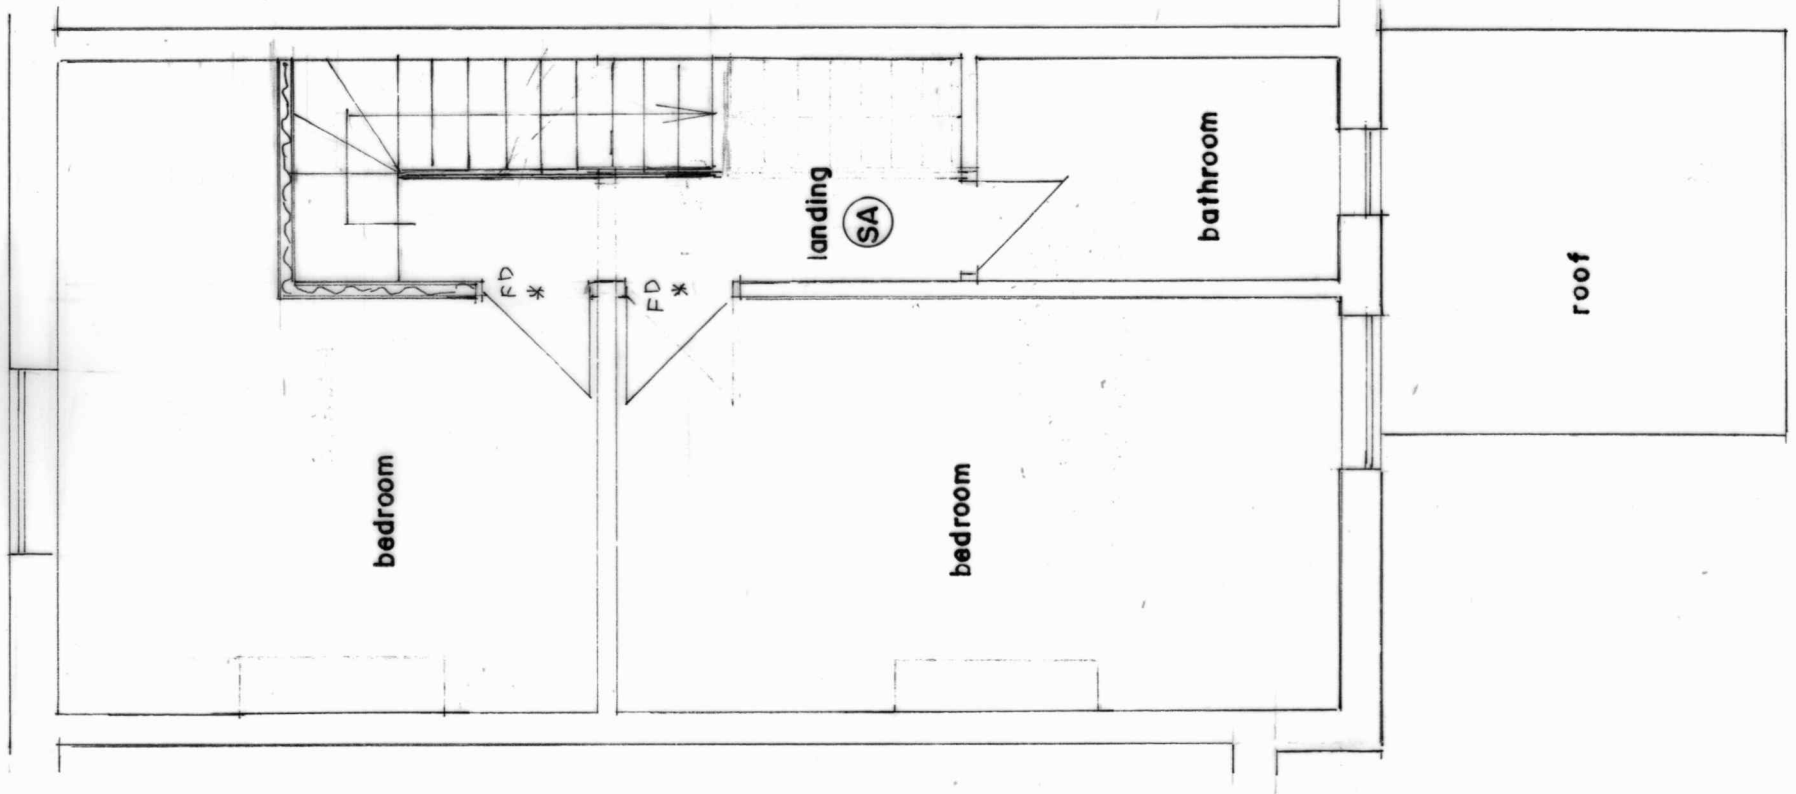


FIRST FLOOR PLAN
(PROPOSED)

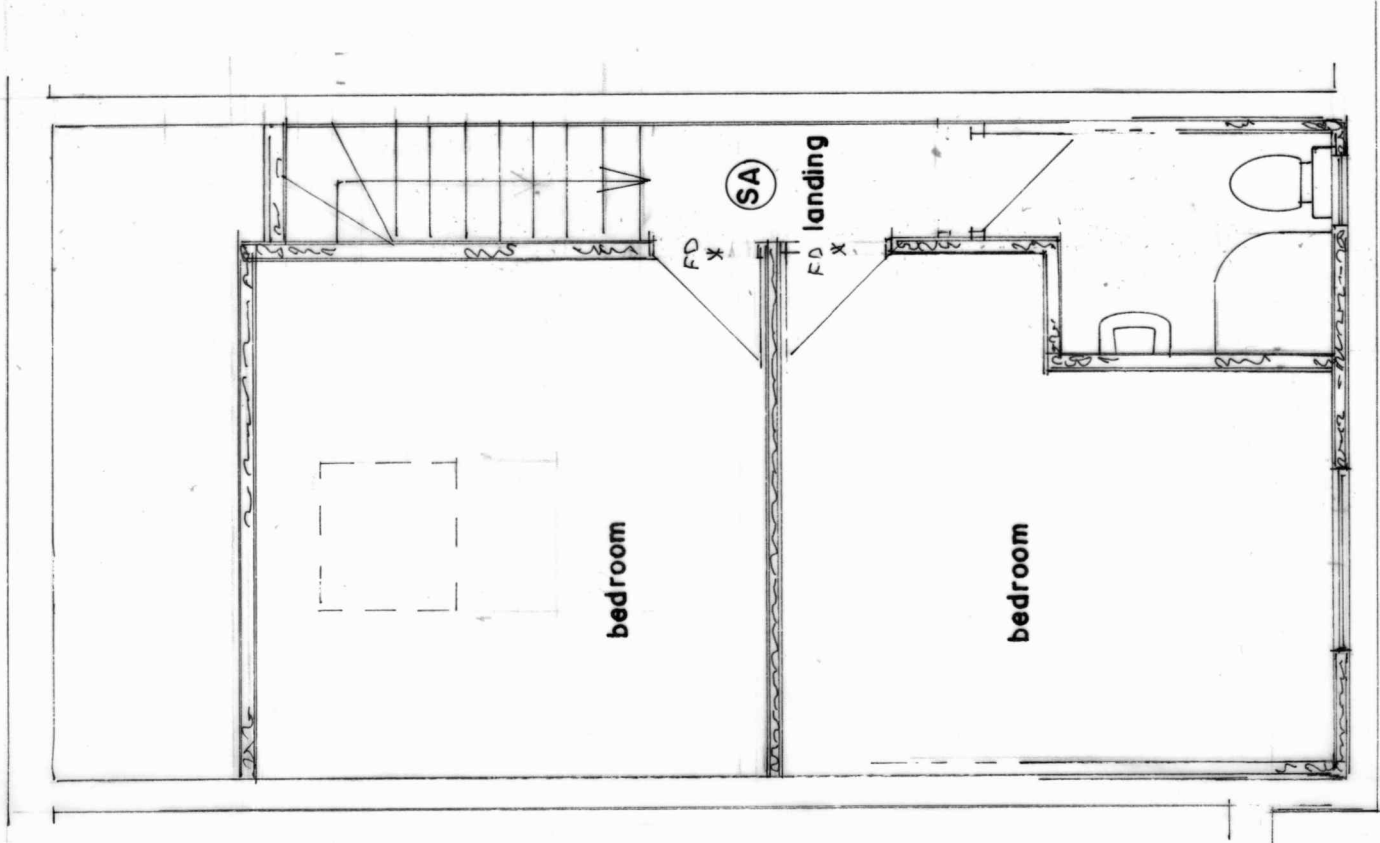

1=A

SECOND FLOOR PLAN
(PROPOSED)

MANCHESTER ROAD

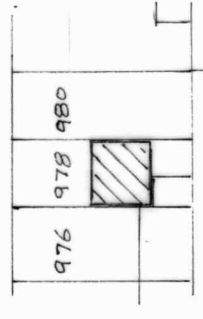

SITE PLAN
(PROPOSED)

BUILDING DESIGN SERVICES M. FAROOQ 418 Bury Road Rochdale OL11 5EU. Tel: 01706 712231 Mob: 07967605763	
PROPOSED REAR DORMER EXTENSION AT 978 MANCHESTER ROAD CASTLETON ROCHDALE OL11 2TL	
For: Miss NAWEEEDA SHAKIL Plan	2430/2 Scale 1:50