


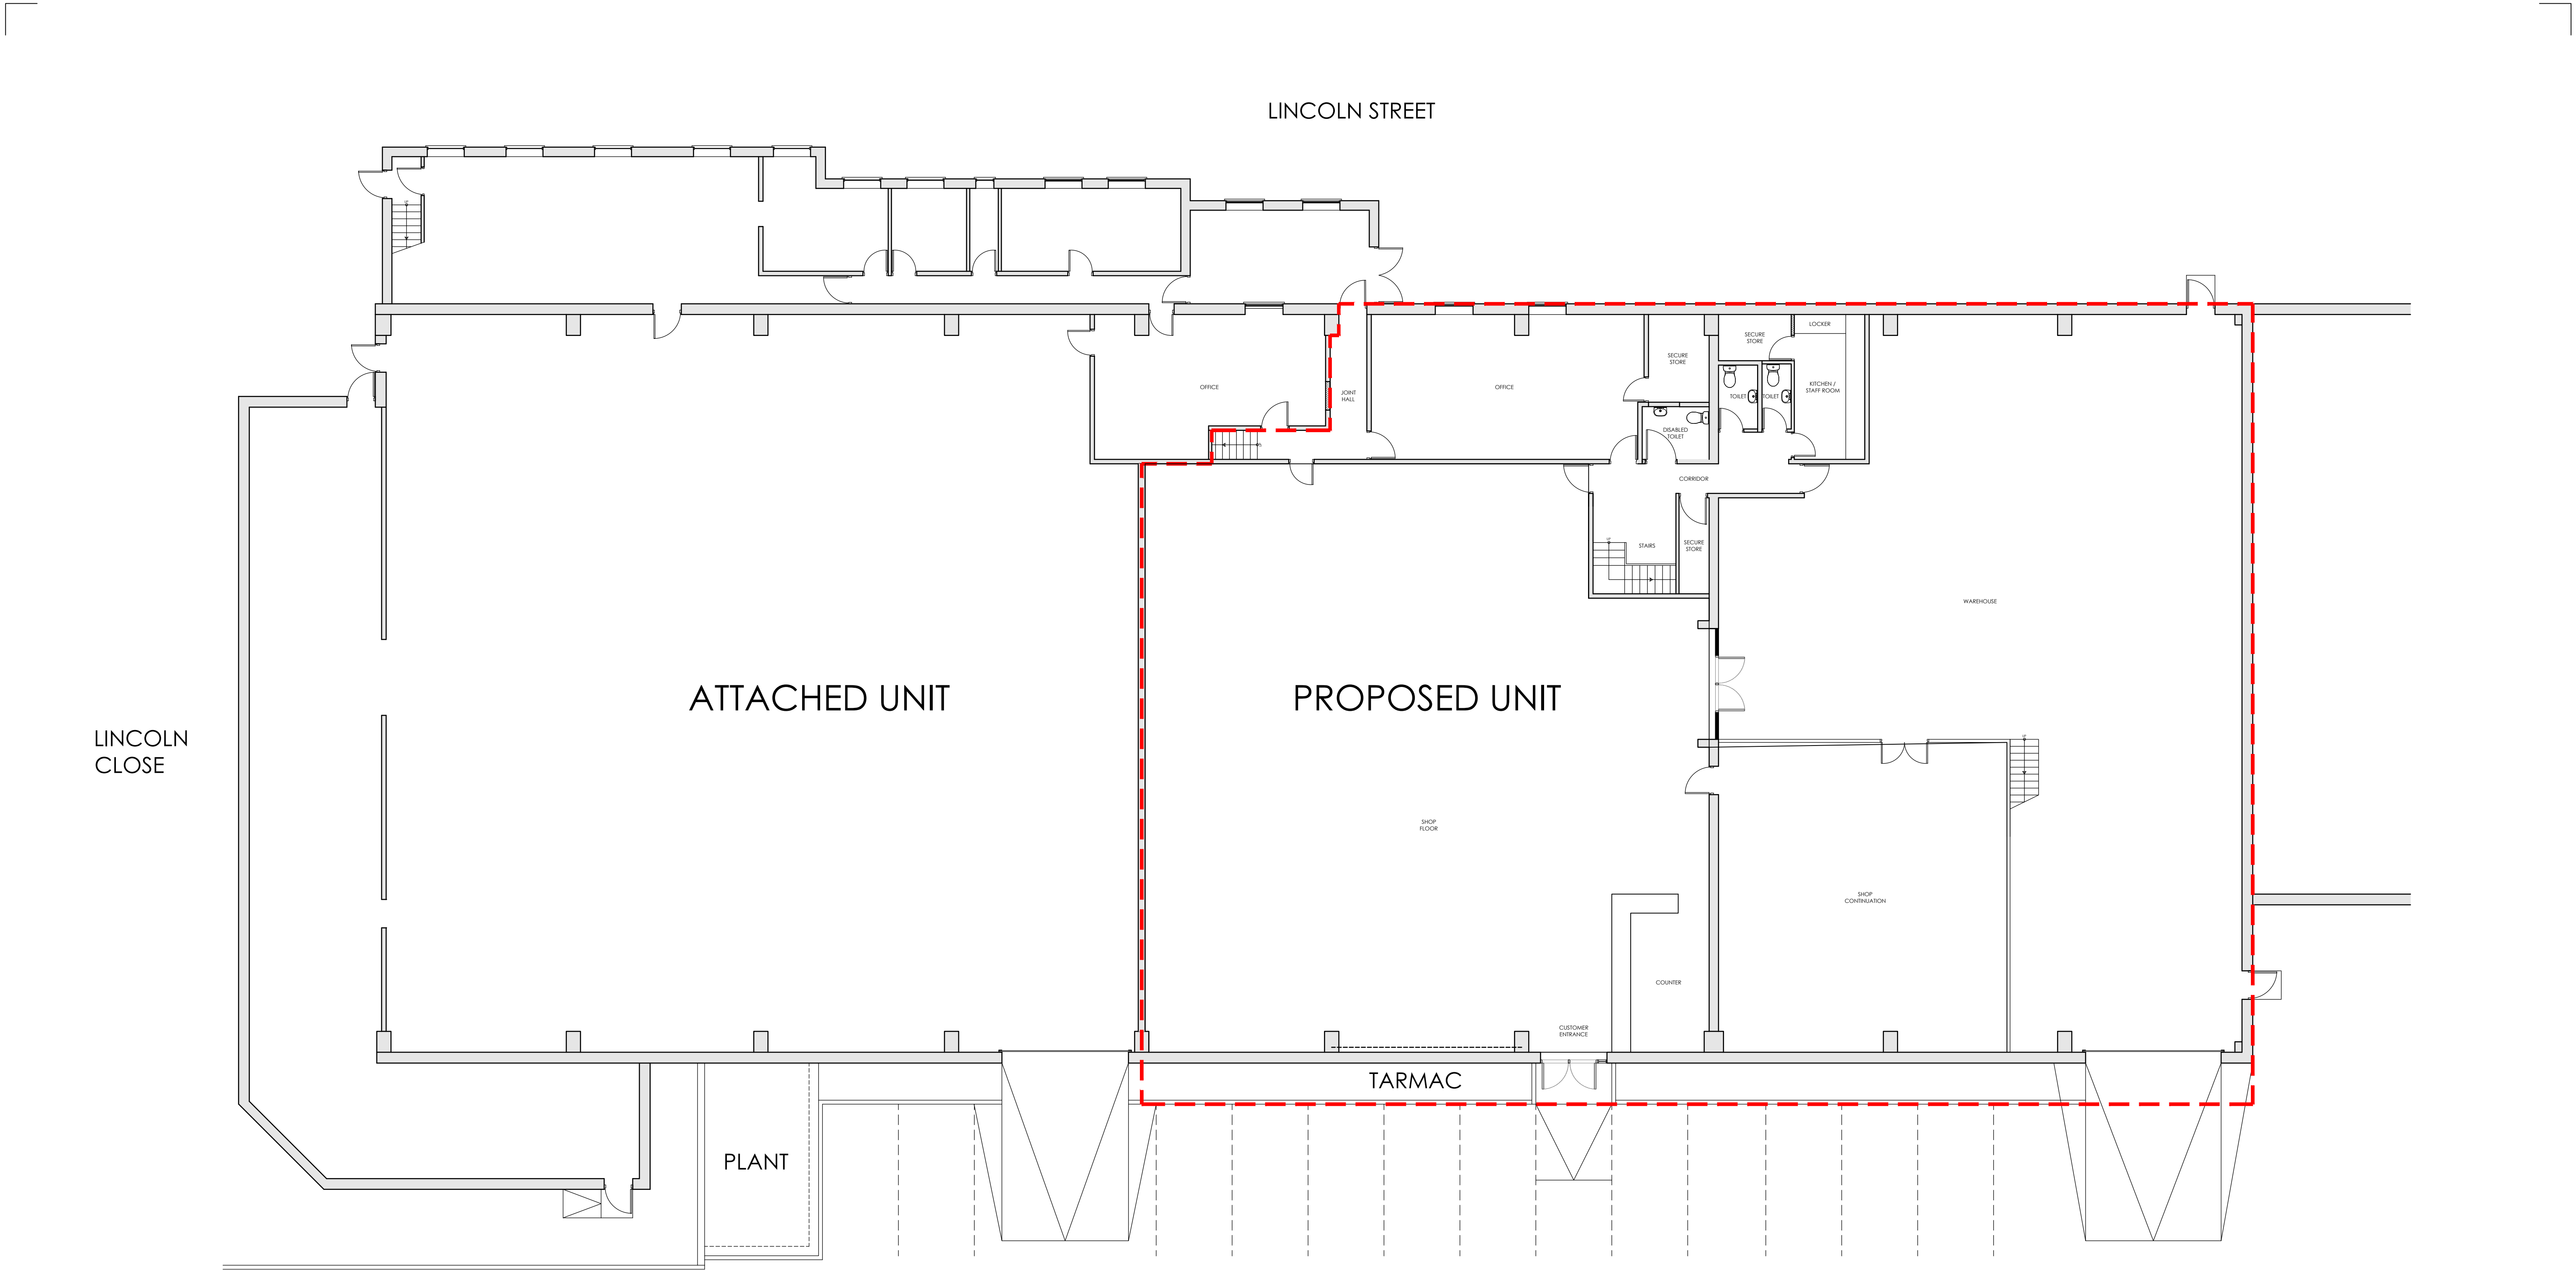


PROPOSED GROUND FLOOR PLAN (1:100)

HALF PENNY INDUSTRIAL
ESTATE CARPARK

cadence

Cadence Architecture Ltd
contact@cadence-architecture.co.uk
www.cadence-architecture.co.uk

project north

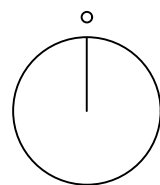

notes

1. Drawings are based on survey data and may not accurately represent what is physically present.
2. Do not scale from this drawing. All dimensions to be site verified by the contractor before proceeding.
3. All dimensions are in millimeters unless noted otherwise.
4. Your Practice Name Ltd shall be notified in writing of any discrepancies.

key plan
not to scale

revisions

REV	DATE	DRAWN BY	APPR. BY	NOTES
A	19.05.26	PDP	PDP	SCALE CHANGED TO SUIT PLANNING

client:

SPRINGHILL HOSPICE

project:

HALF PENNY IND ESTATE
LINCOLN CLOSE, OL11 1NP

status:

PLANNING

revision:

A

title:

PROPOSED GROUND
FLOOR PLAN

drawn by:

PDP

approved by:

PDP

date:

10.03.26

job no:

153ROC

scale:

1:100@A1

drawing no:

103