



127-P-109 - PROPOSED GROUND FLOOR PLAN

 

Scale 1:1250 @ A1

 

PROPOSED SITE PLAN

Scale 1 : 1250 @ A1

Notes: Do not scale from this drawing. Use figured dimensions in all cases. Check all dimensions on site. Report any drawing errors or discrepancies to O'Brien & Noel Architects before proceeding. This drawing has been created for the purposes identified in the status and should only be used for this purpose. This is not a construction drawing. To be read in conjunction with all approved documents, permits, drawings and information and drawings from other appointed consultants.

[illegible]

O'BRIEN & NOËL
ARCHITECTS

PO BOX 810
STANDISH,WIGAN
WN19WR

0125 741 5402
0151 528 2211
contact@obriennoel.com
www.obriennoel.com

LOCATION

Unit A
Finlan Road
Stakehill-Industrial-Estate
Middleton
M24 2SJ

PROJECT

UNIT A - Partial Demolition, Proposed Extension
& Site Landscape Alterations.

CLIENT

UBS Triton Property Fund

DRAWING TITLE

Proposed Ground Floor Plan

PURPOSE OF ISSUE

PLANNING

DRAWN BY
MO

CHECKED BY
PN



SCALE (@ A1)
AS SHOWN

PROJECT NUMBER	0127
----------------	------

DRAWING NUMBER
P109

REV	
A	

Copyright O'Brien & Noel Architects. Studio 2FLA Limited trading as O'Brien & Noel Architects.

 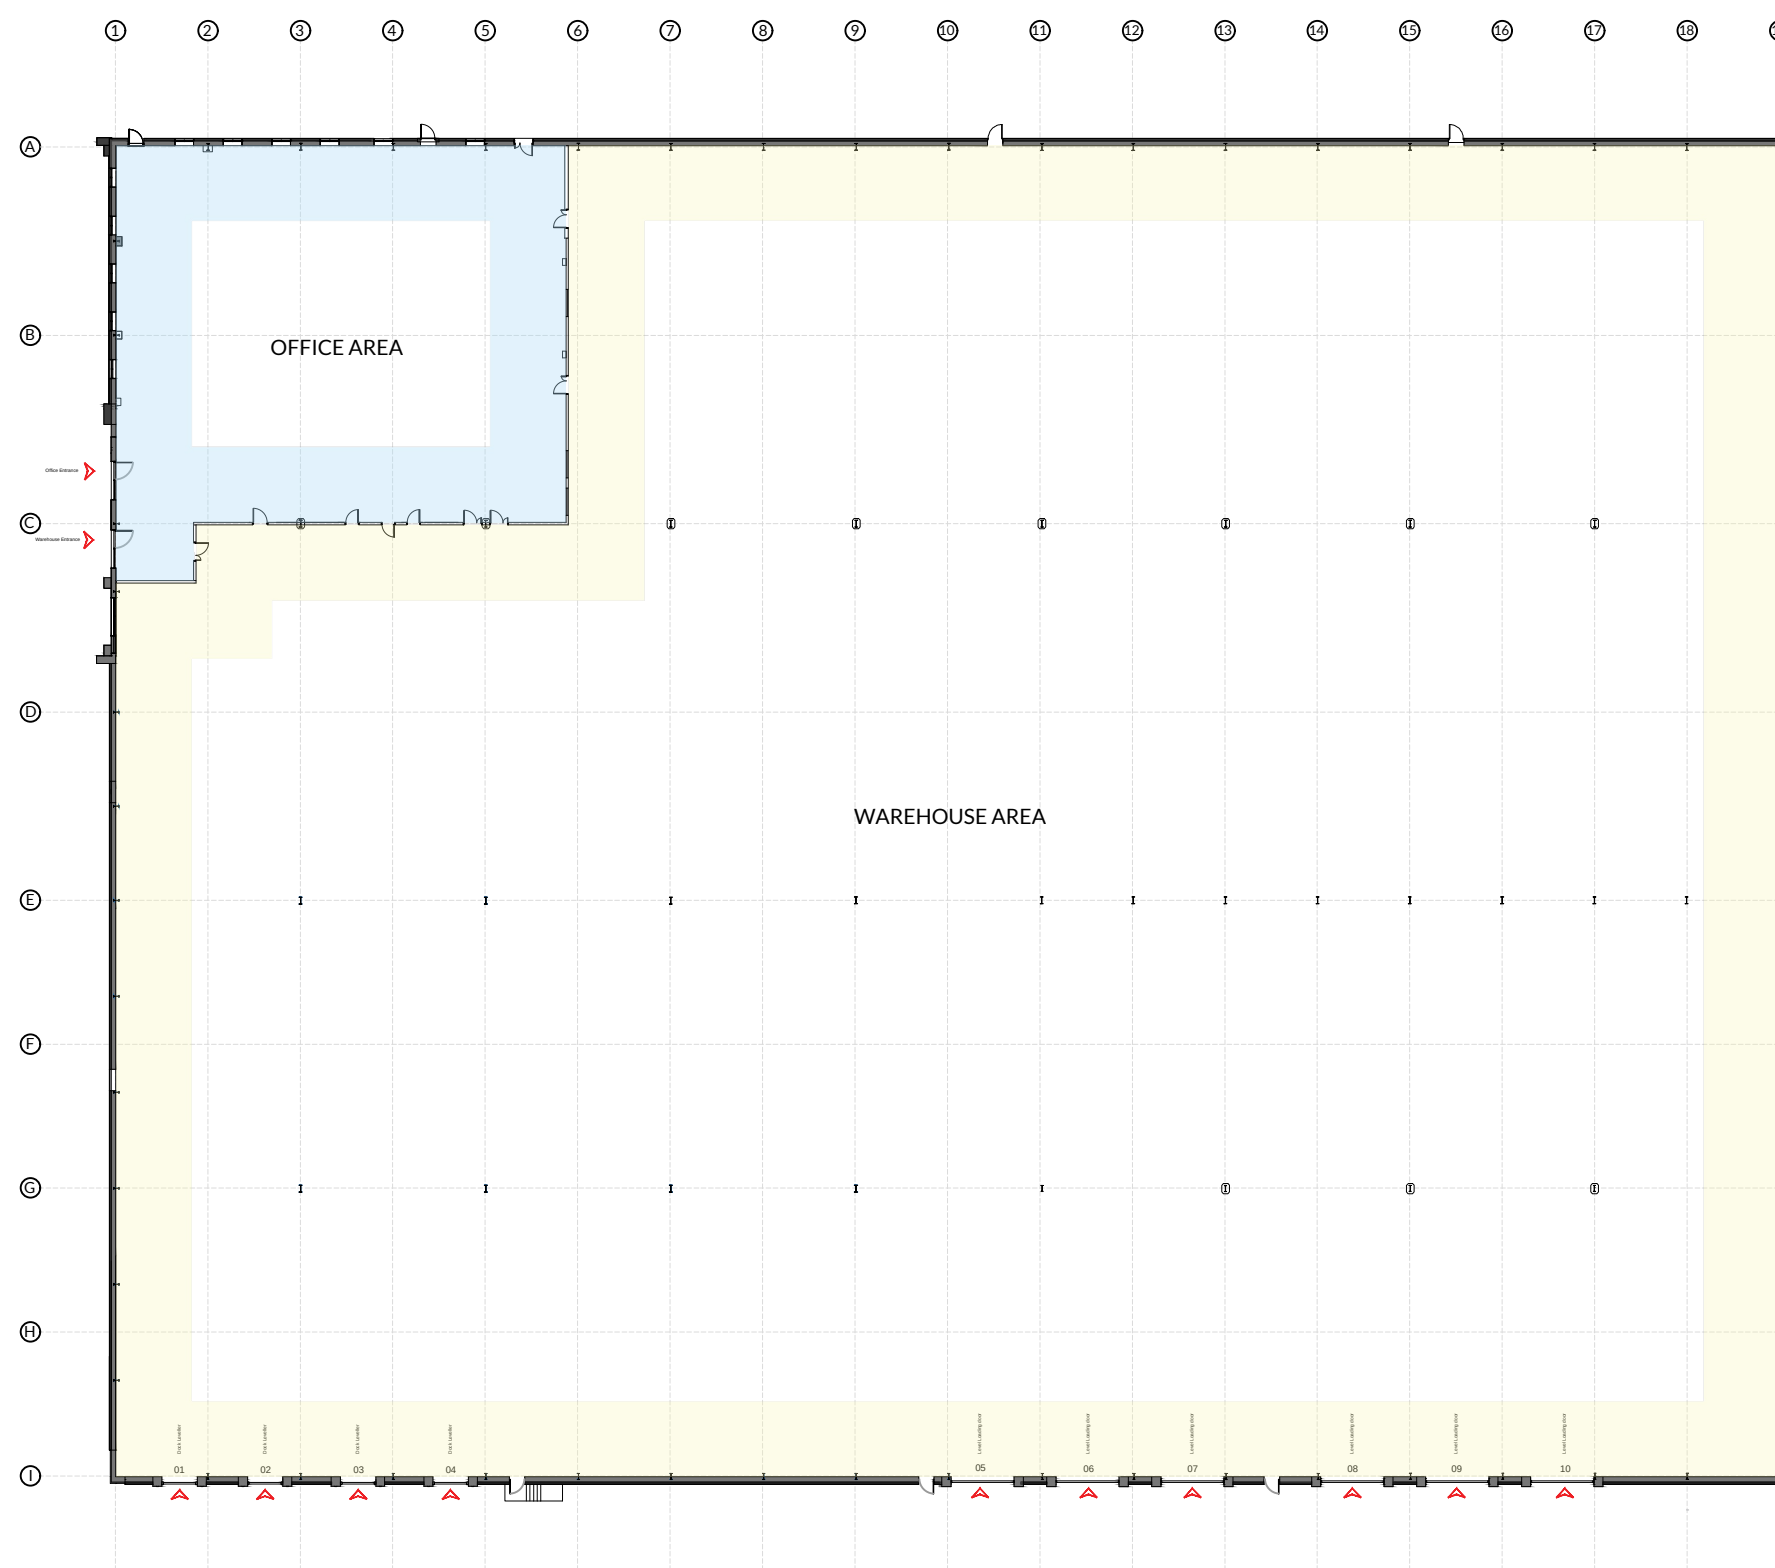

PROPOSED GROUND FLOOR PLAN

Scale 1 : 500 @ A1

Scale 1:500 @ A1

