




Under the conditions of engagement the copyright in all drawings, specifications and documents prepared by the designer and in the work executed form them shall remain the property of the designer unless otherwise agreed. Prior to commencement of any works all dimensions are to be checked and verified by the relevant contractor DO NOT SCALE FROM THIS DRAWING





EXISTING SIDE ELEVATION Scale 1:100

 



EXISTING FRONT ELEVATION Scale 1:100

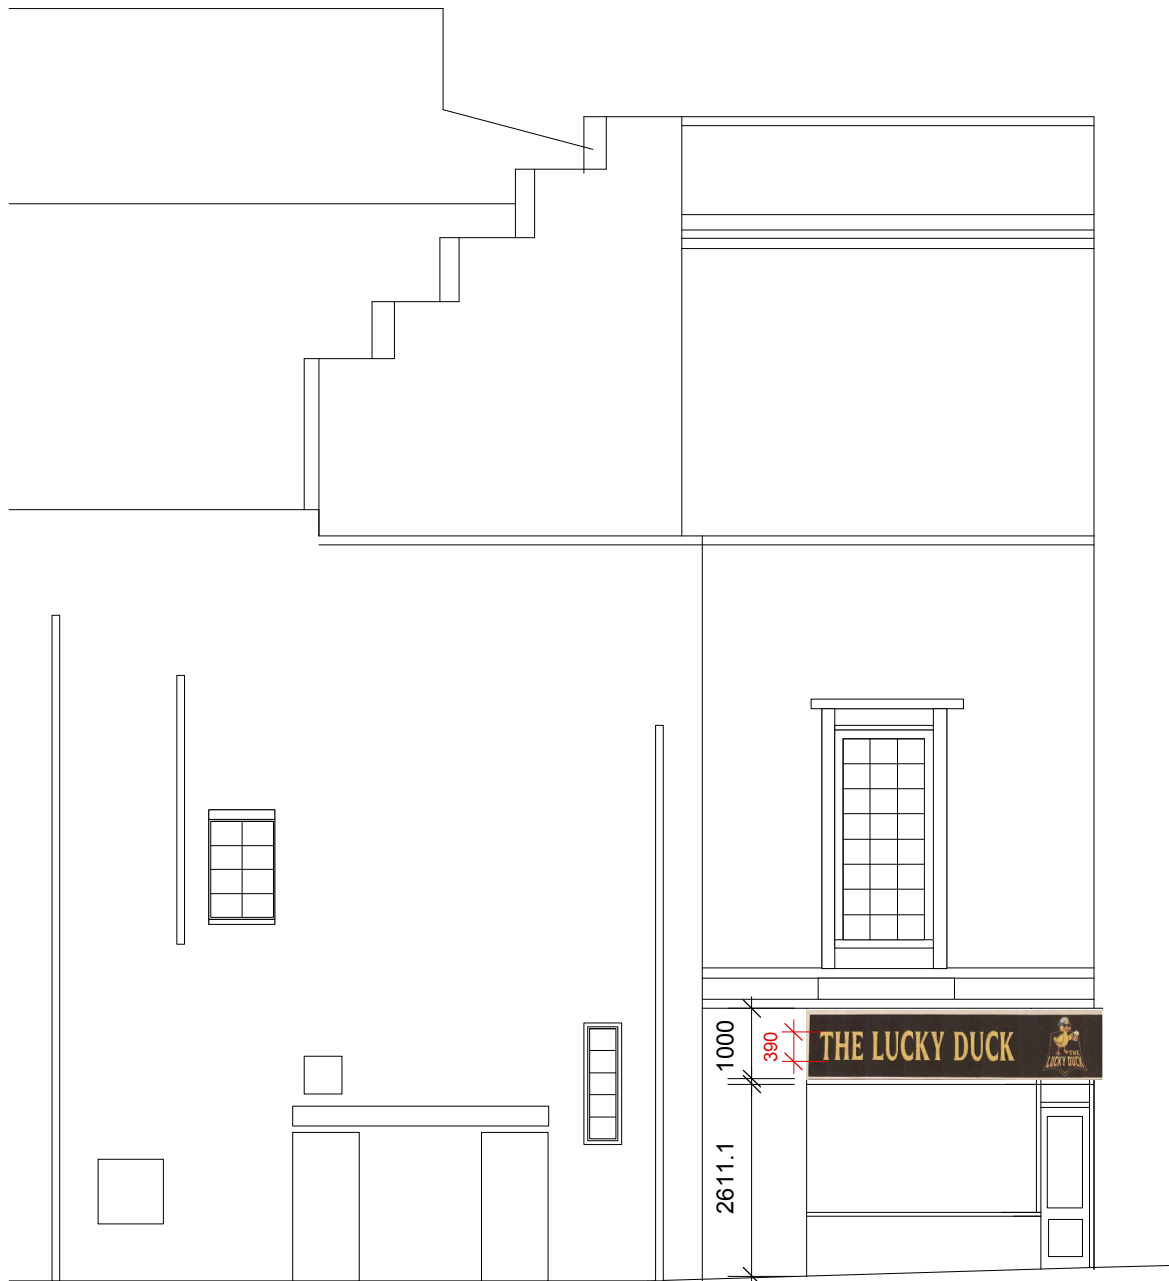 


PROPOSED SIDE ELEVATION Scale 1:100

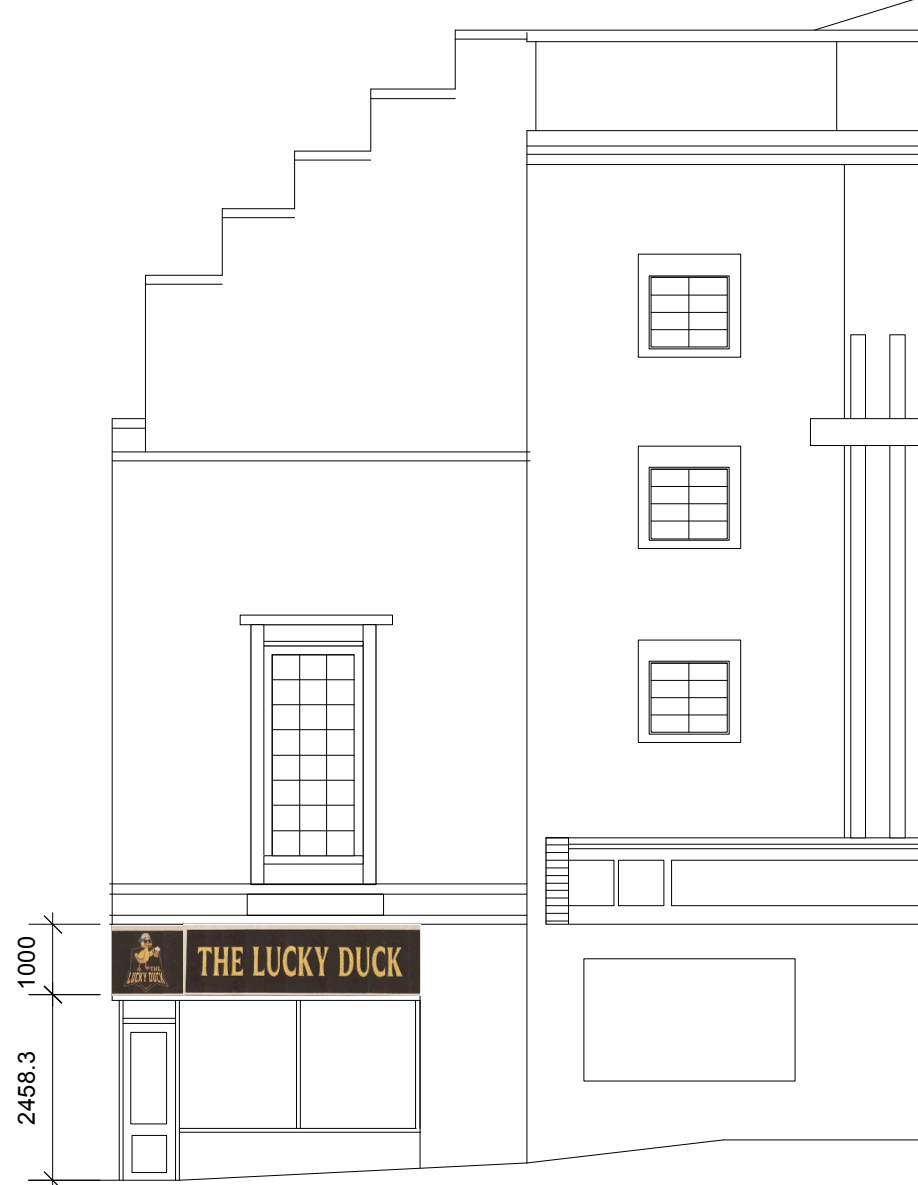 


PROPOSED FRONT ELEVATION Scale 1:100

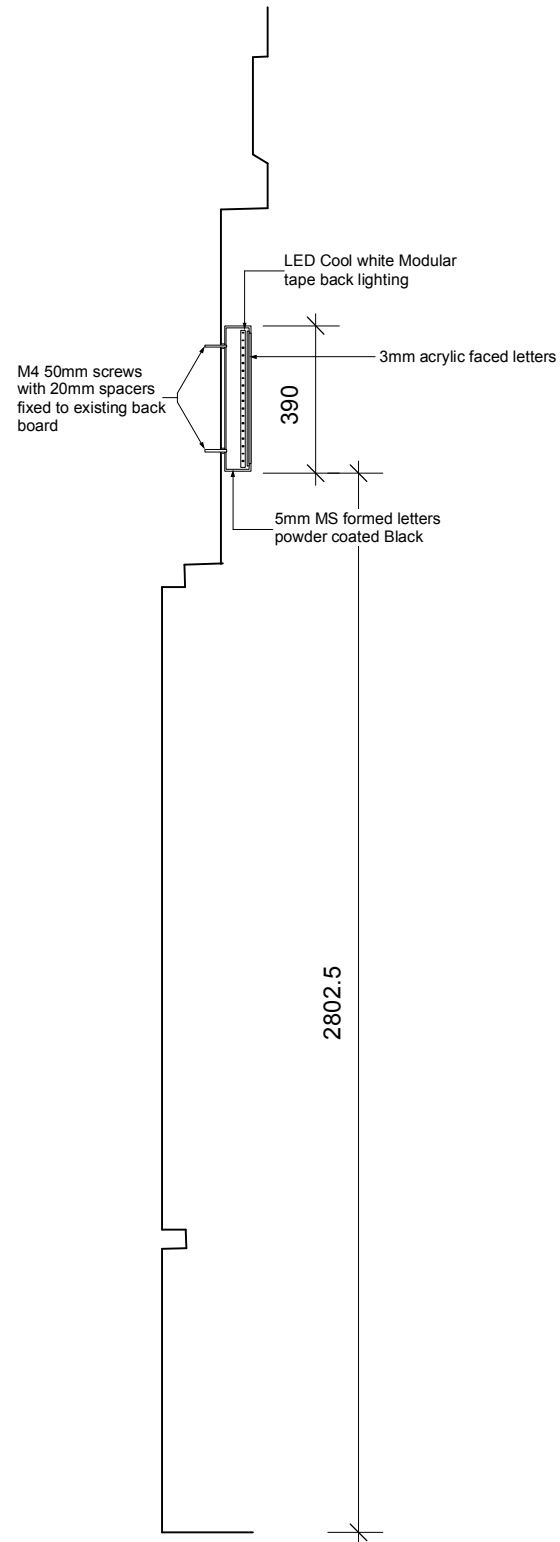 

PROPOSED SECTION Scale 1:20

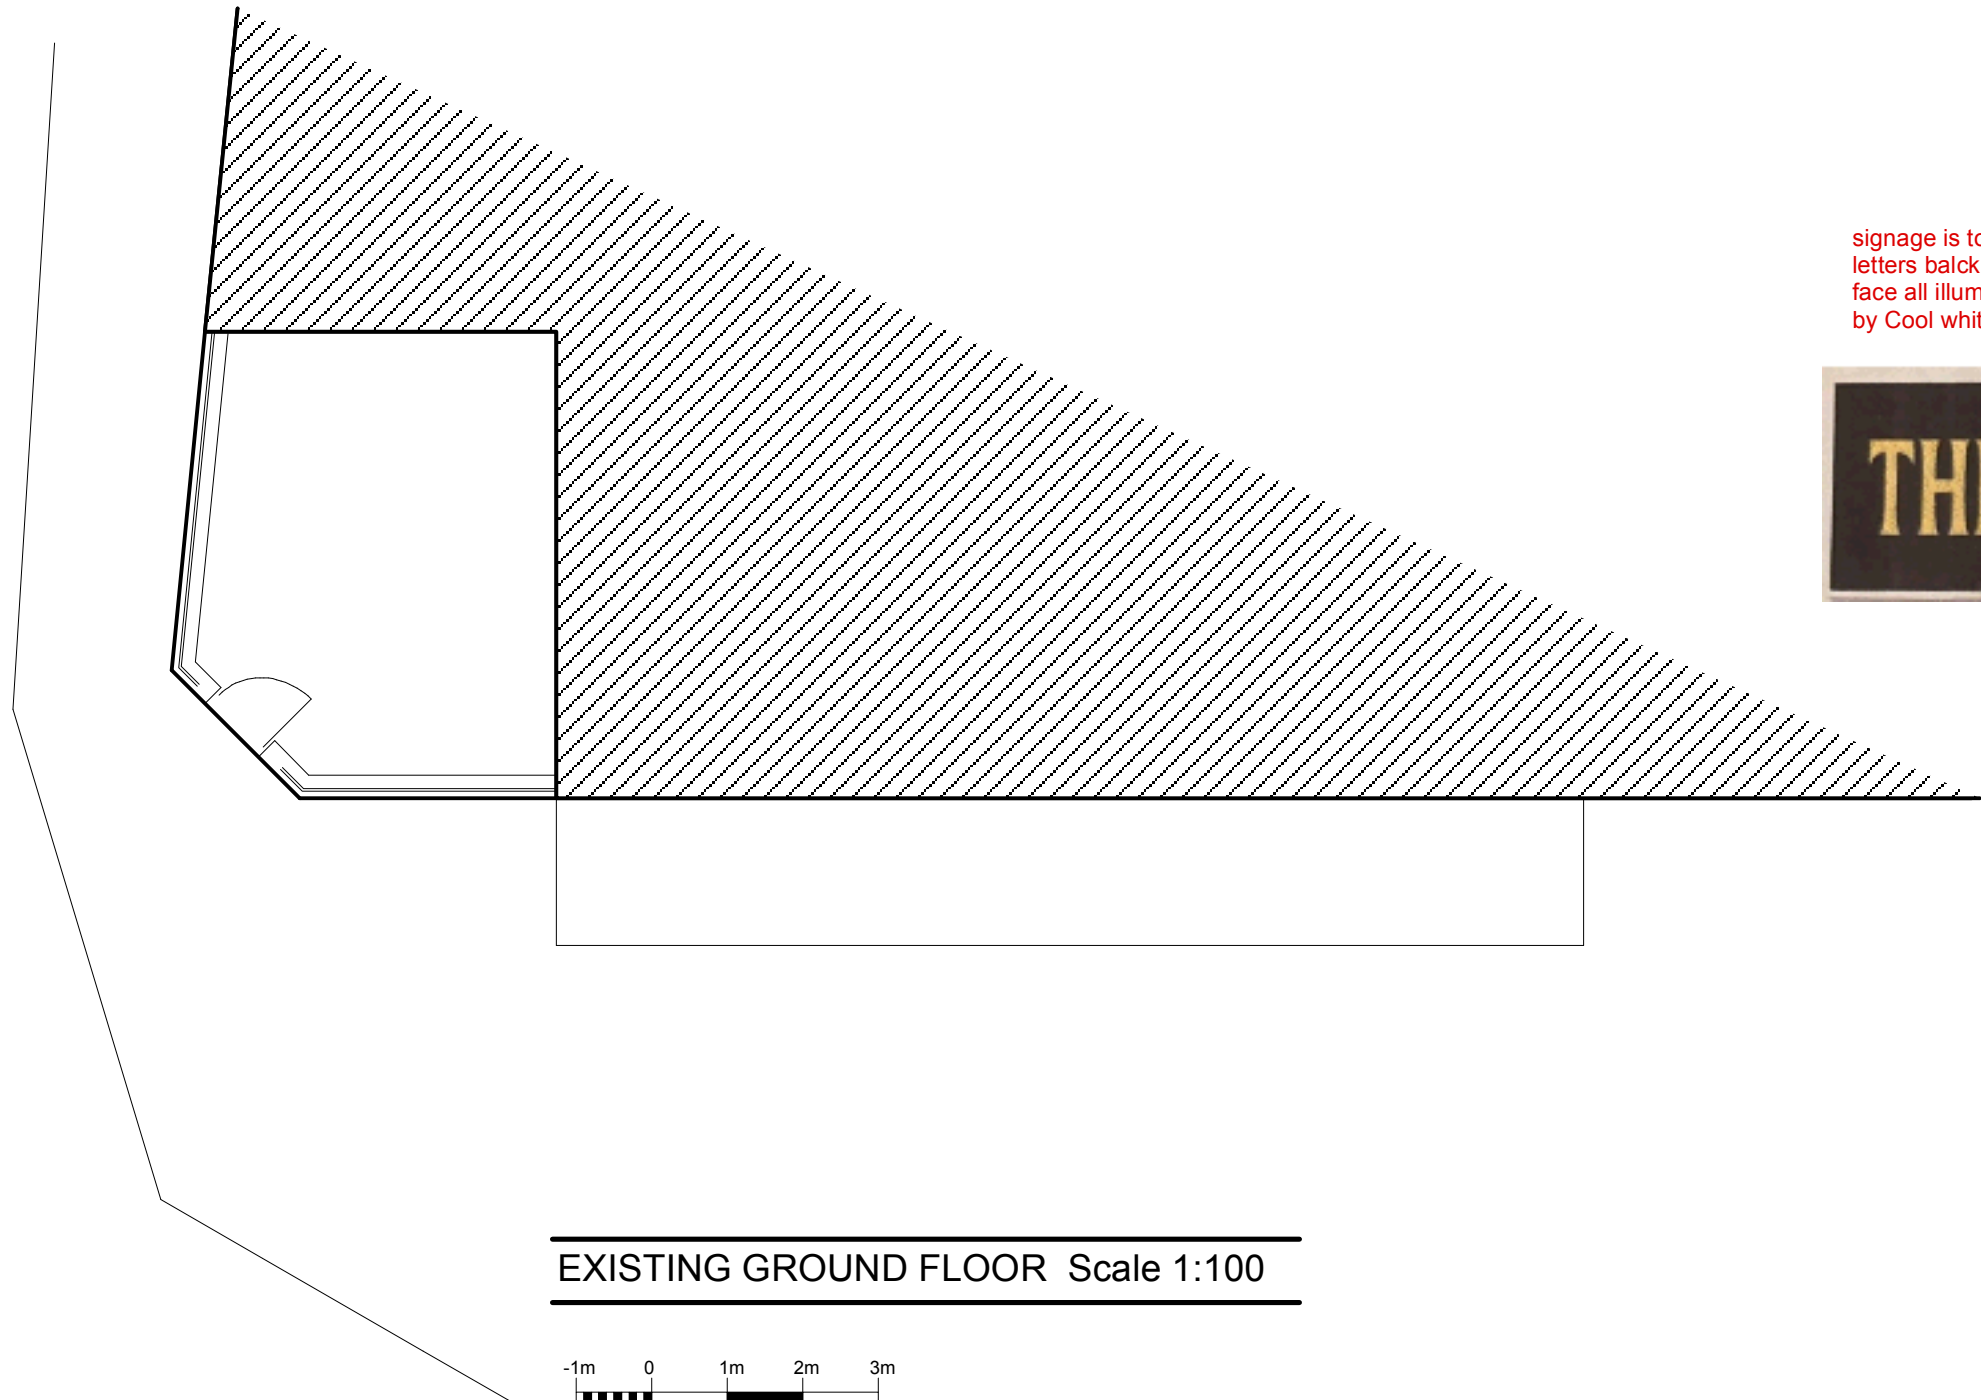

EXISTING GROUND FLOOR Scale 1:100

 


signage is to be rimless built up letters balck frames with Yellow face all illuminated from behind by Cool white LED Modules



signage is to be rimless built up letters balck frames with Yellow face all illuminated from behind by Cool white LED Modules

PROPOSED GROUND FLOOR Scale 1:100

 

REVISIONS		
CLIENT	Mr D Bennett	
PROJECT	The Lucky Duck 1 The Butts Rochdale OL16 1ES	
DRAWING	Existing & proposed plans and elevations	
DRAWING NO	REVISION	DRAWN
PL26023.001	A	AAL
DATE	SCALE	
25.03.2026	1:100/1:20@A1	
design306		
design306 306 Milnrow Road Rochdale OL16 5BQ Tel 07794 332098 email alex@design306.co.uk		