




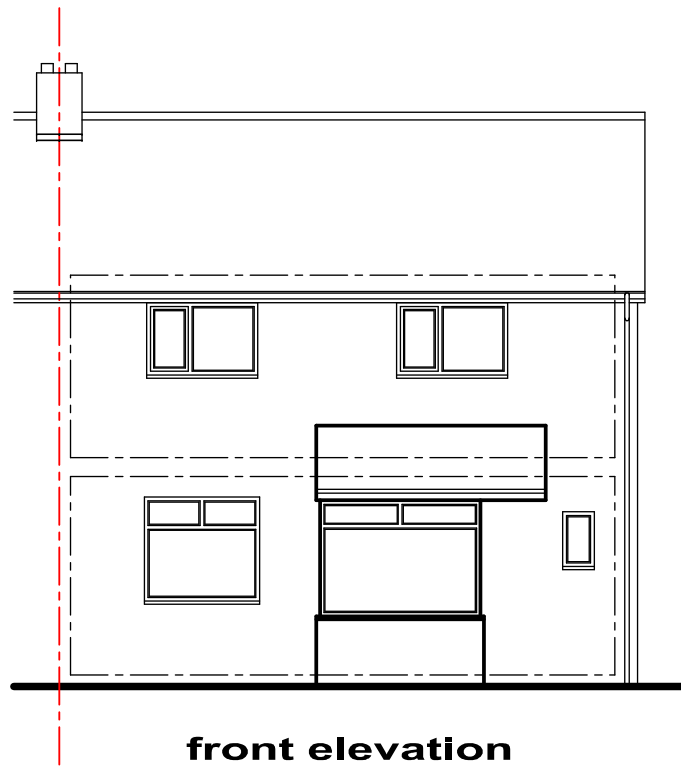


**front elevation
(south west)**

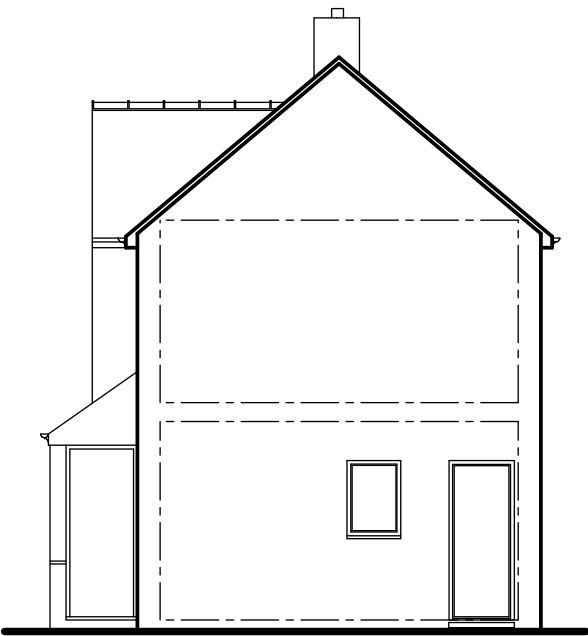


**side elevation
(south east)**

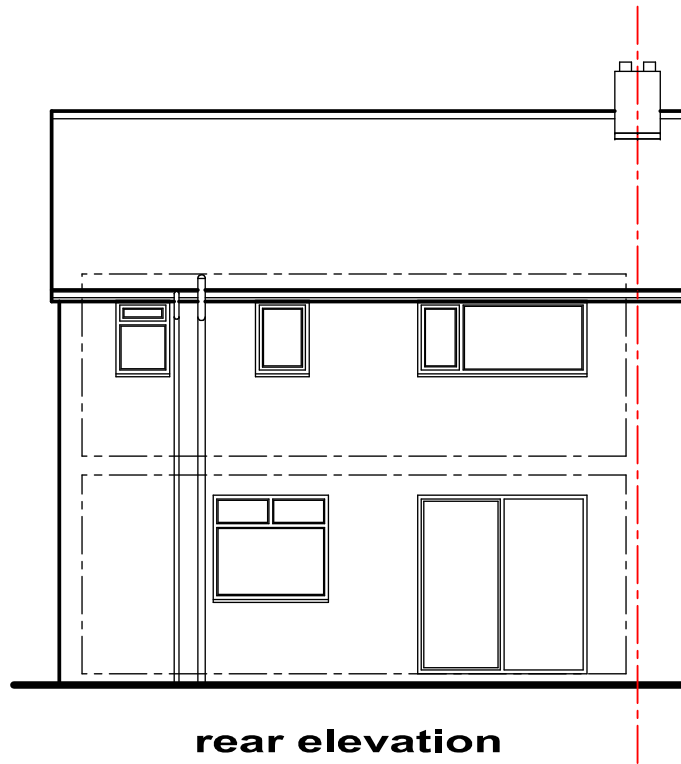

**rear elevation
(north east)**

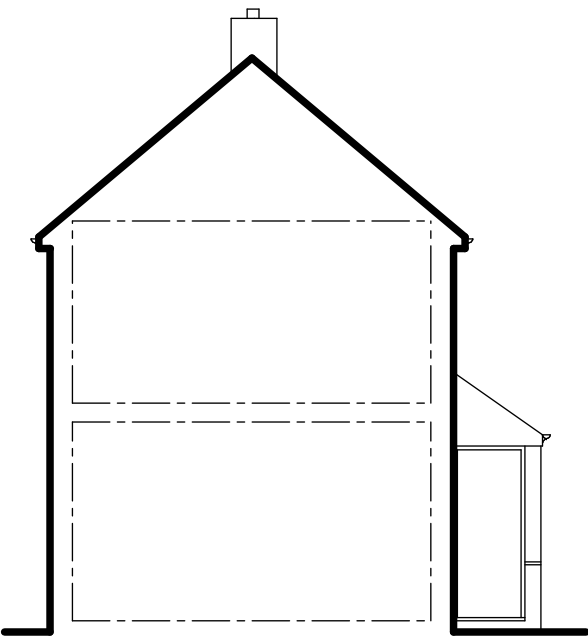

**side section
(north west)**

 

scale 1:100

Revision	Date	Details

Only Planning Officers may scale from this drawing.
All dimensions must be checked and verified before preparing production drawings or commencing works.
This drawing and its design is copyright and may not be reproduced in any form whatsoever without prior express written consent.

clear Architectural Services
Mark Herring, Clear Architectural Services, 50 Rectory Street, Middleton, Manchester. M24 5TY.
T. 0161 653 7128 M. 07968 748606 E. mark@clear-architecture.co.uk W. www.clear-architecture.co.uk



Date	May 2026.	Drawn	JLK.	Client	Mr. and Mrs. Hussey.	Drawing title	Existing Elevations. PLANNING.
Scale	1:100 at A3.	Checked	MLH.	Job title	Proposed Extension and Alterations. 8 Whalley Road, Middleton, Manchester M24 6EP.	Drawing No.	CM383 EX 02.