






location plan 1:1250

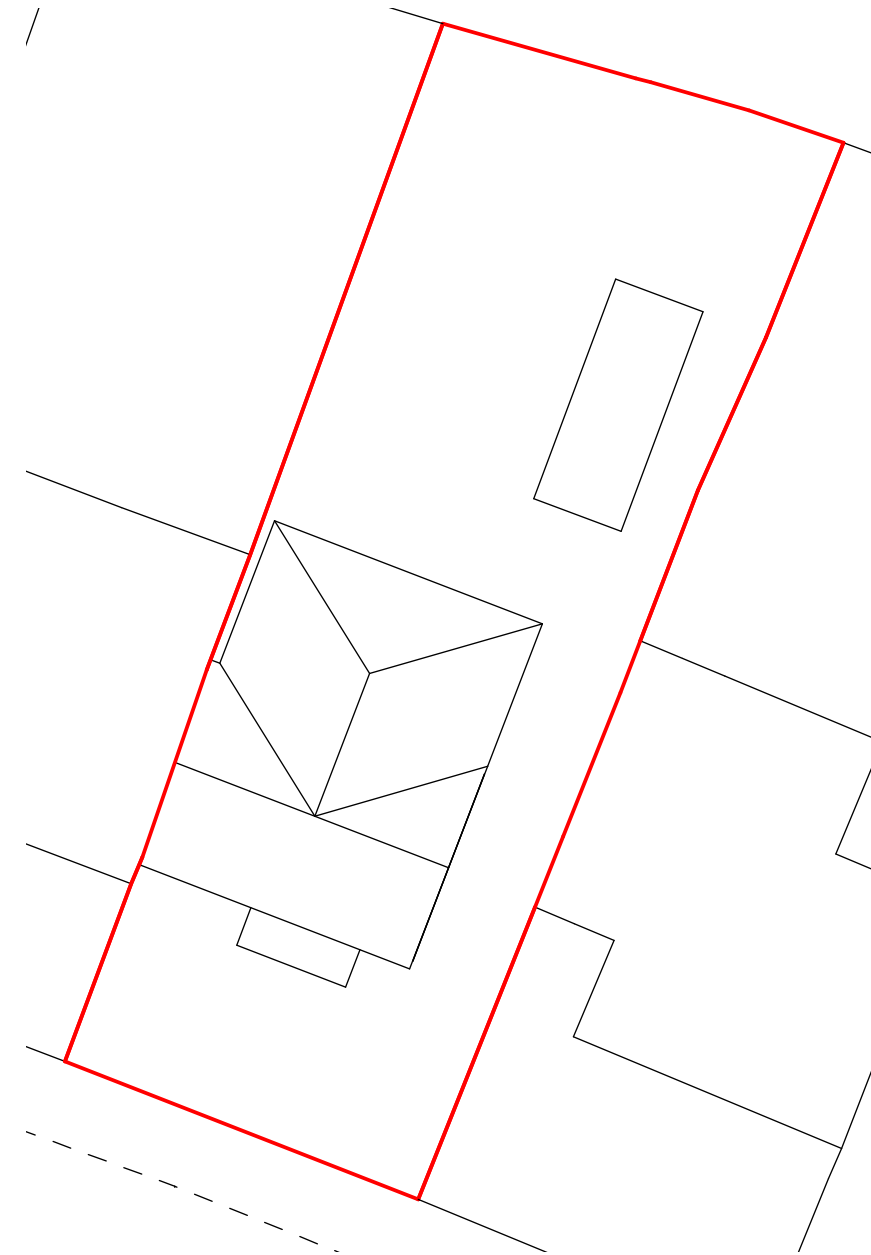


site plan 1:200

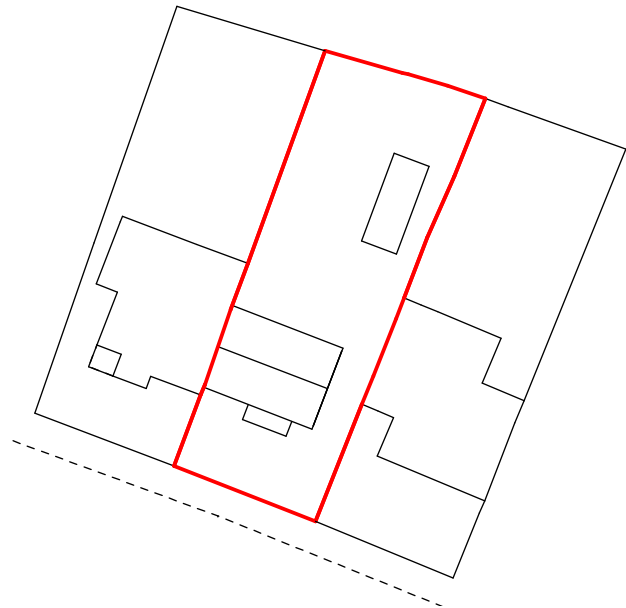


existing block plan 1:500

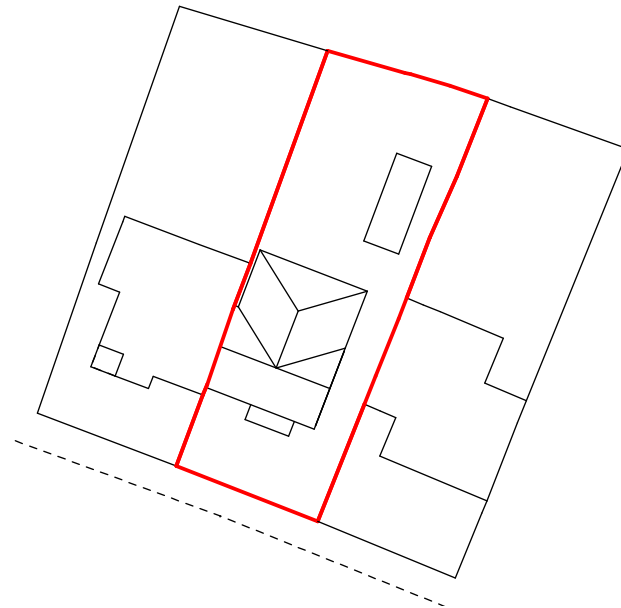


proposed block plan 1:500

 

scale 1:200

 

scale 1:500

 

scale 1:100

Revision	Date	Details

Only Planning Officers may scale from this drawing.
All dimensions must be checked and verified before preparing production drawings or commencing works.
This drawing and its design is copyright and may not be reproduced in any form whatsoever without prior express written consent.

clear Architectural Services
Mark Herring, Clear Architectural Services, 50 Rectory Street, Middleton, Manchester. M24 5TY.
T. 0161 653 7128 M. 07968 748606 E. mark@clear-architecture.co.uk W. www.clear-architecture.co.uk



Date **May 2026.** Drawn **JLK.**
Scale **As Indicated at A3.** Checked **MLH.**

Client **Mr. and Mrs. Hussey.**

Proposed Extension and Alterations.
8 Whalley Road, Middleton,
Manchester M24 6EP.

Drawing title **Proposed Site and Location Plan. PLANNING.**

Drawing No. **CM383 PL 03.**