


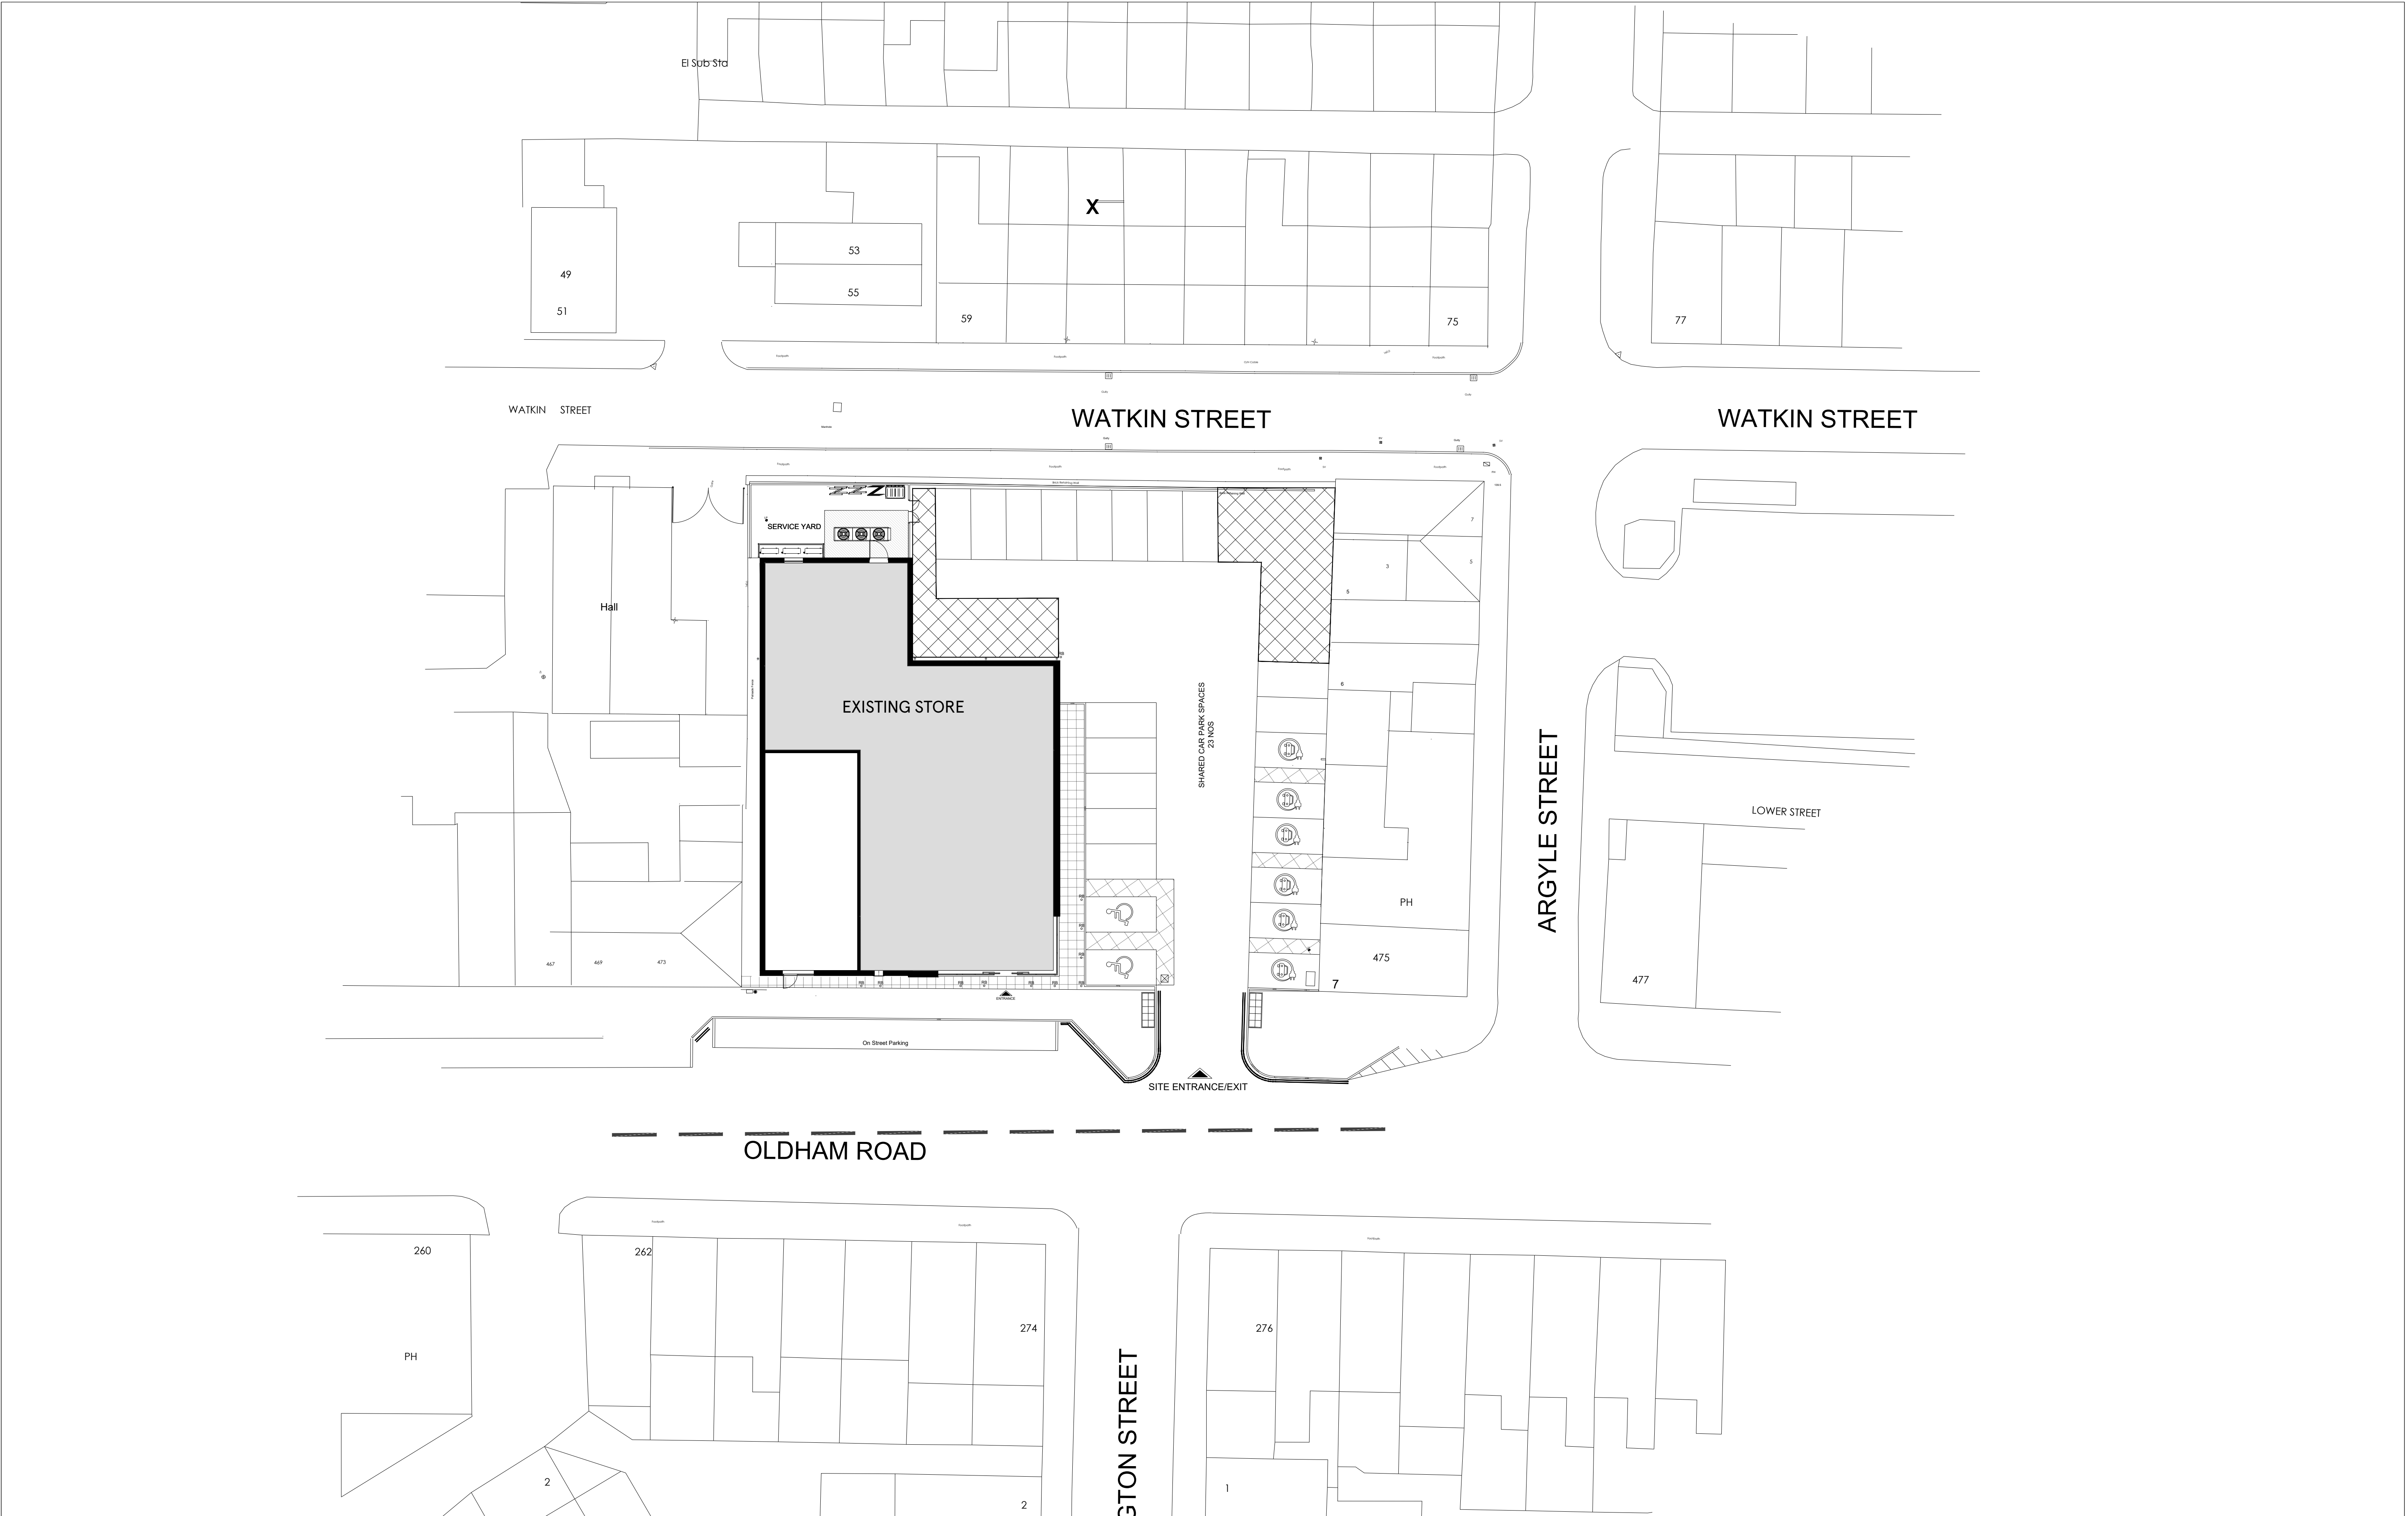

SCALE BAR 1:200 4m 0 4m 8m 12m 16m 20m	N	DRAWING NO 02_4441_02A		STORE TYPE EXPRESS	TESCO FEASIBILITY PLANNING STORE PLANNING DEPARTMENT PROPERTY SERVICES HIGHWOODS BUILDING, KESTREAL WAY WELWYN GARDEN CITY, HERTFORDSHIRE, AL7 1GB UK TELEPHONE : 01707 395150 THE COPYRIGHT AND ALL OTHER RIGHTS IN AND RELATING TO THIS PUBLICATION BE LONG TO AND ARE THE SOLE PROPERTY OF TESCO STORES LIMITED ALL RIGHTS ARE RESERVED. NEITHER THE WHOLE NOR ANY PART OF THIS PUBLICATION MAY BE REPRODUCED OR TRANSMITTED IN ANY FORM OR BY ANY ELECTRONIC OR MECHANICAL MEANS INCLUDING PHOTOCOPYING AND RECORDING OR FROM ANY RETRIEVAL SYSTEM WITHOUT THE PRIOR WRITTEN LICENCE FROM THE OWNER.©1997 TESCO STORES LIMITED
		SCALE 1:200@A1	DATE 25.05.2026	STORE NAME ROCHDALE, OLDHAM RD	
		CHECKED BY ANUSHA		CONTENT EXISTING SITE PLAN_ADV	
		DRAWN BY PRIYANKA			