


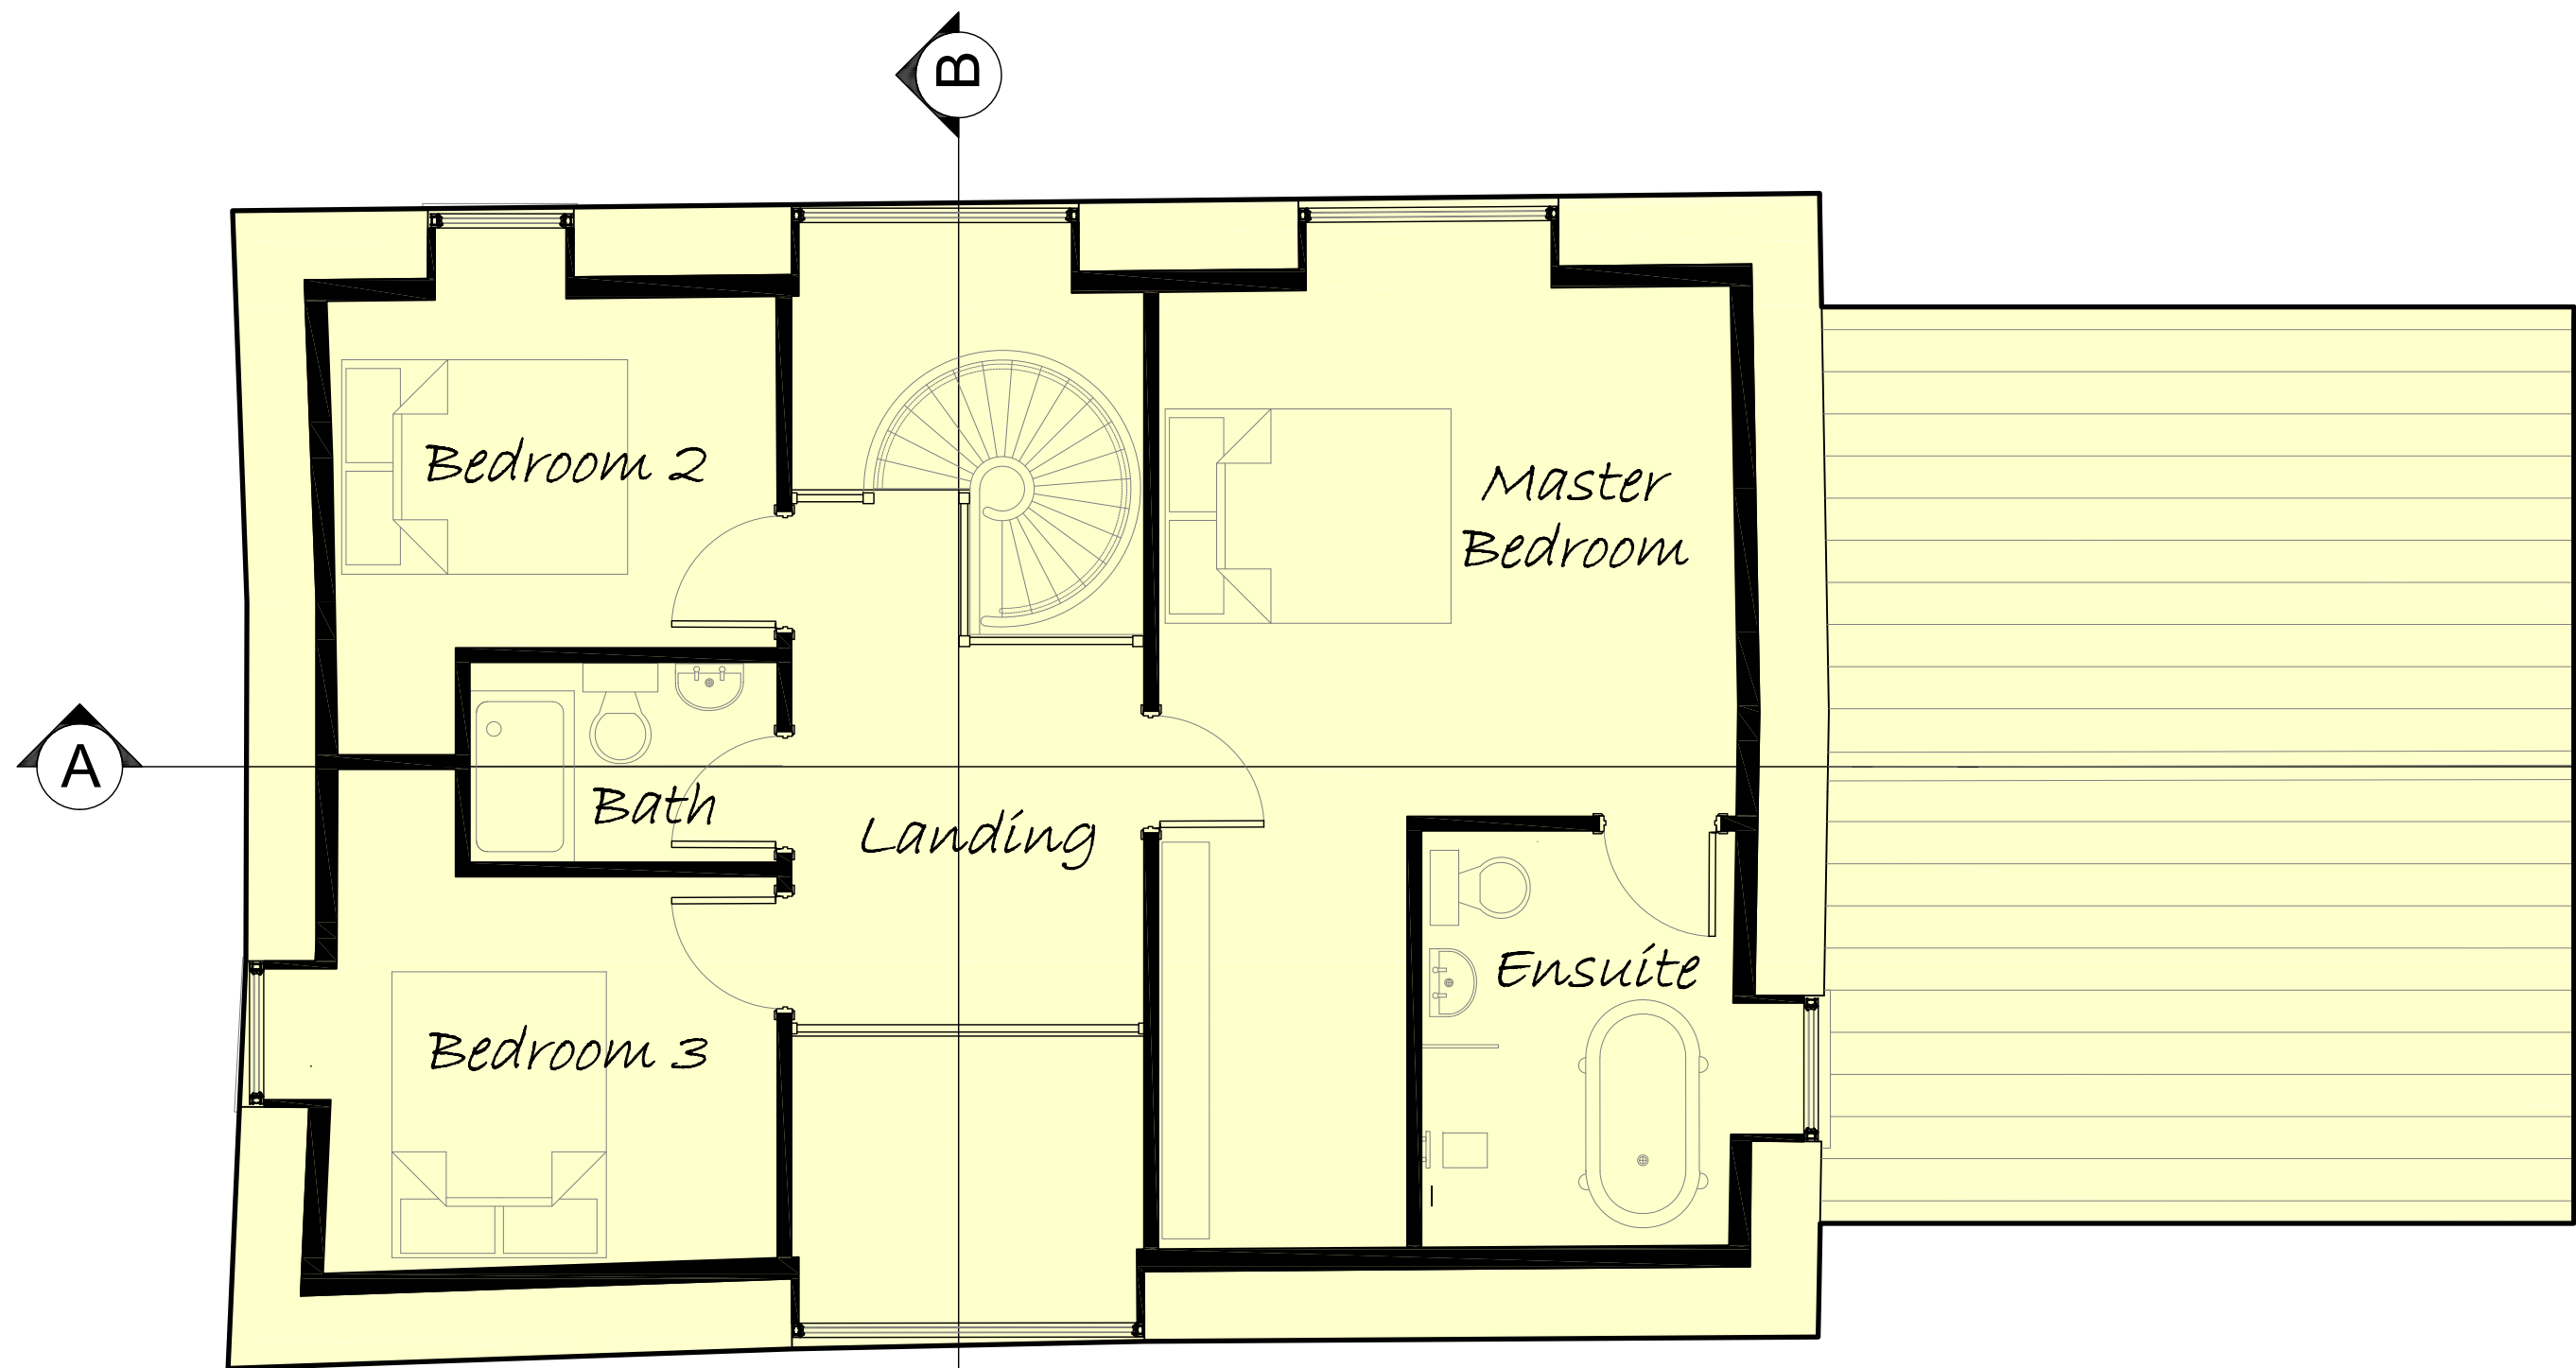


PROPOSED FIRST FLOOR PLAN 1:50




PROPOSED SOUTH ELEVATION 1:100




PROPOSED NORTH ELEVATION 1:100

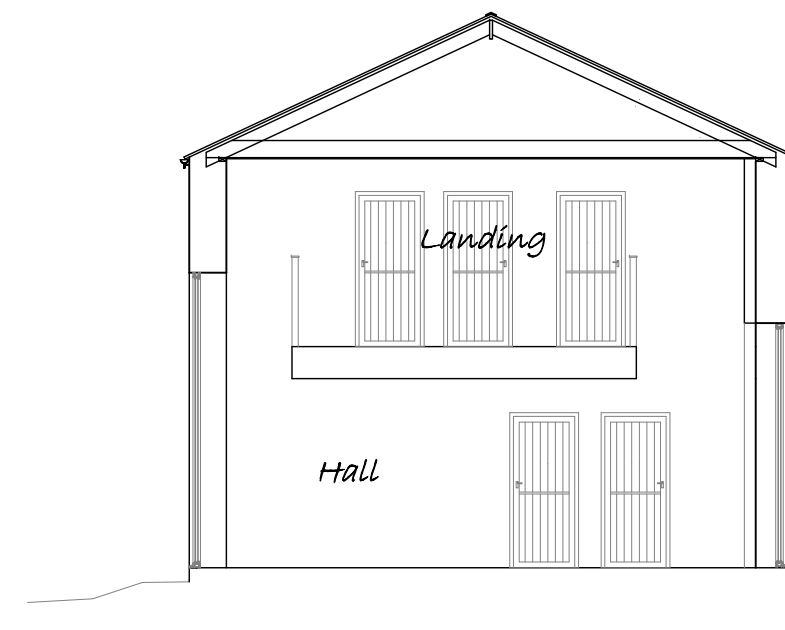


PROPOSED SECTION B-B 1:100

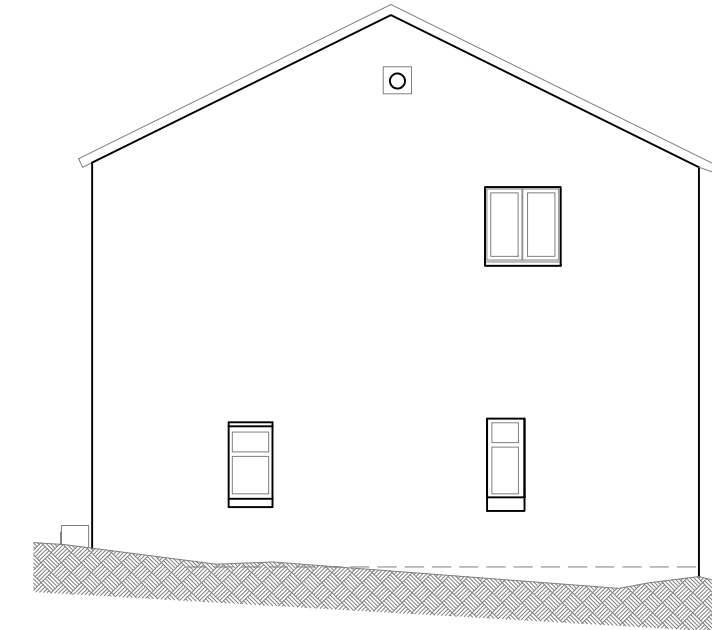


PROPOSED WEST ELEVATION 1:100

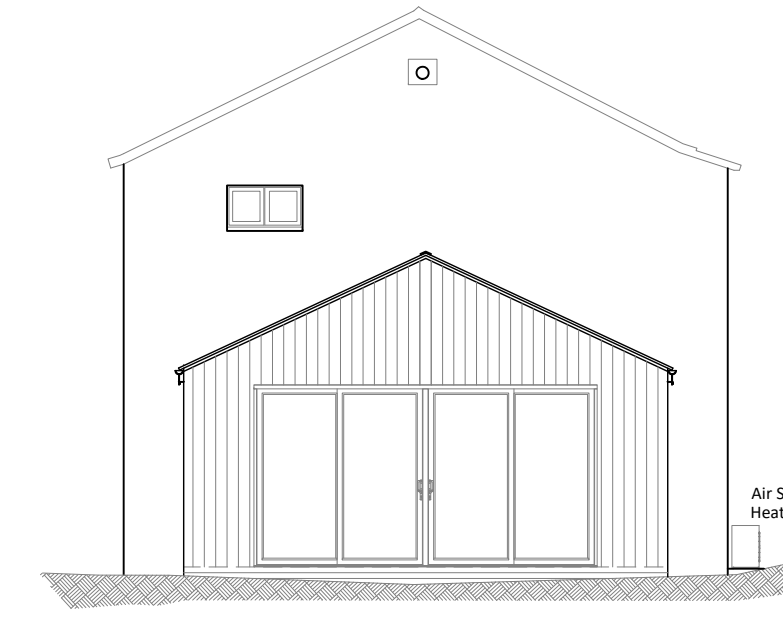


PROPOSED EAST ELEVATION 1:100

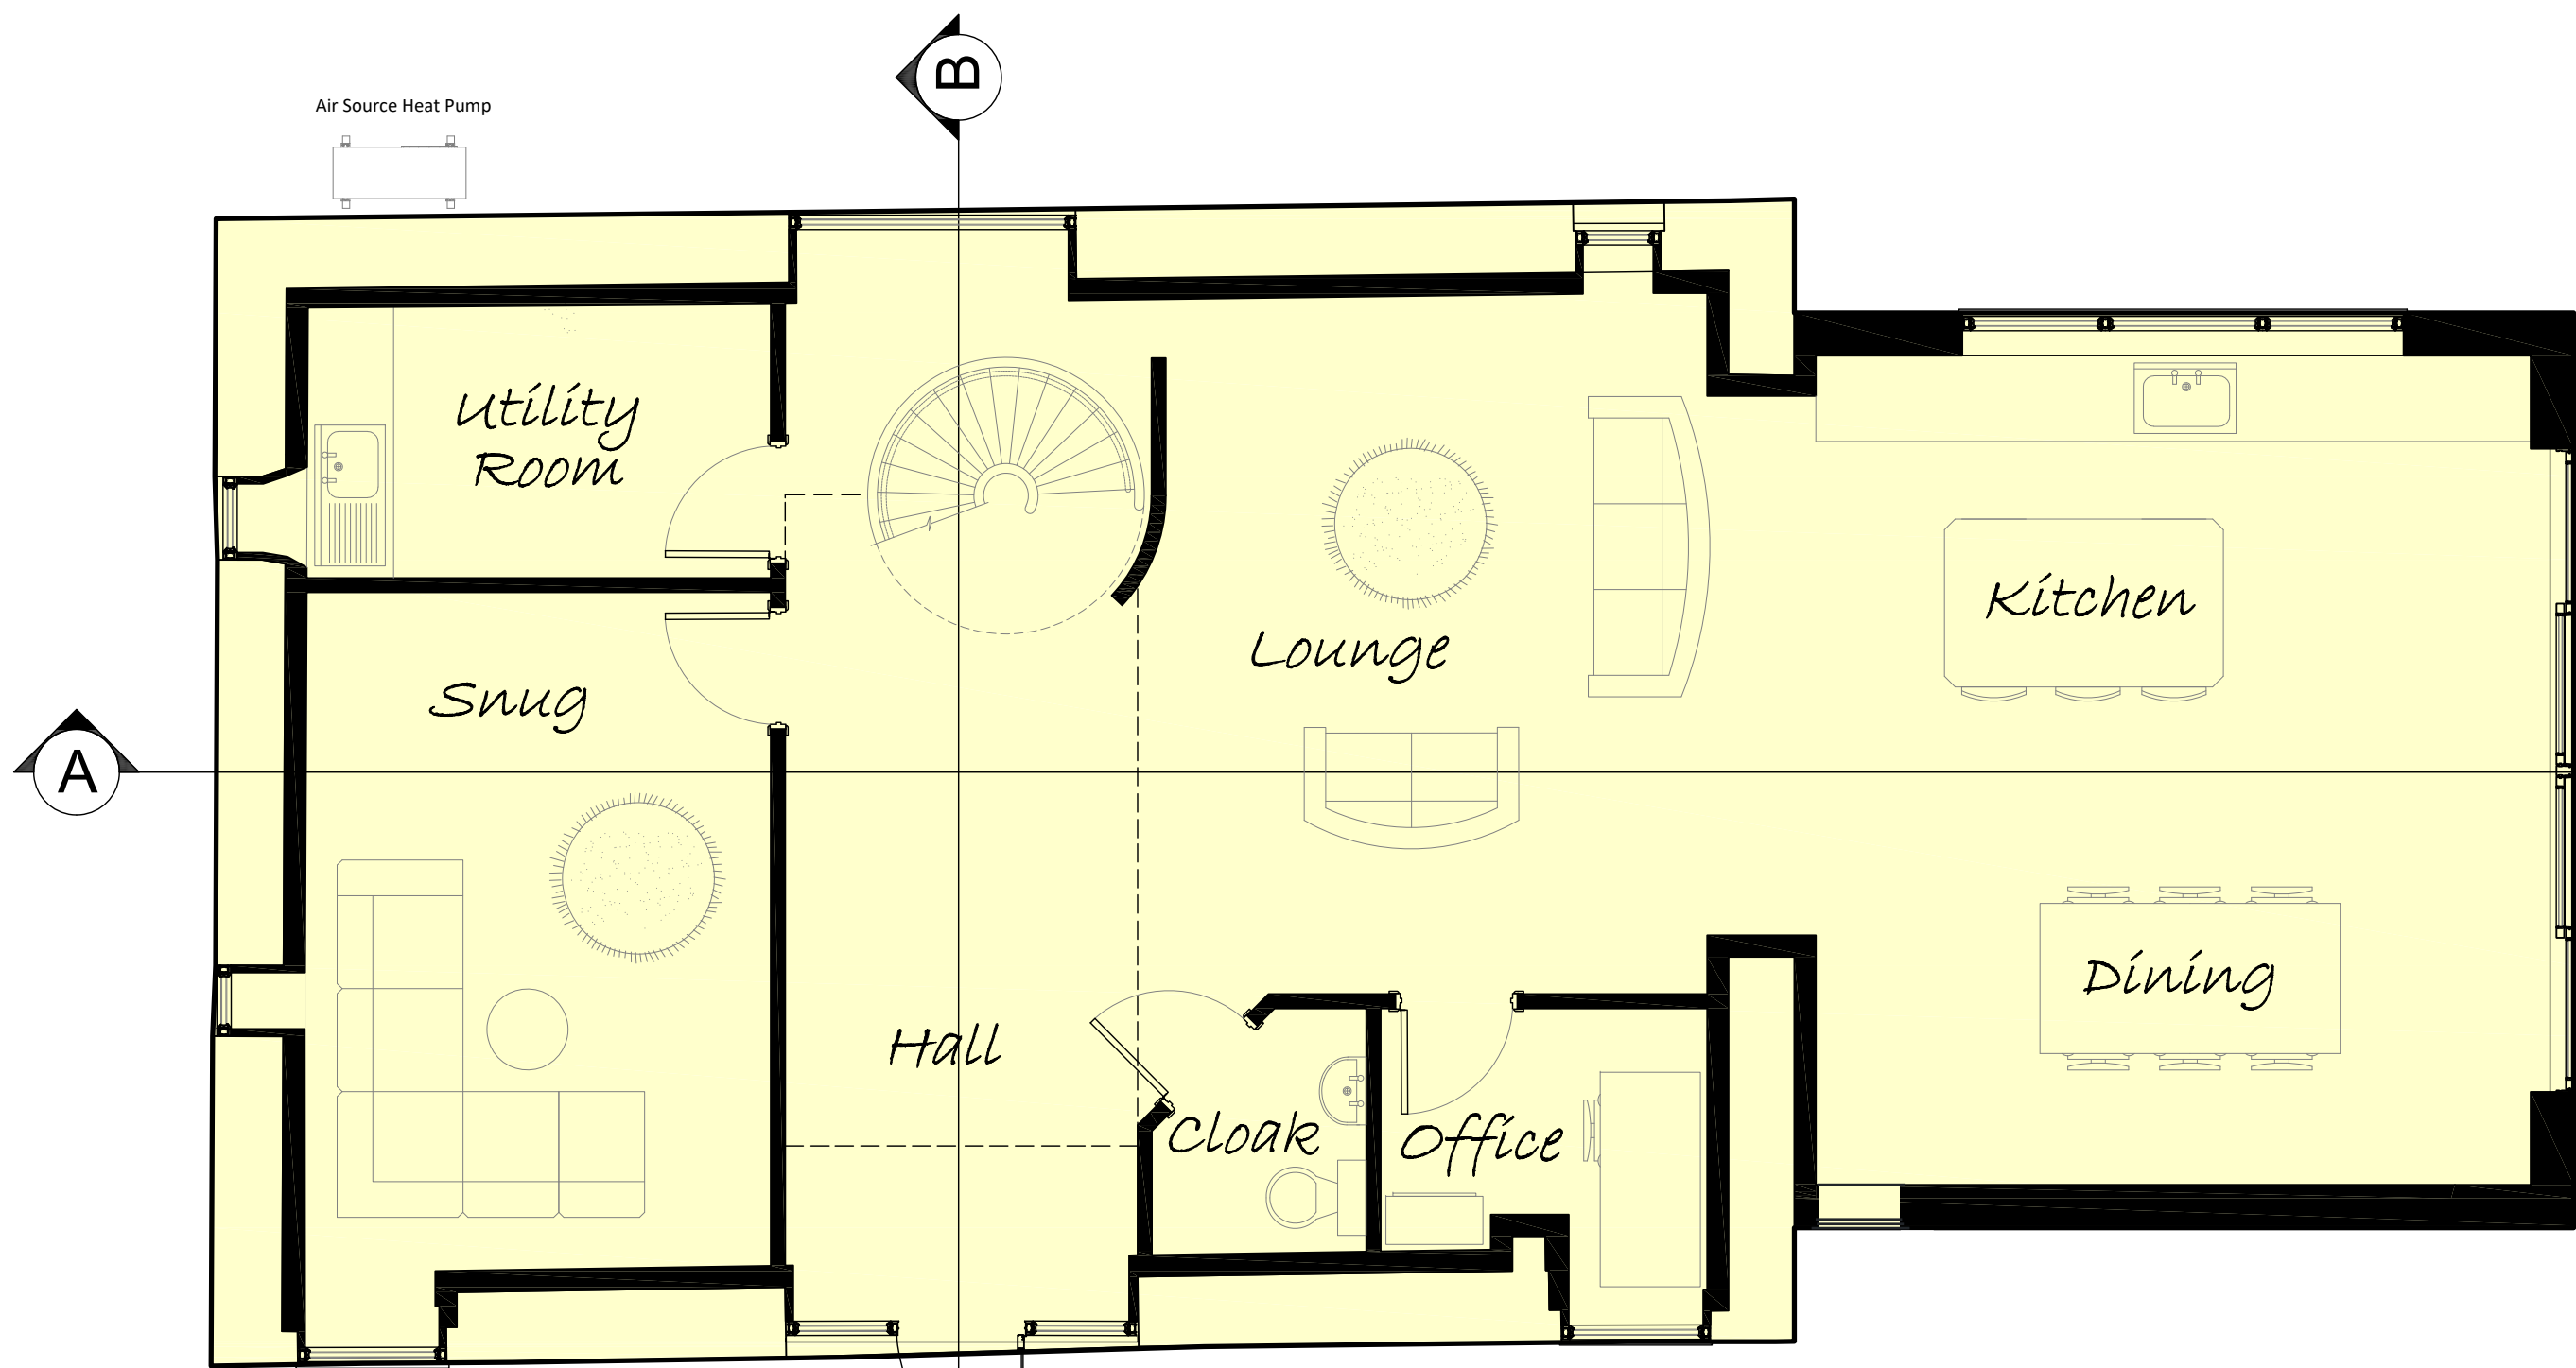


PROPOSED GROUND FLOOR PLAN 1:50

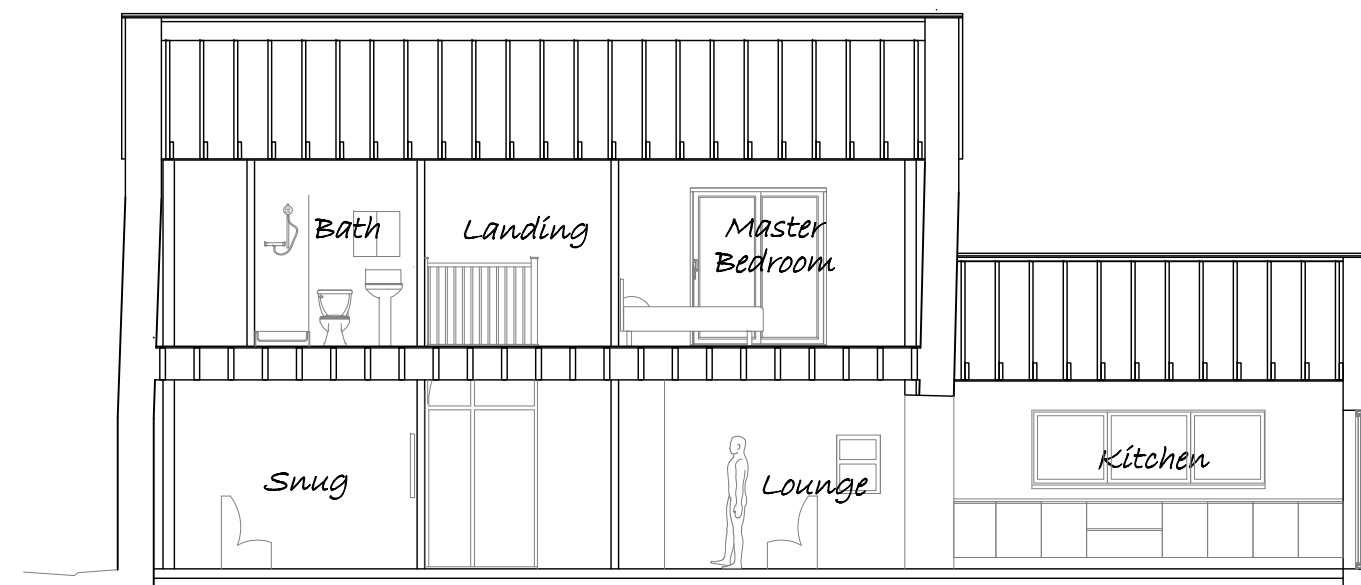


PROPOSED SECTION A-A 1:100

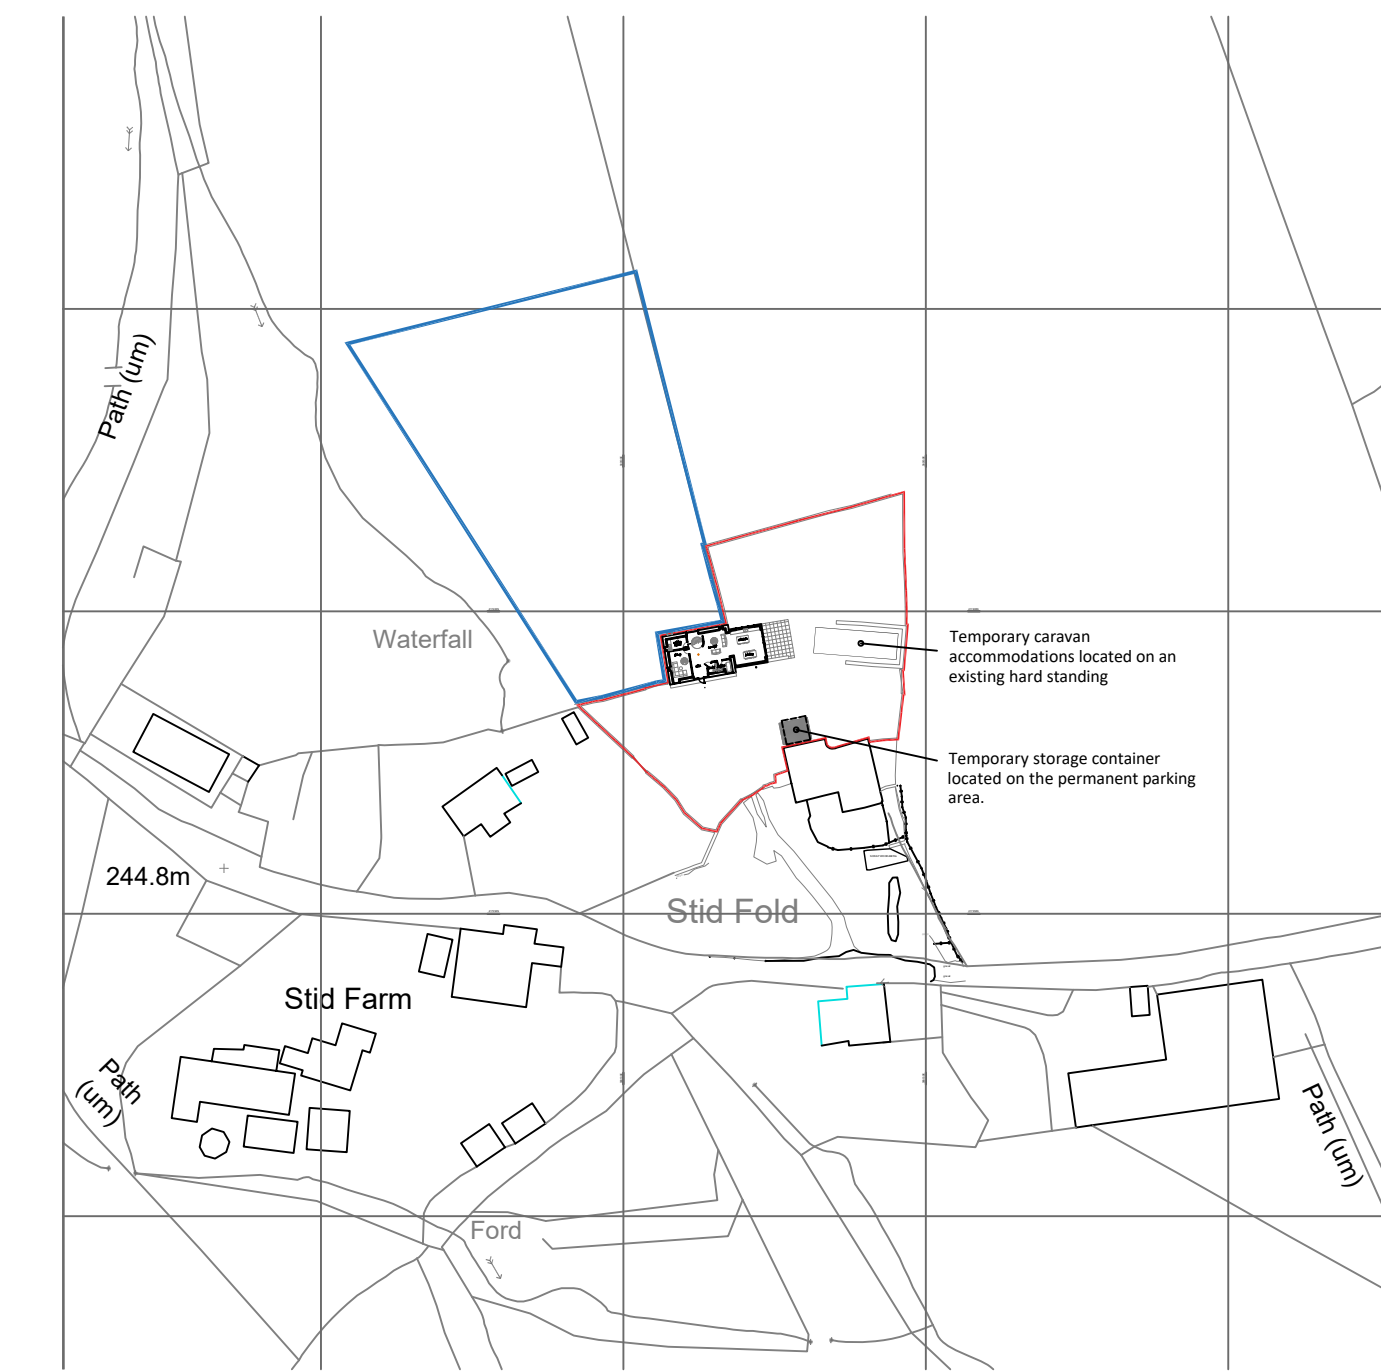

SITE LOCATION PLAN 1:1250

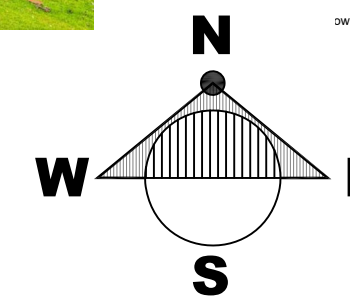

SCALE BARS

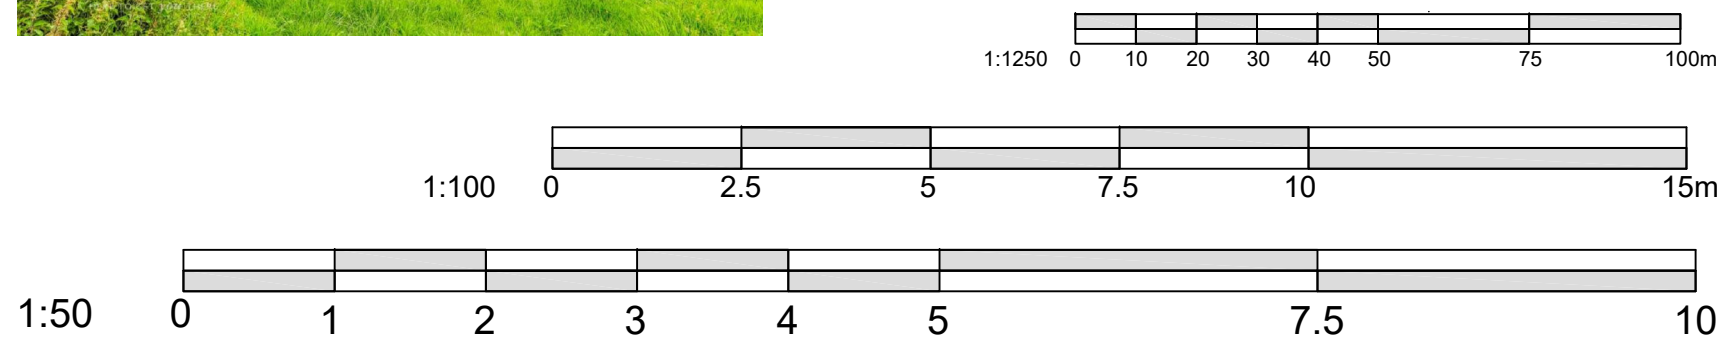

1.1	Drawing revised to reflect planners comments.	March 2026
1.0	First Issue	Feb 2025
rev	notes	date

client	Mr & Mrs Smith	created	Feb 2026
project	Stid Fold Barn Barnfield Lane Wardle	Drawn by	-
title	Proposed Plans Elevations Sections	scale	As Shown

job N°	001	rev	1.1	status	Planning
--------	-----	-----	-----	--------	----------