
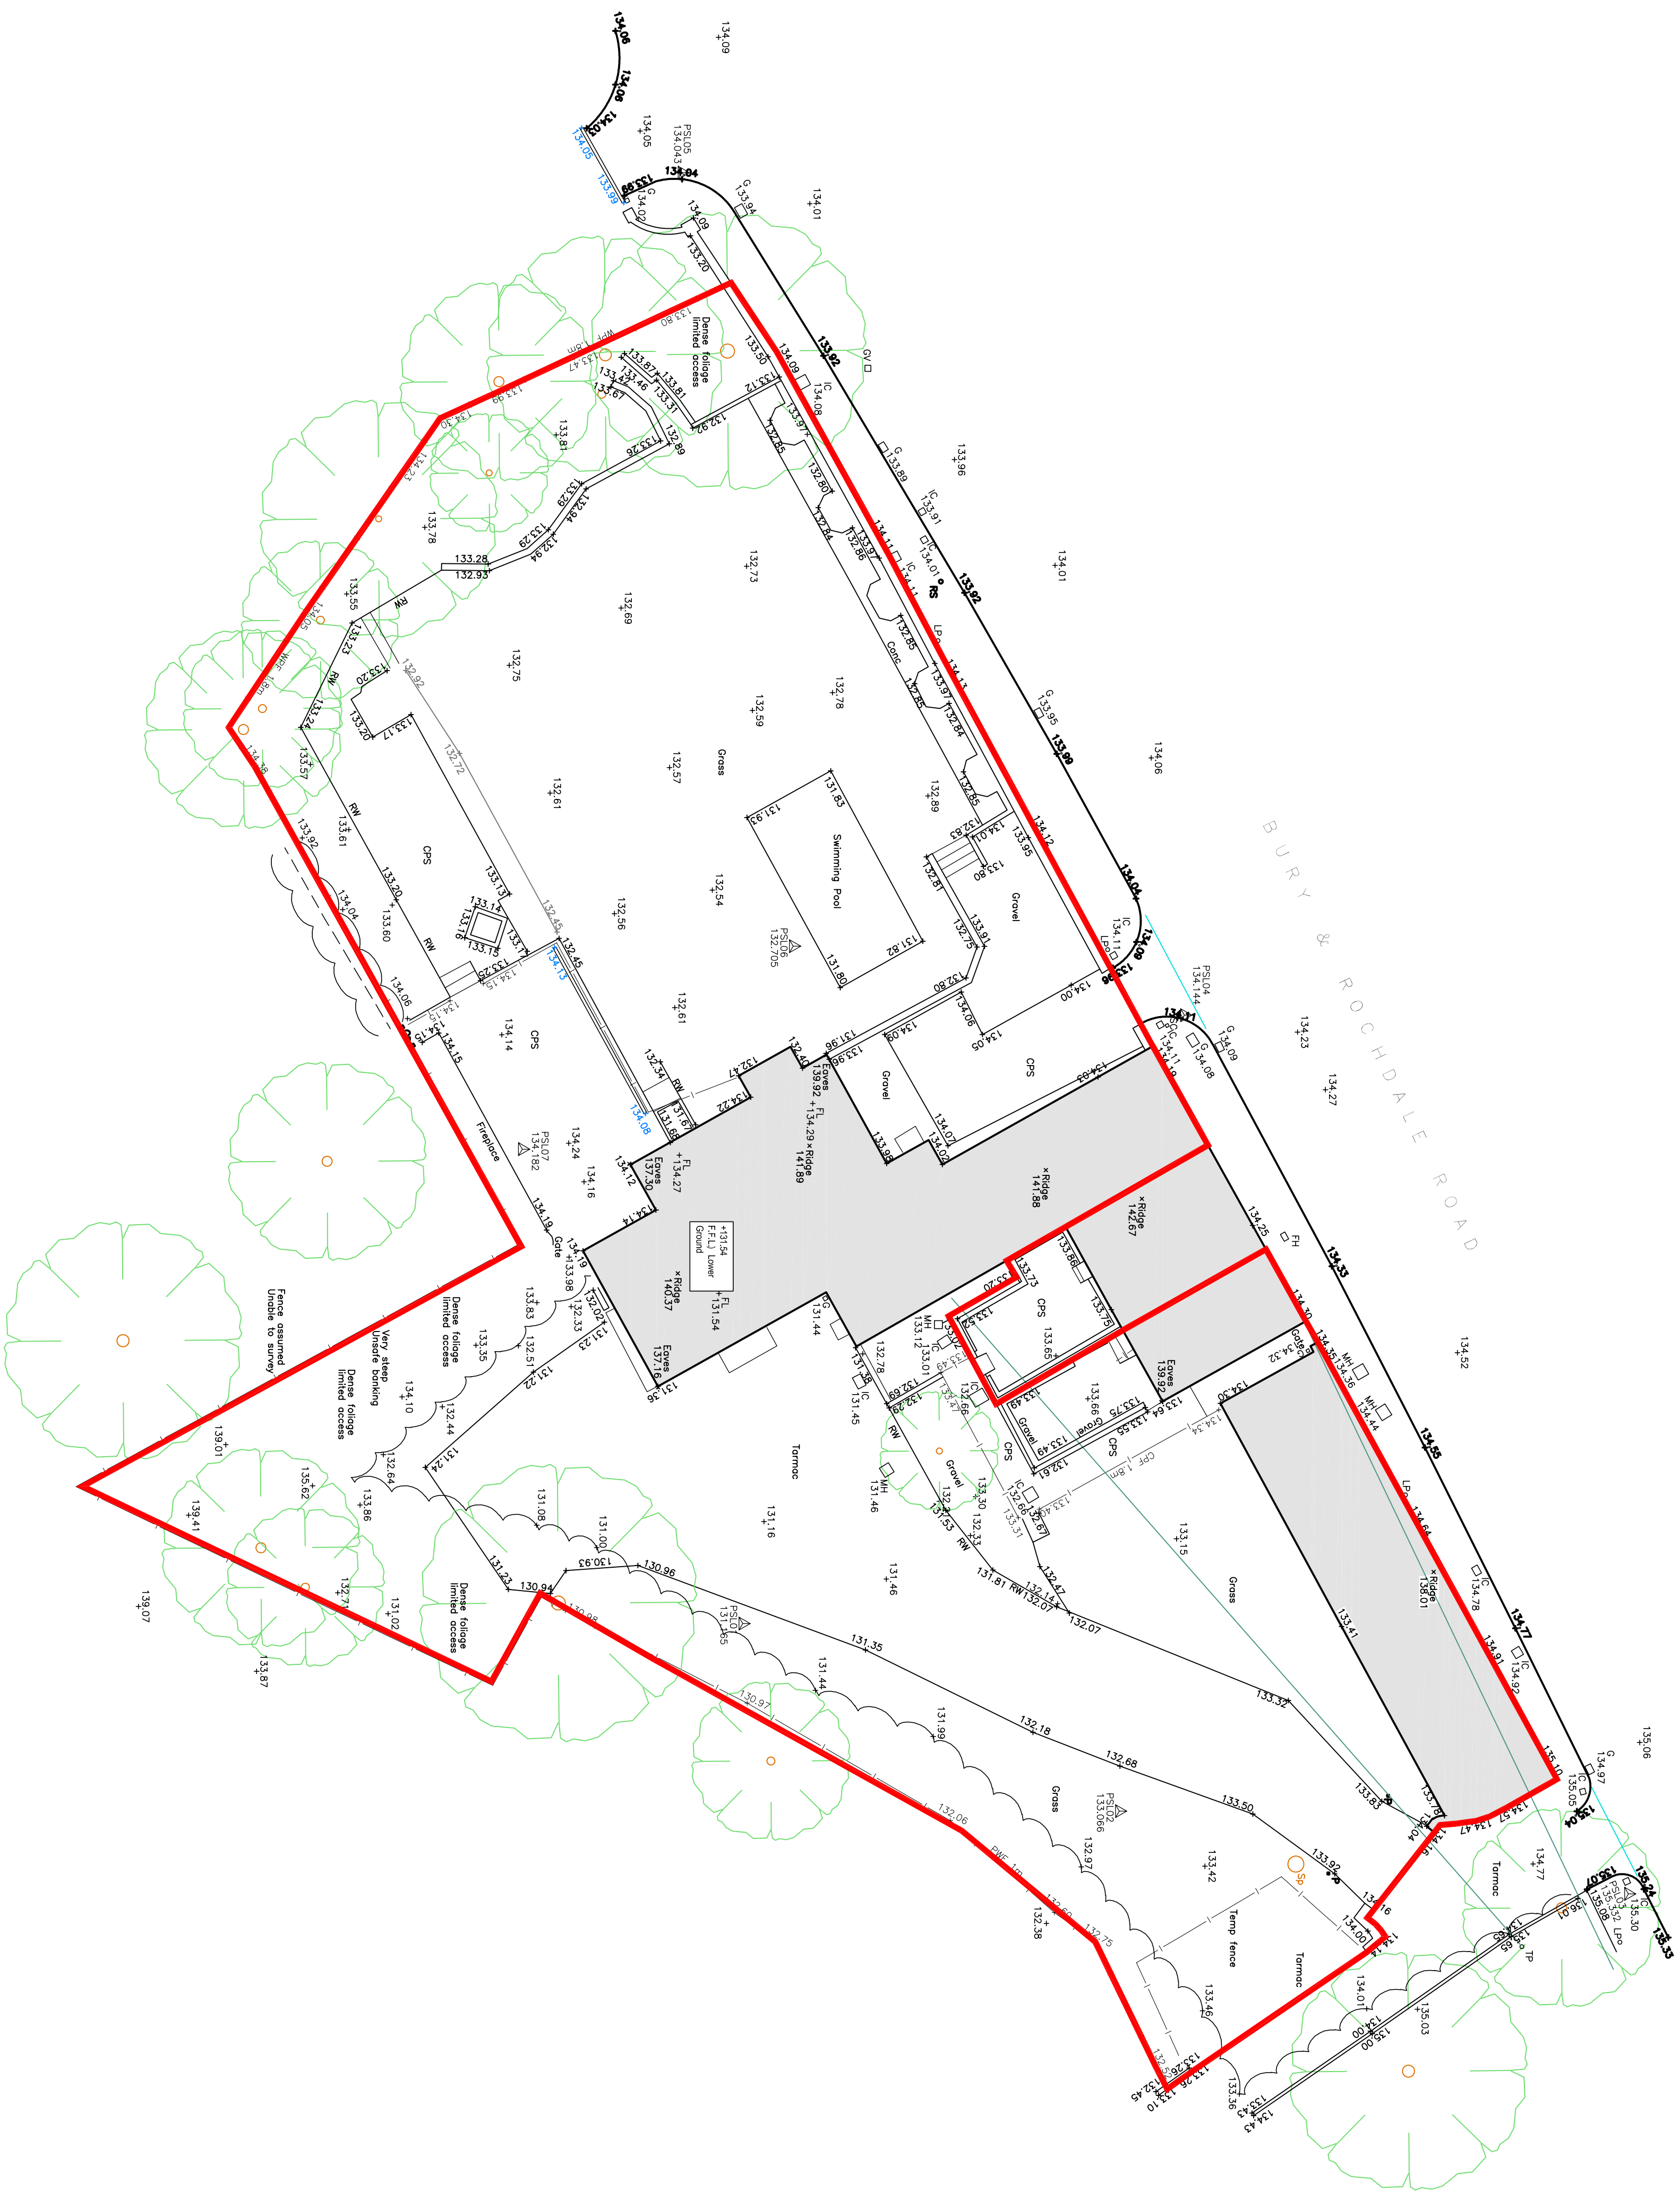


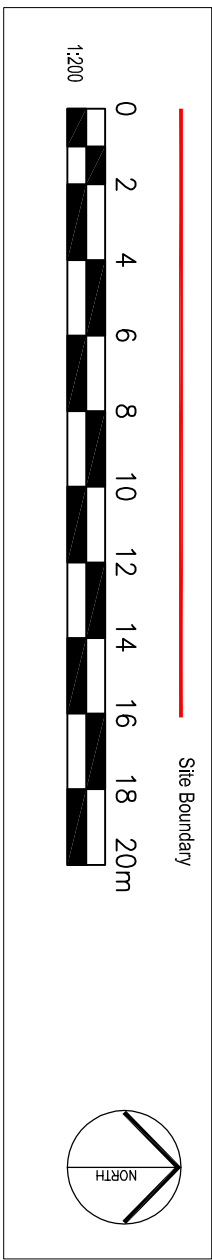

- NOTES
1. On no account may this drawing be scaled.
 2. Any discrepancy to be reported to the Architect immediately.
 3. This drawing is copyright of P.J. Enterprises Ltd.
 4. This drawing is copyright of P.J. Enterprises Ltd.
- via L.R.Design) It may not be reproduced, or part reproduced without the express consent of the property sign.

Drawing Status

- ☐ PRELIMINARY FOR APPROVAL
- ☐ AGREED LAYOUT SIGNED OFF
- ☒ PLANNING DRAWING
- ☐ BUILDING CONTROL DRAWING
- ☐ TENDER DRAWING
- ☐ CONTRACT DRAWING
- ☐ CONSTRUCTION DRAWING
- ☐ AS-BUILT DRAWING

Project
Purinton cottage
Bury and Rochdale Old Road
Bomford OL10 4AT

Drawing Title
Existing Site Plan

Scale
1:200 @ A1

Drawn By
20/01/15

Revision
20/01/15

Revision Details



Architectural services
Office 3
131a Bury New Road
Bury, Lancashire
M25 9NX
t. +44(0)161 820 9196
e. project@lr-design.net
www.lr-design.net