

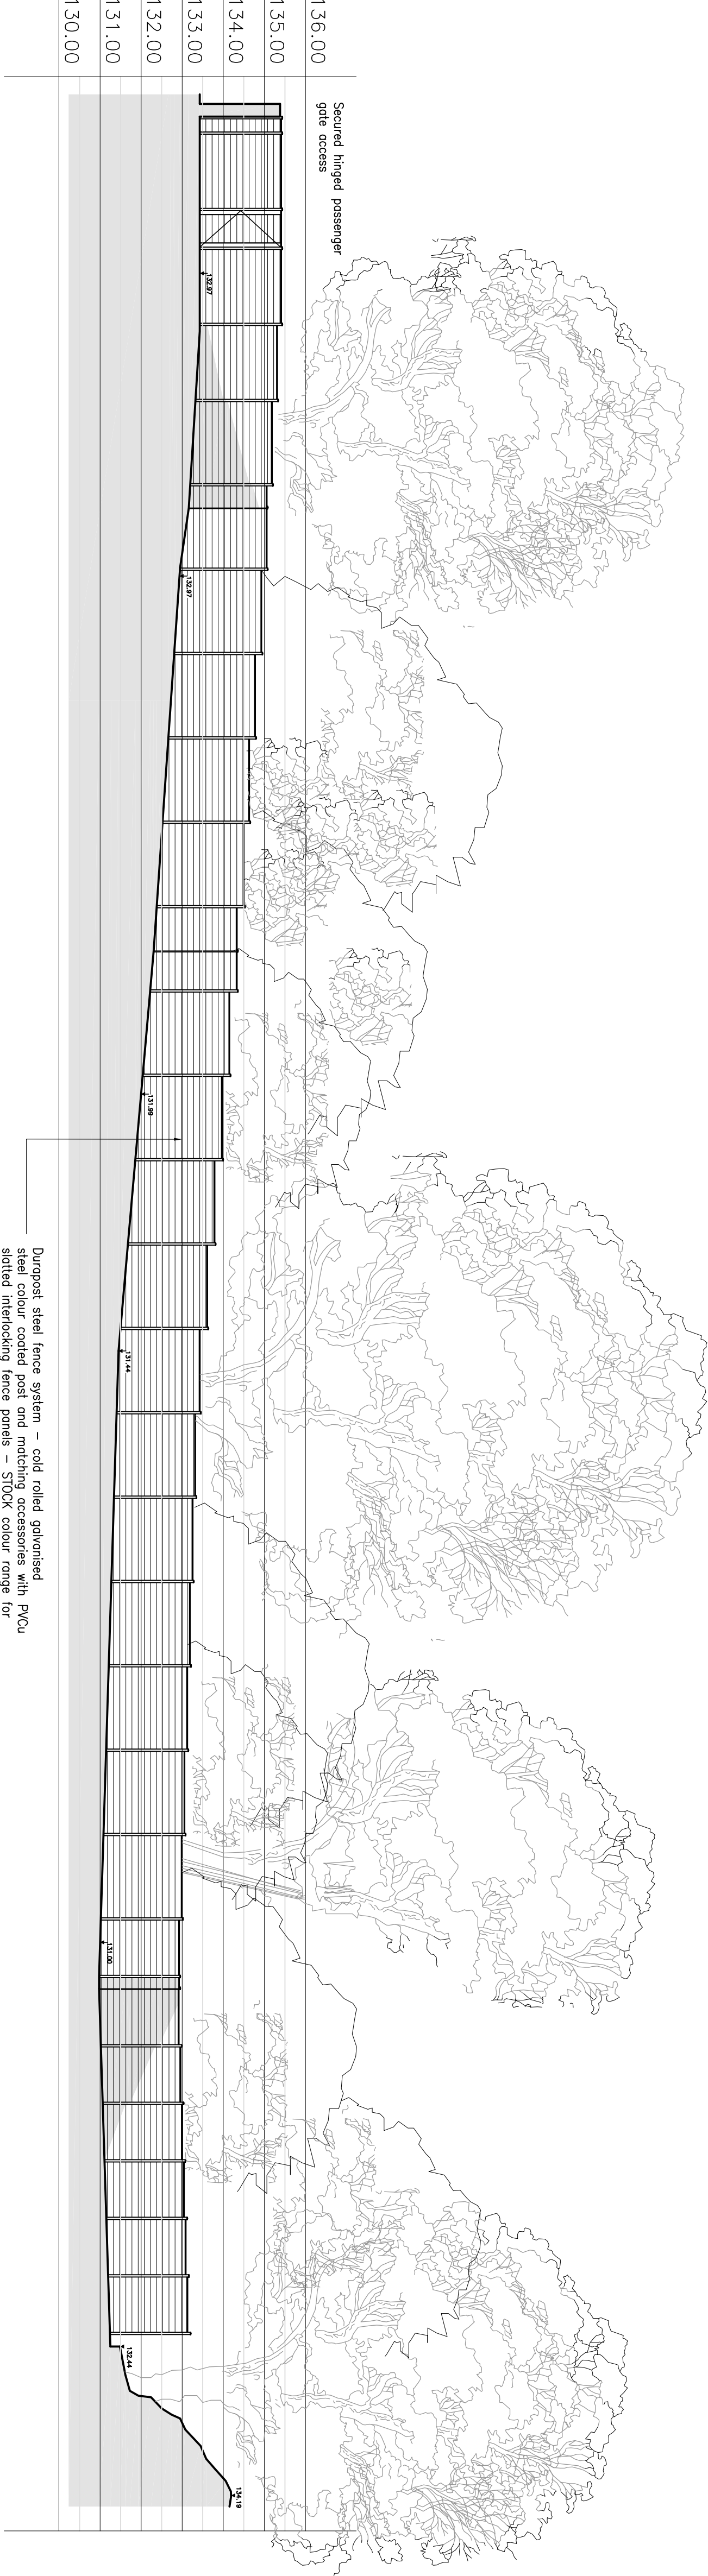


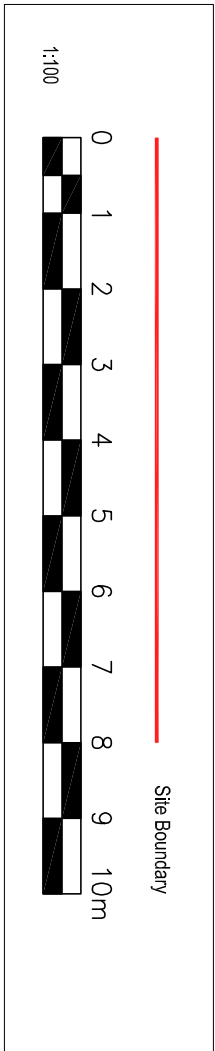

Durapost steel fence system – cold rolled galvanised steel colour coated post and matching accessories with PVCu slatted interlocking fence panels – STOCK colour range for fencing shown as grey – overall height not exceeding 2m from ground level.

Boundary fence - South East Elevation from within the site

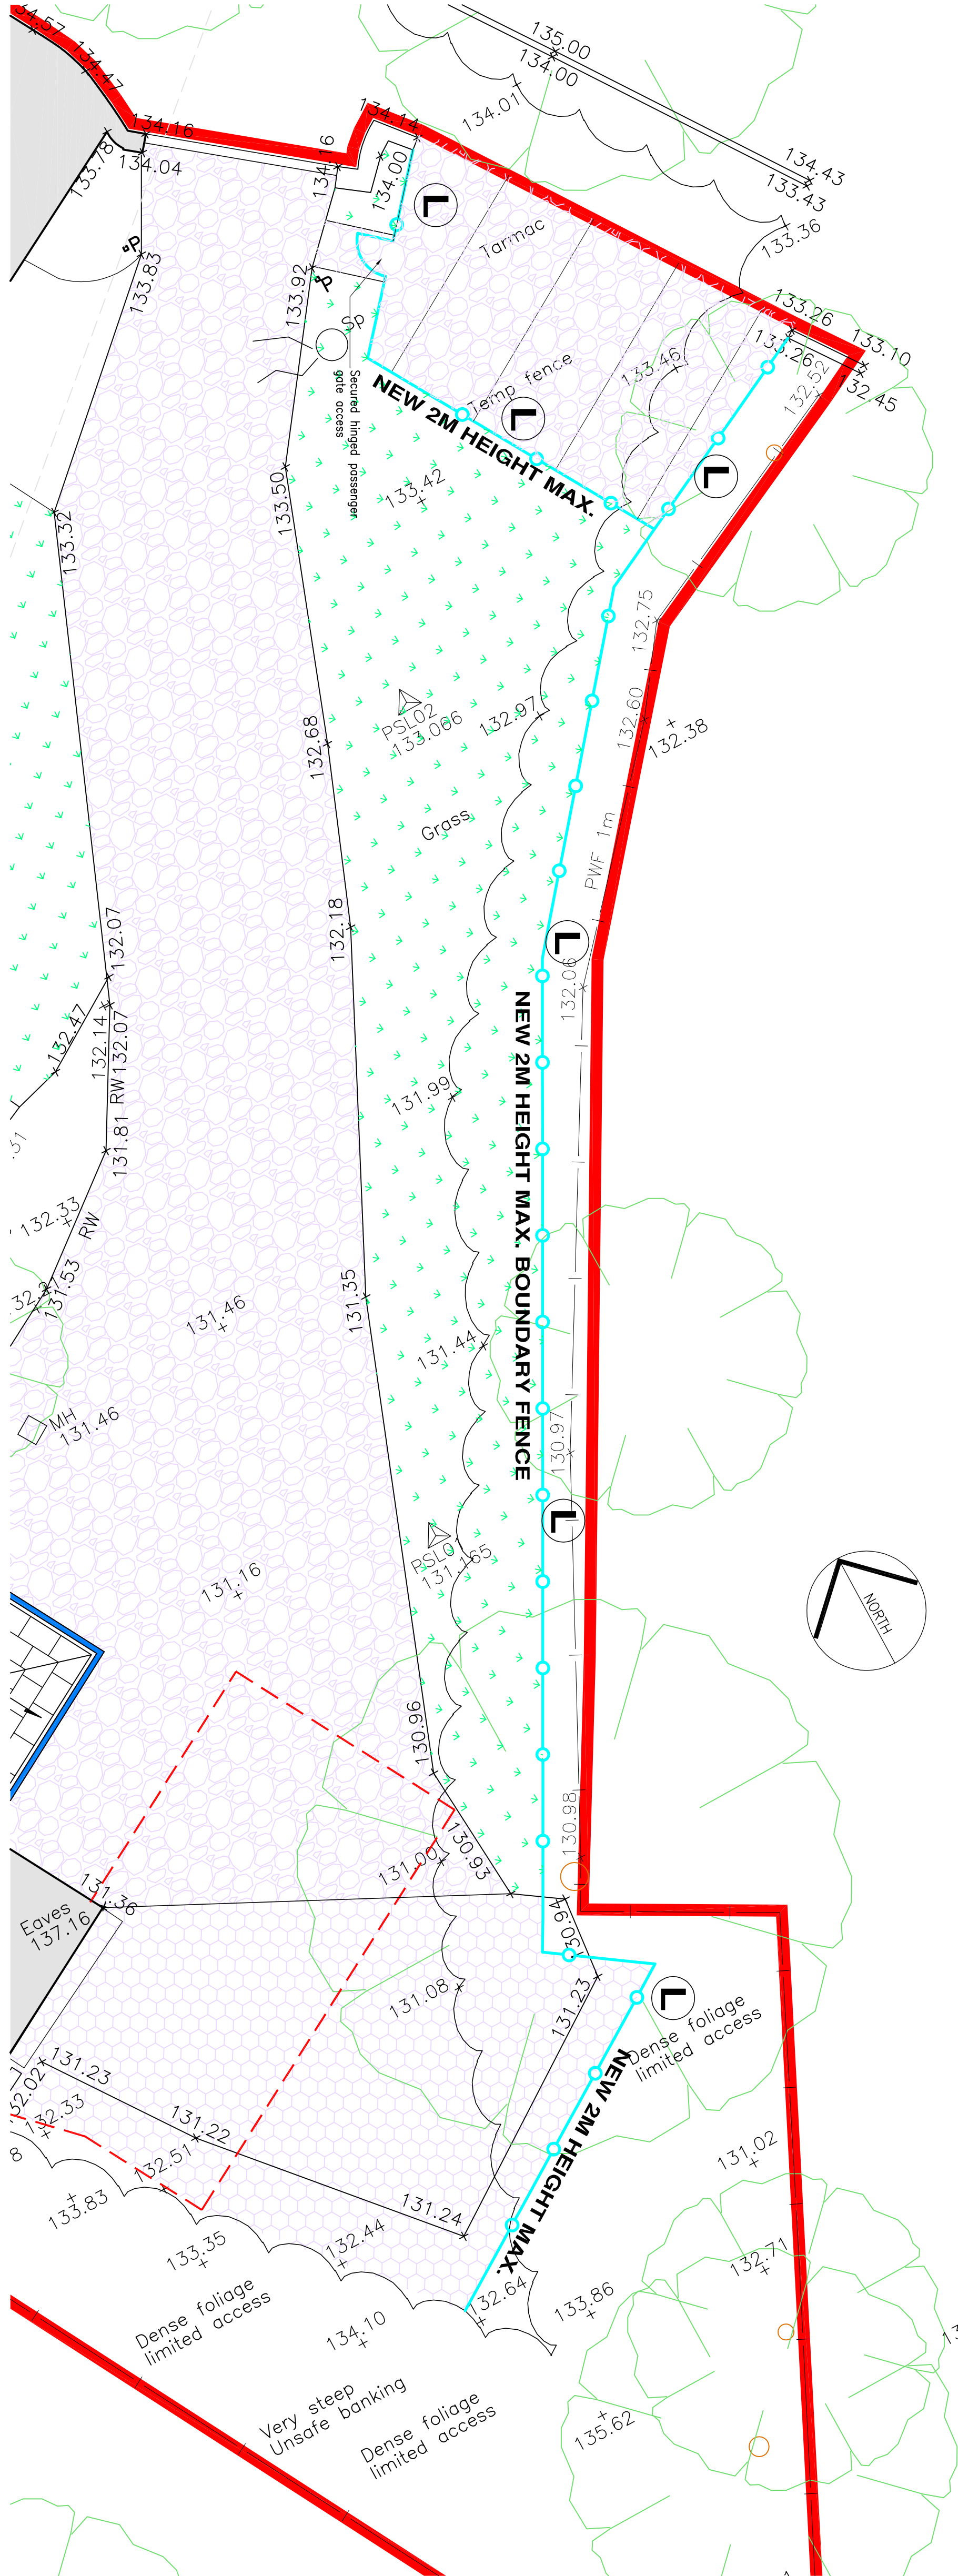

L

Durapost steel fence system – cold rolled galvanised steel colour coated post and matching accessories with PVCu slatted interlocking fence panels – STOCK colour range for pricing shown as grey – overall height not exceeding 2m from ground level.

NOTES

1. On no account may this drawing be scaled.
2. Any discrepancy to be reported to the Architect immediately.
3. This drawing is copyright of P.J. Enterprises Ltd.
4. This drawing is copyright of P.J. Enterprises Ltd. via L-Design. It may not be reproduced, or part reproduced without the express consent of property sign.

Drawing Status

- ☒ PRELIMINARY FOR APPROVAL
- ☐ AGREED LAYOUT SIGNED OFF
- ☐ PLANNING DRAWING
- ☐ BUILDING CONTROL DRAWING
- ☐ TENDER DRAWING
- ☐ CONTRACT DRAWING
- ☐ CONSTRUCTION DRAWING
- ☐ AS-BUILT DRAWING

Project
Purinton cottage
Bury and Roodale Old Road
Bomford OL10 4AT

Drawing title
Proposed Boundary fence
Treatment


Scale
1:100 @ A1

Date
01/07/23

Drawn by No.
207/02 31/7

Revision

Revision Details

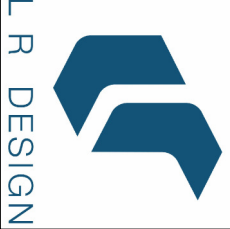

Architectural services
Office 3
131a Bury New Road,
Bury, Greater Manchester,
M25 9NX
t. +44(0)161 820 9196
e. project@lr-design.net
www.lr-design.net