

NOTES

1. On no account may this drawing be scaled.
2. Any discrepancy to be reported to the Architect immediately.
3. This drawing is copyright of P.L. Enterprises Ltd.
4. This drawing is copyright of P.L. Enterprises Ltd via L.R.Design) It may not be reproduced, or part reproduced without the express consent of proprietysign.


Drawing Status

- ☒ PRELIMINARY FOR APPROVAL
- ☐ AGREED LAYOUT SIGNED OFF
- ☐ PLANNING DRAWING
- ☐ BUILDING CONTROL DRAWING
- ☐ TENDER DRAWING
- ☐ CONTRACT DRAWING
- ☐ CONSTRUCTION DRAWING
- ☐ AS-BUILT DRAWING



Project
Pumpion cottage
Lower Ground Floor layout/
option 2
Drawing title
Proposed First
Floor layout option 2
Scale 1:50 @ A1 Date 01/07/25
Drawing No. 207/02/507 Revision A
Redesign Details
REV A
Revised drawings related to fire with fire rating
validation required 05/04/25



FIRST FLOOR PLAN

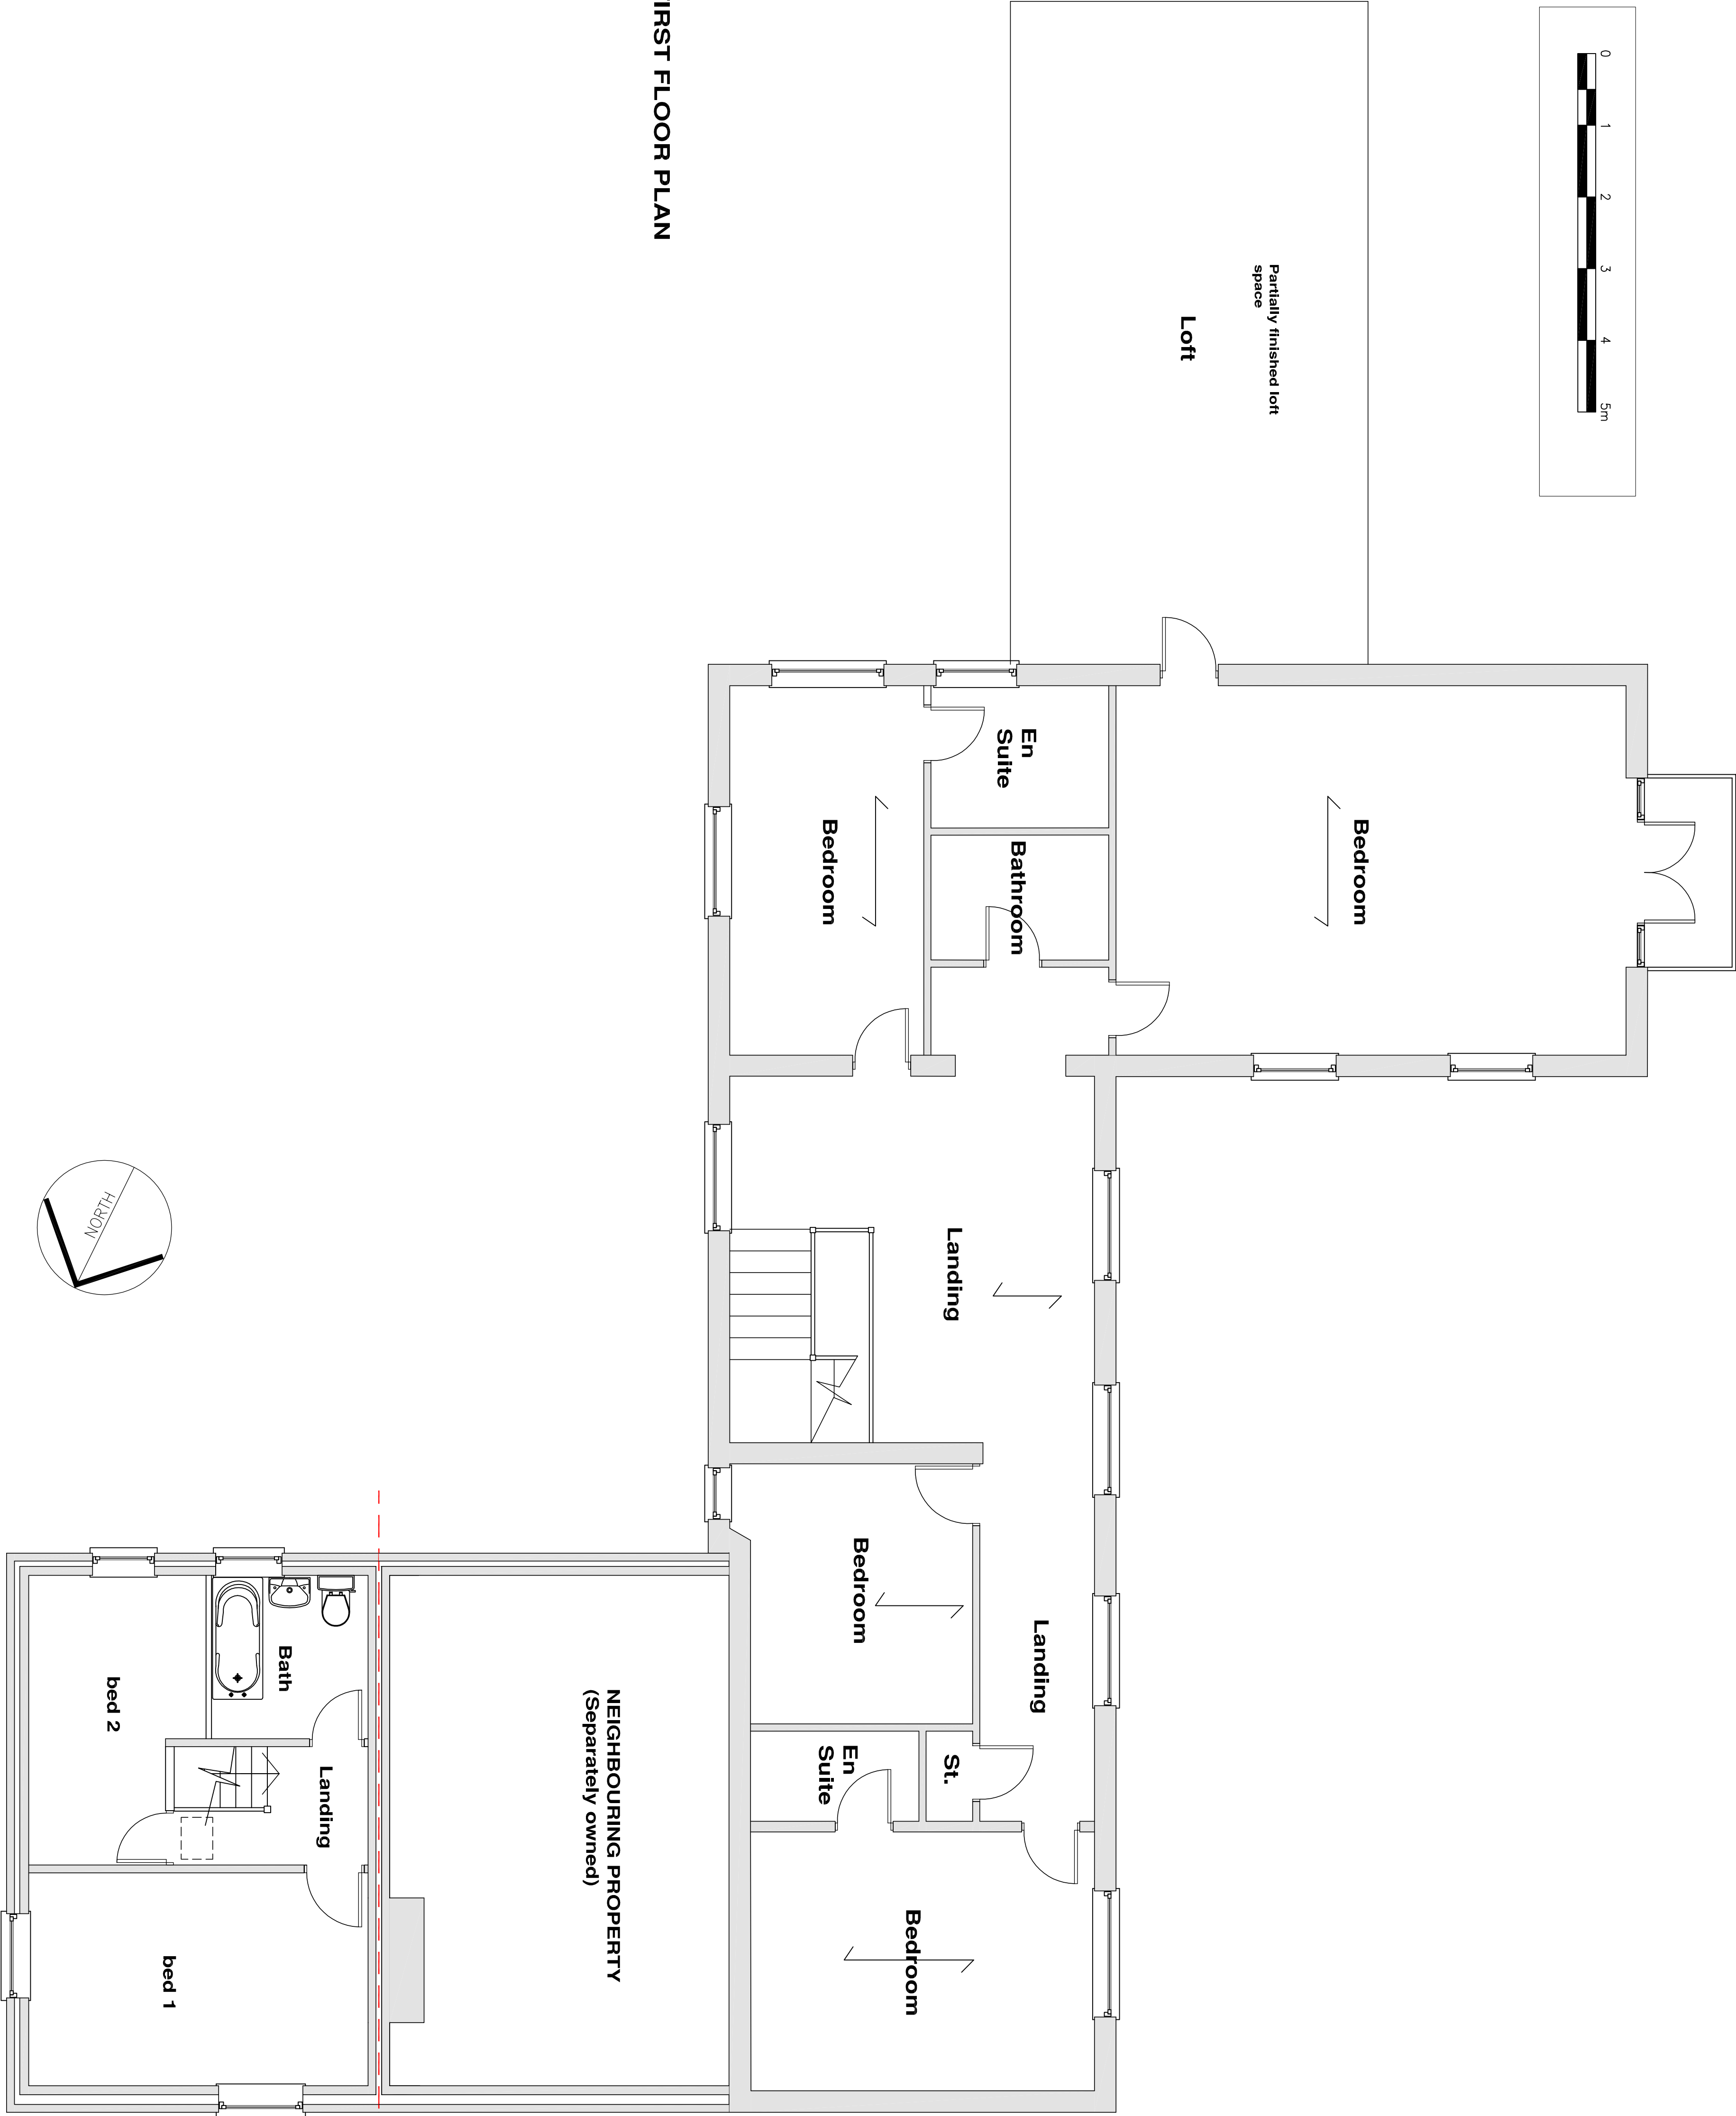

FIRST FLOOR PLAN (Property 190)

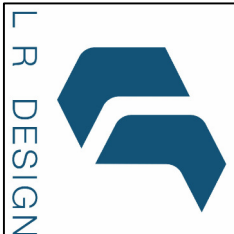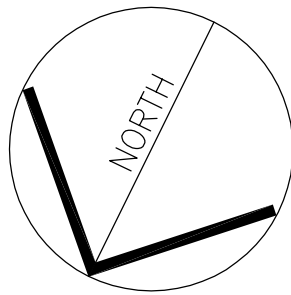

Architectural services
Office 3
131a Bury New Road,
Worsley, Greater Manchester,
M25 9NX
t. +44(0)161 820 9196
e. project@lr-design.net
www.lr-design.net