

NOTES

1. On no account may this drawing be scaled.
2. Any discrepancy to be reported to the Architect immediately.
3. This drawing is the property of P.L. Enterprises Ltd.
4. This drawing is copyright of P.L. Enterprises Ltd.
5. This drawing is to be used only for the purposes intended via L.R.Design) It may not be reproduced, or part reproduced without the express consent of property sign.

Drawing Status

- ☐ PRELIMINARY FOR APPROVAL
- ☐ AGREED LAYOUT SIGNED OFF
- ☒ PLANNING DRAWING
- ☐ BUILDING CONTROL DRAWING
- ☐ TENDER DRAWING
- ☐ CONTRACT DRAWING
- ☐ CONSTRUCTION DRAWING
- ☐ AS-BUILT DRAWING

Project
Pumpion cottage
186, Bury and Rochdale old
Road, Heywood, OL10 4AT

Drawing Title
Proposed ground
Floor plan (typical)


Scale
1:50 @ A1

Drawn By
20/12/2017



Checked By
17/03/2018

Revision Details
REV A
Revised door properties added
04.05.20



GROUND FLOOR PLAN (Property 186)

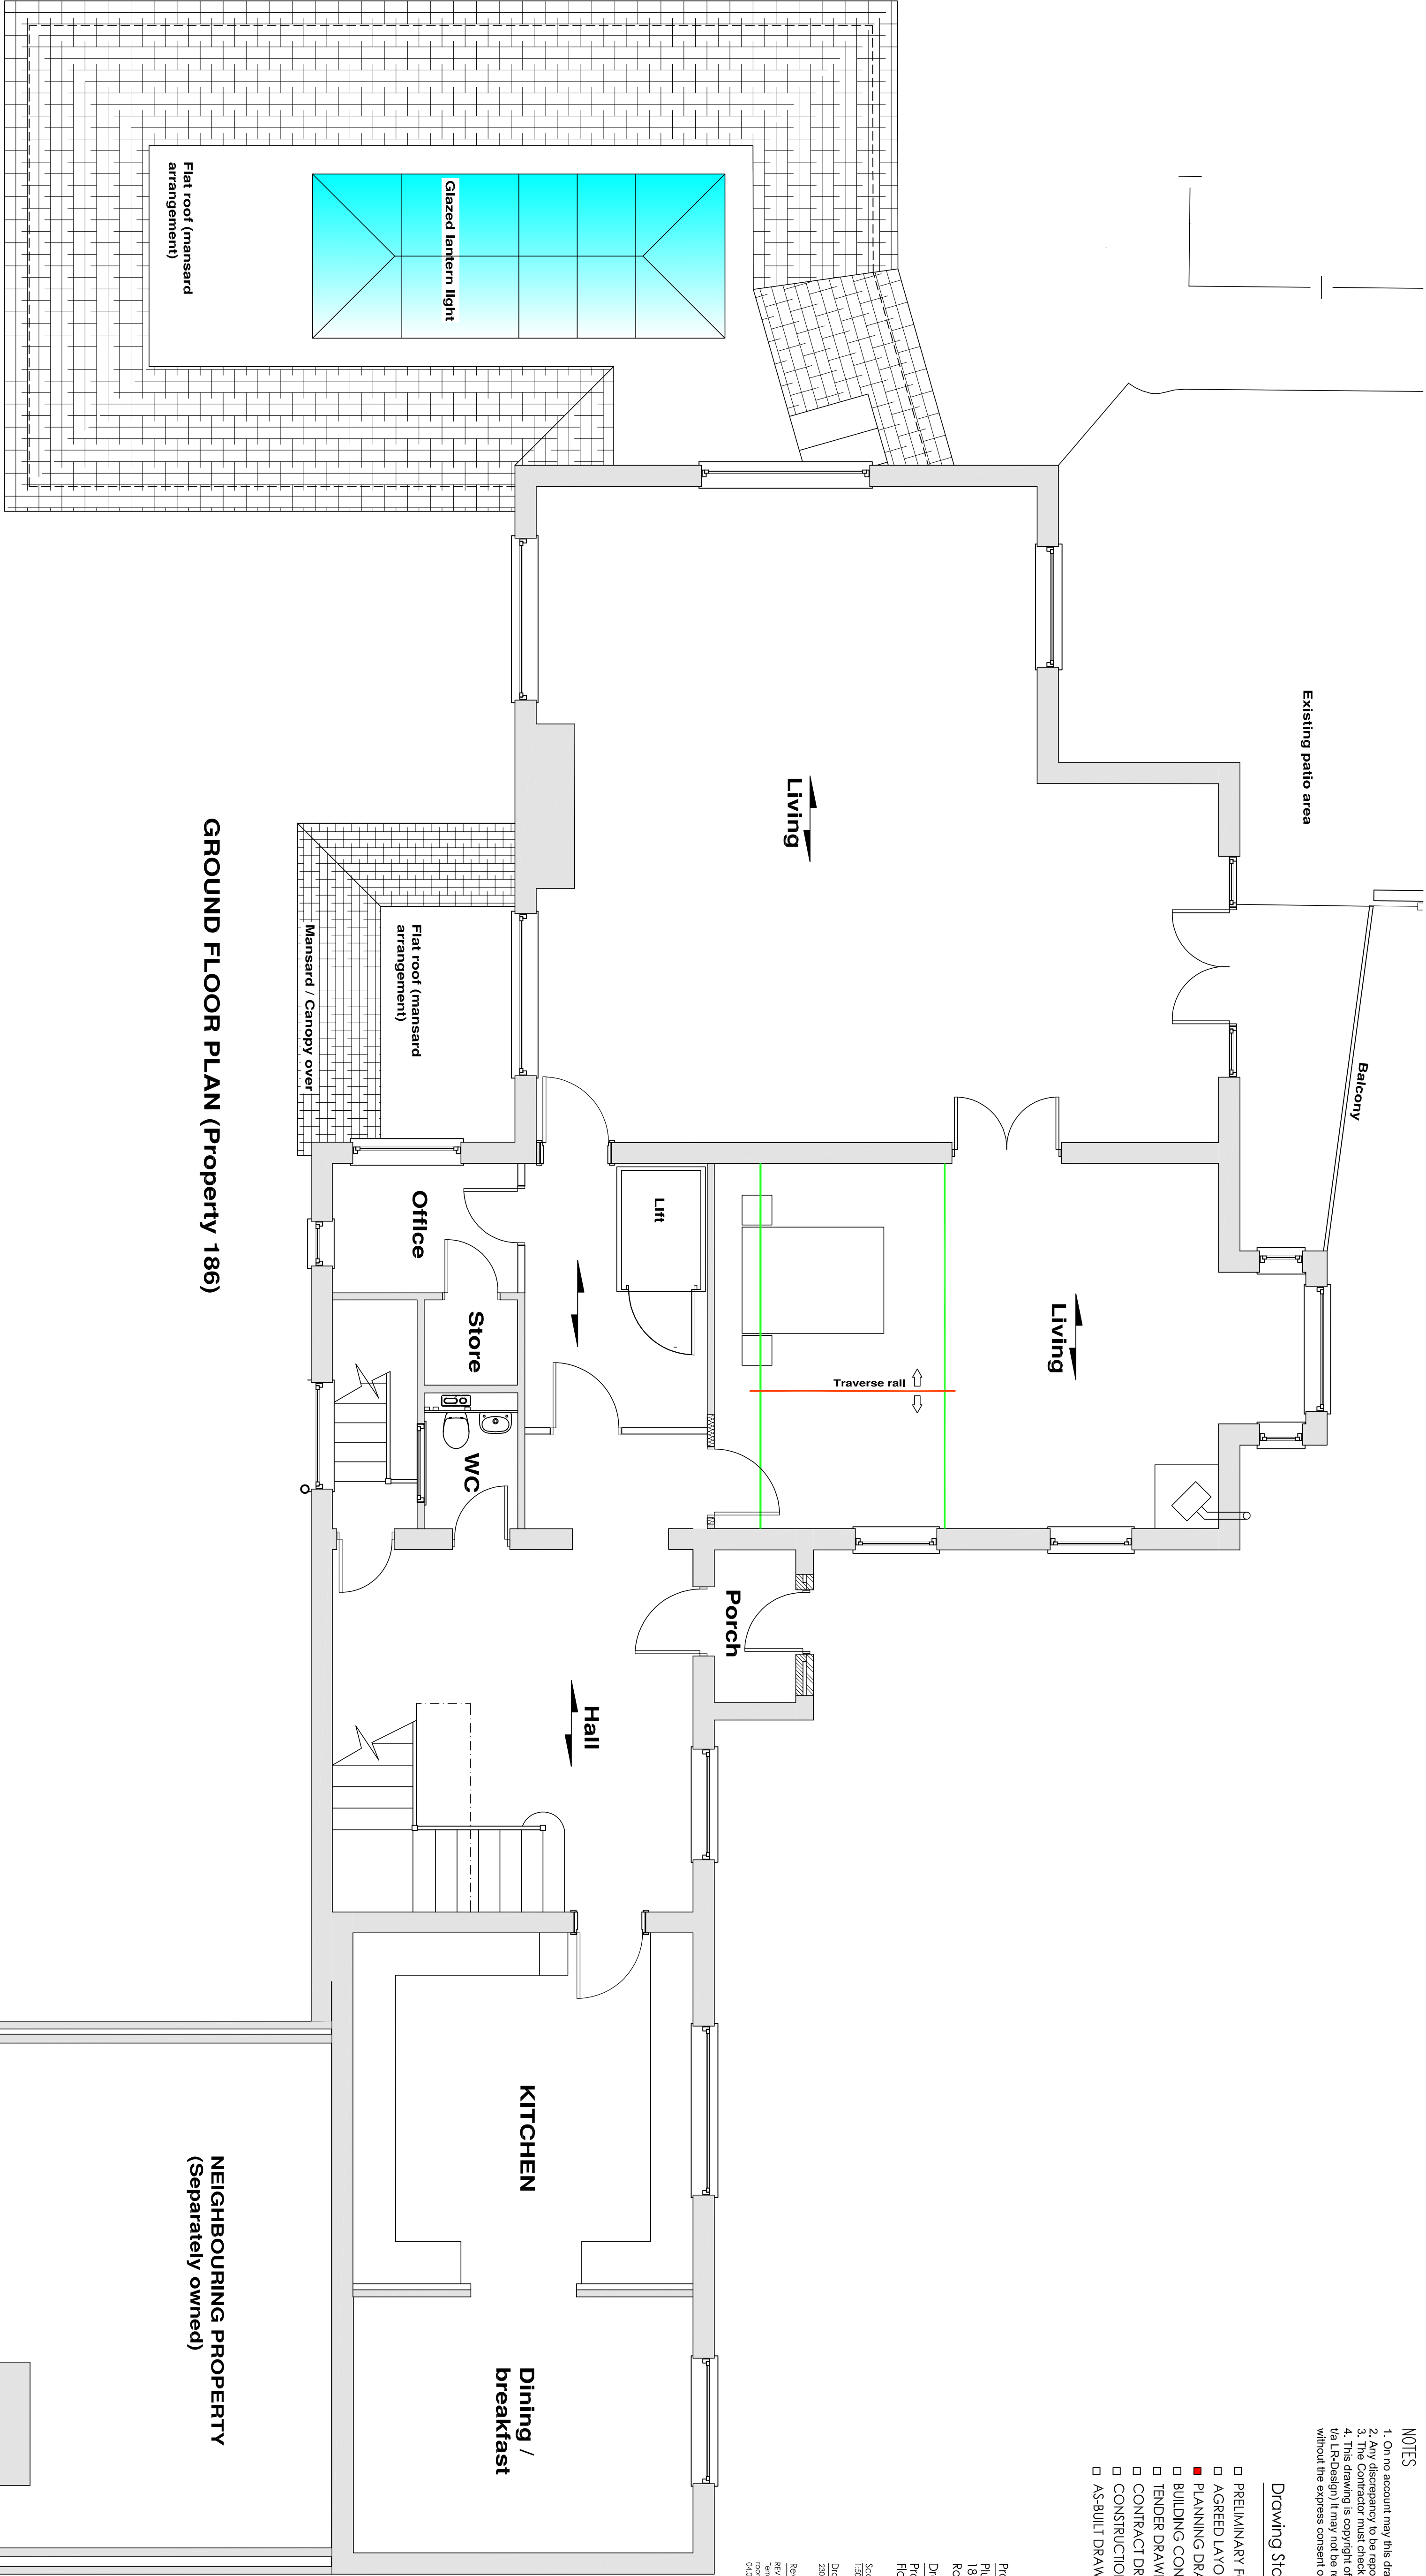

NEIGHBOURING PROPERTY
(Separately owned)

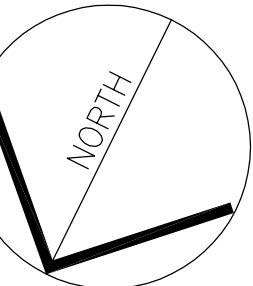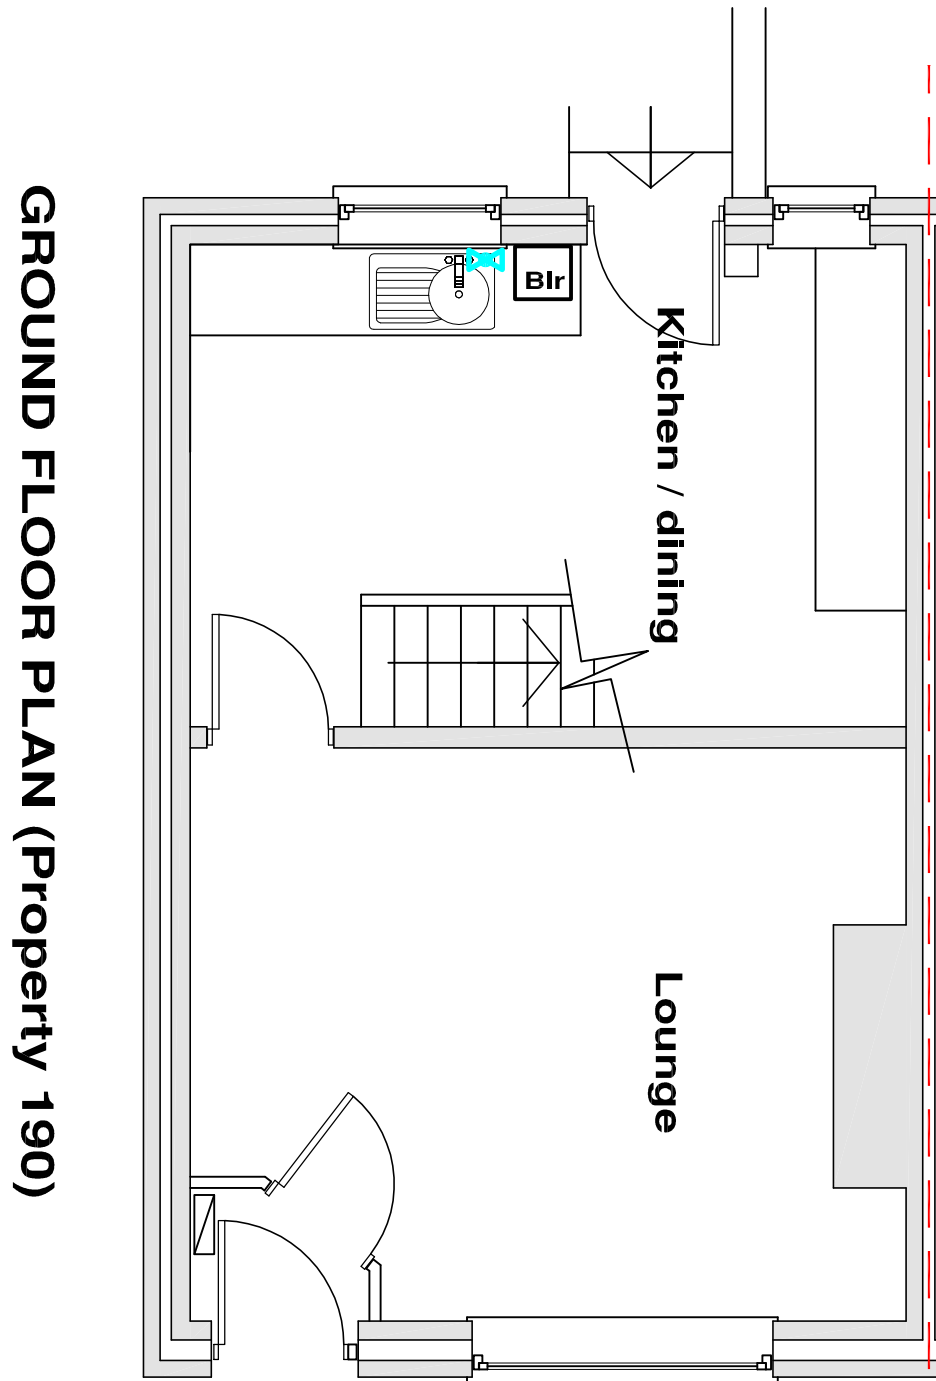

GROUND FLOOR PLAN

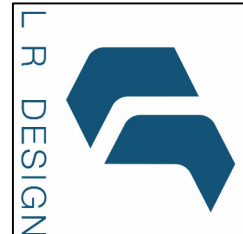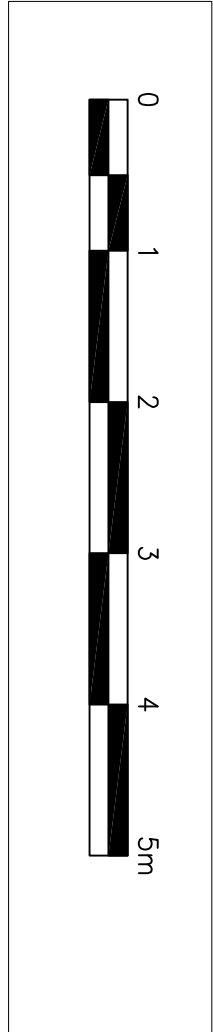

Architectural services
131a Bury New Road,
M25 9NX
t. +44(0)161 820 9196
e. project@lr-design.net
www.lr-design.net