


NOTES

1. On no account may this drawing be scaled.
2. Any discrepancy to be reported to the Architect immediately.
3. No part of this drawing is to be reproduced or transmitted in any form or by any means electronic, mechanical, photocopying, recording, or by any information storage and retrieval system, without the express consent of property sign.
4. This drawing is copyright of P.L. Enterprises Ltd
5. This drawing is copyright of P.L. Enterprises Ltd
Drawing Status

- ☐ PRELIMINARY FOR APPROVAL
- ☐ AGREED LAYOUT SIGNED OFF
- ☒ PLANNING DRAWING
- ☐ BUILDING CONTROL DRAWING
- ☐ TENDER DRAWING
- ☐ CONTRACT DRAWING
- ☐ CONSTRUCTION DRAWING
- ☐ AS-BUILT DRAWING


Project
Plumpton Cottage
186, Bury and Rochdale Old
Road, Heywood OL10 4AT
Drawing Title
Existing Floor Plans
Scale
1/50 @ A2
2006/234
Drawing No.
220103-100
Revision
A
Revision Details
REV A
As per discussion dated 11 Nov with Planning
Department regarding
info document required
04.03.20

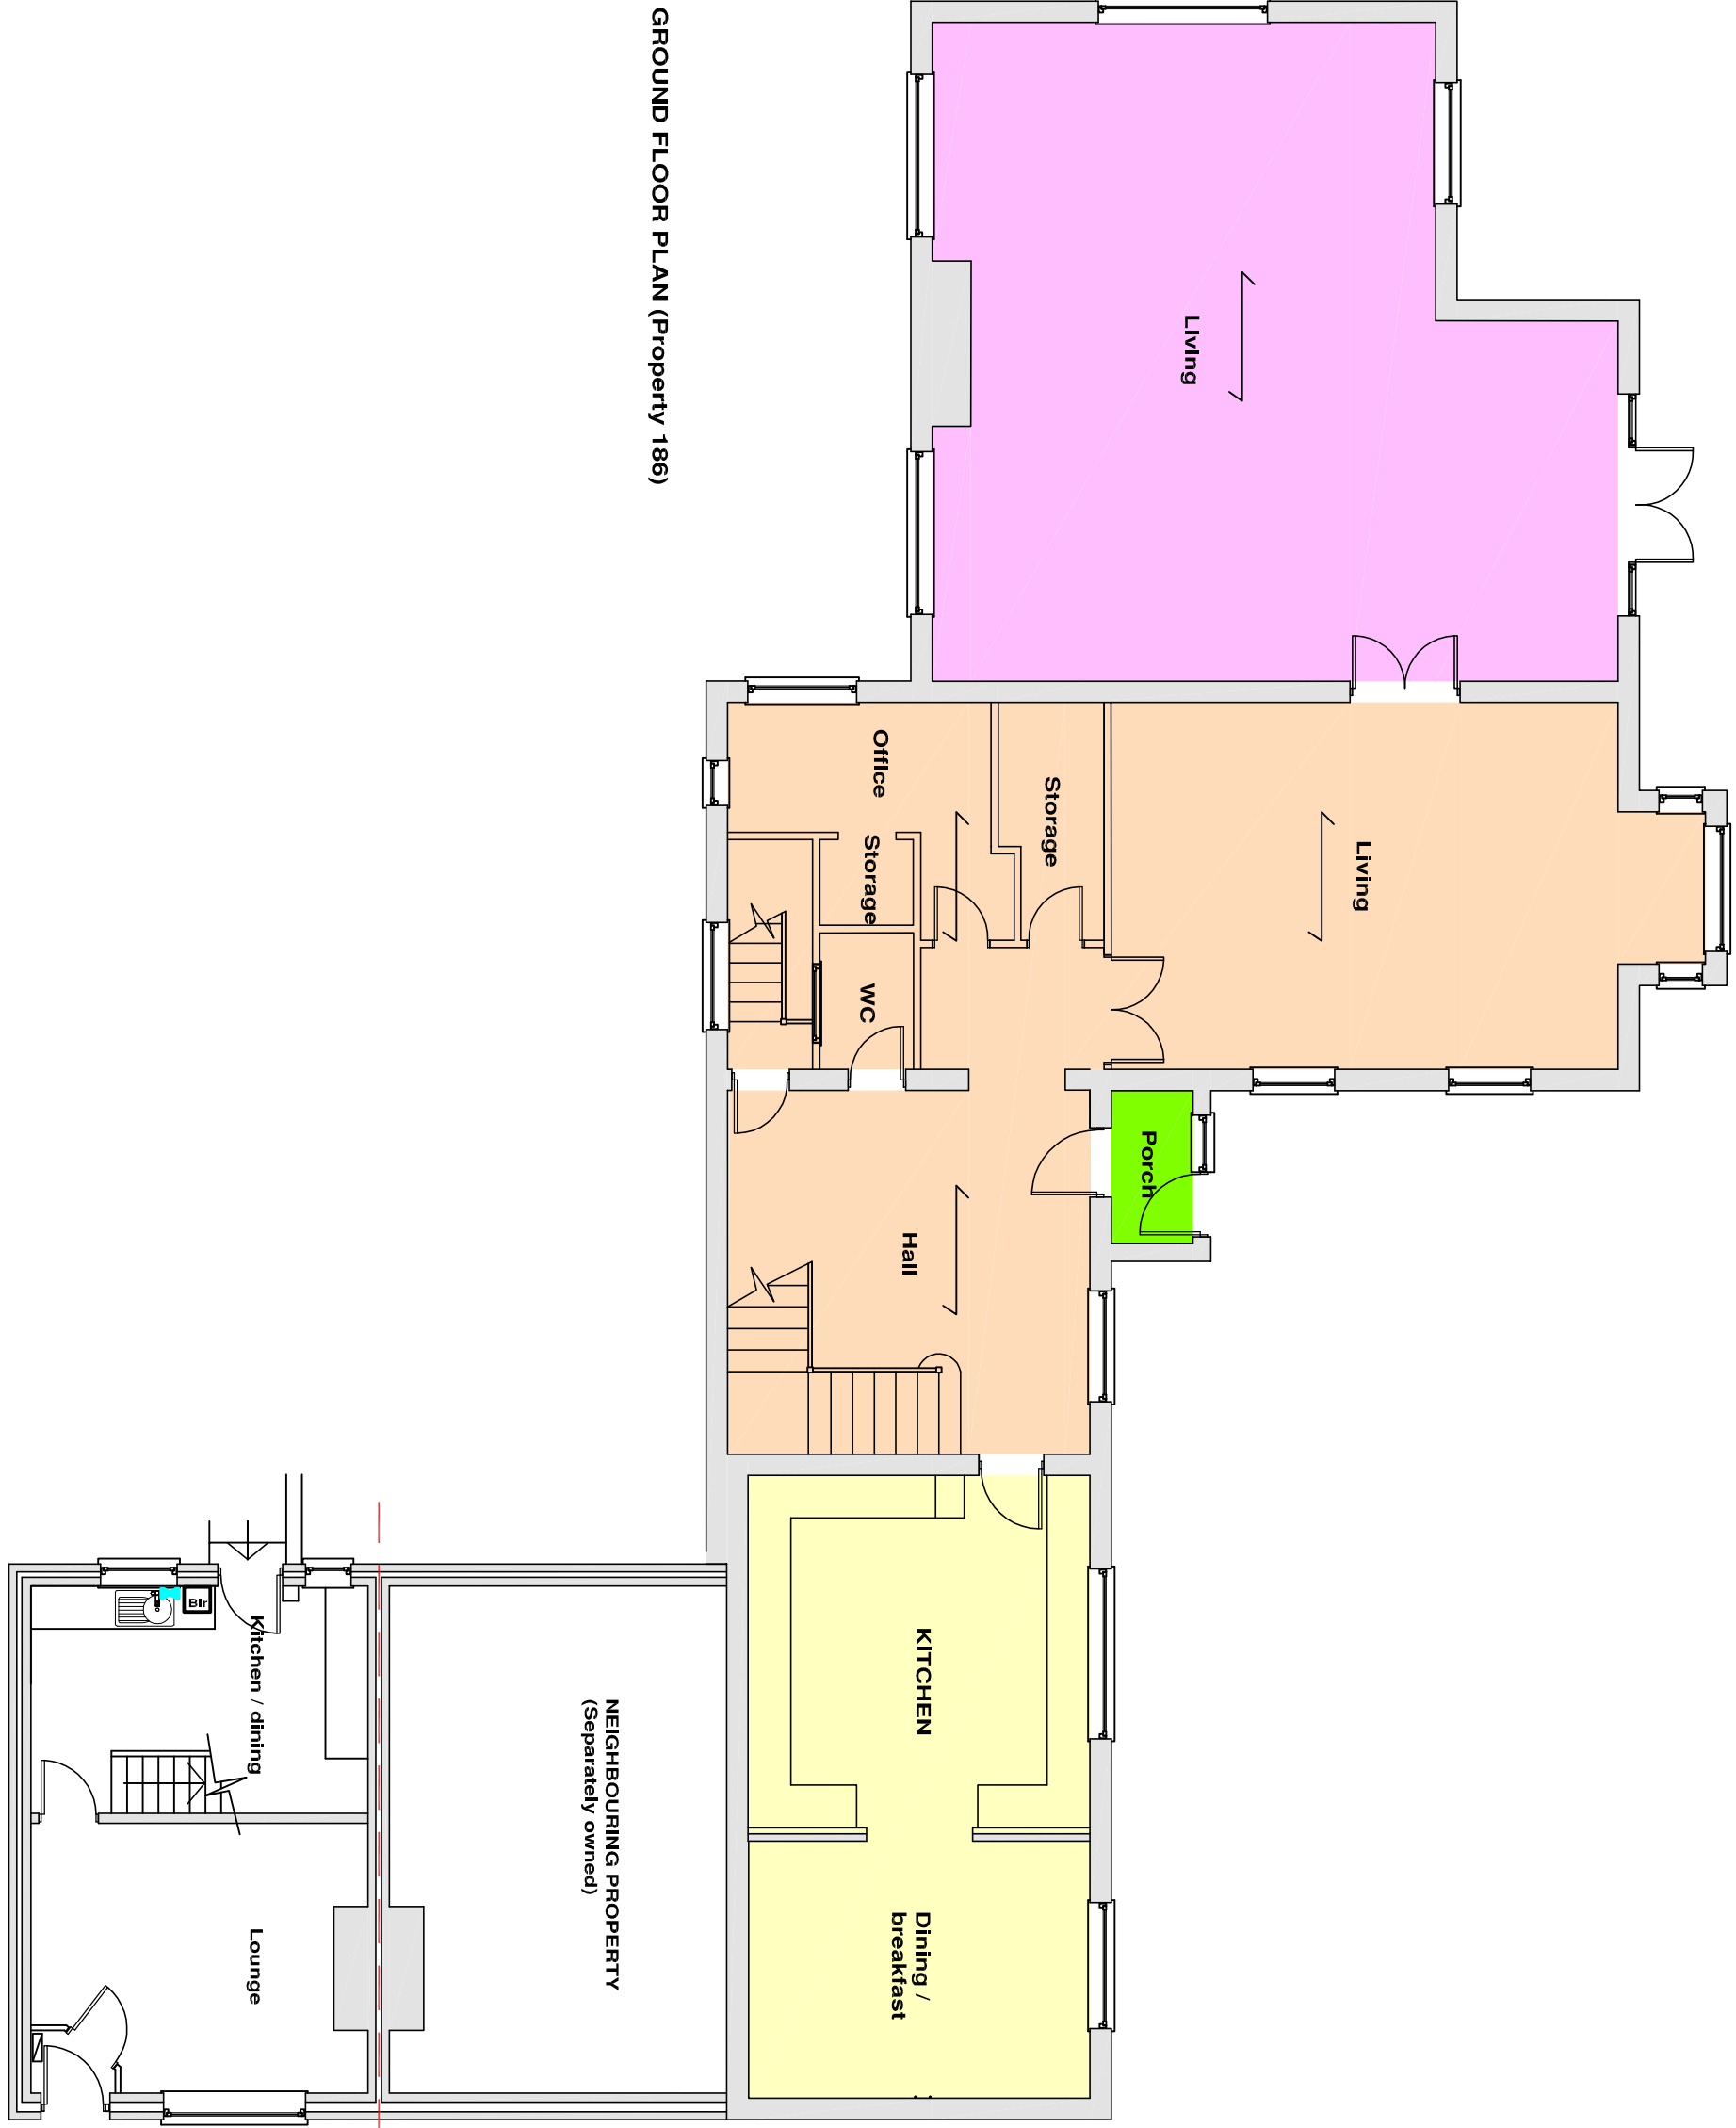

GROUND FLOOR PLAN (Property 190)

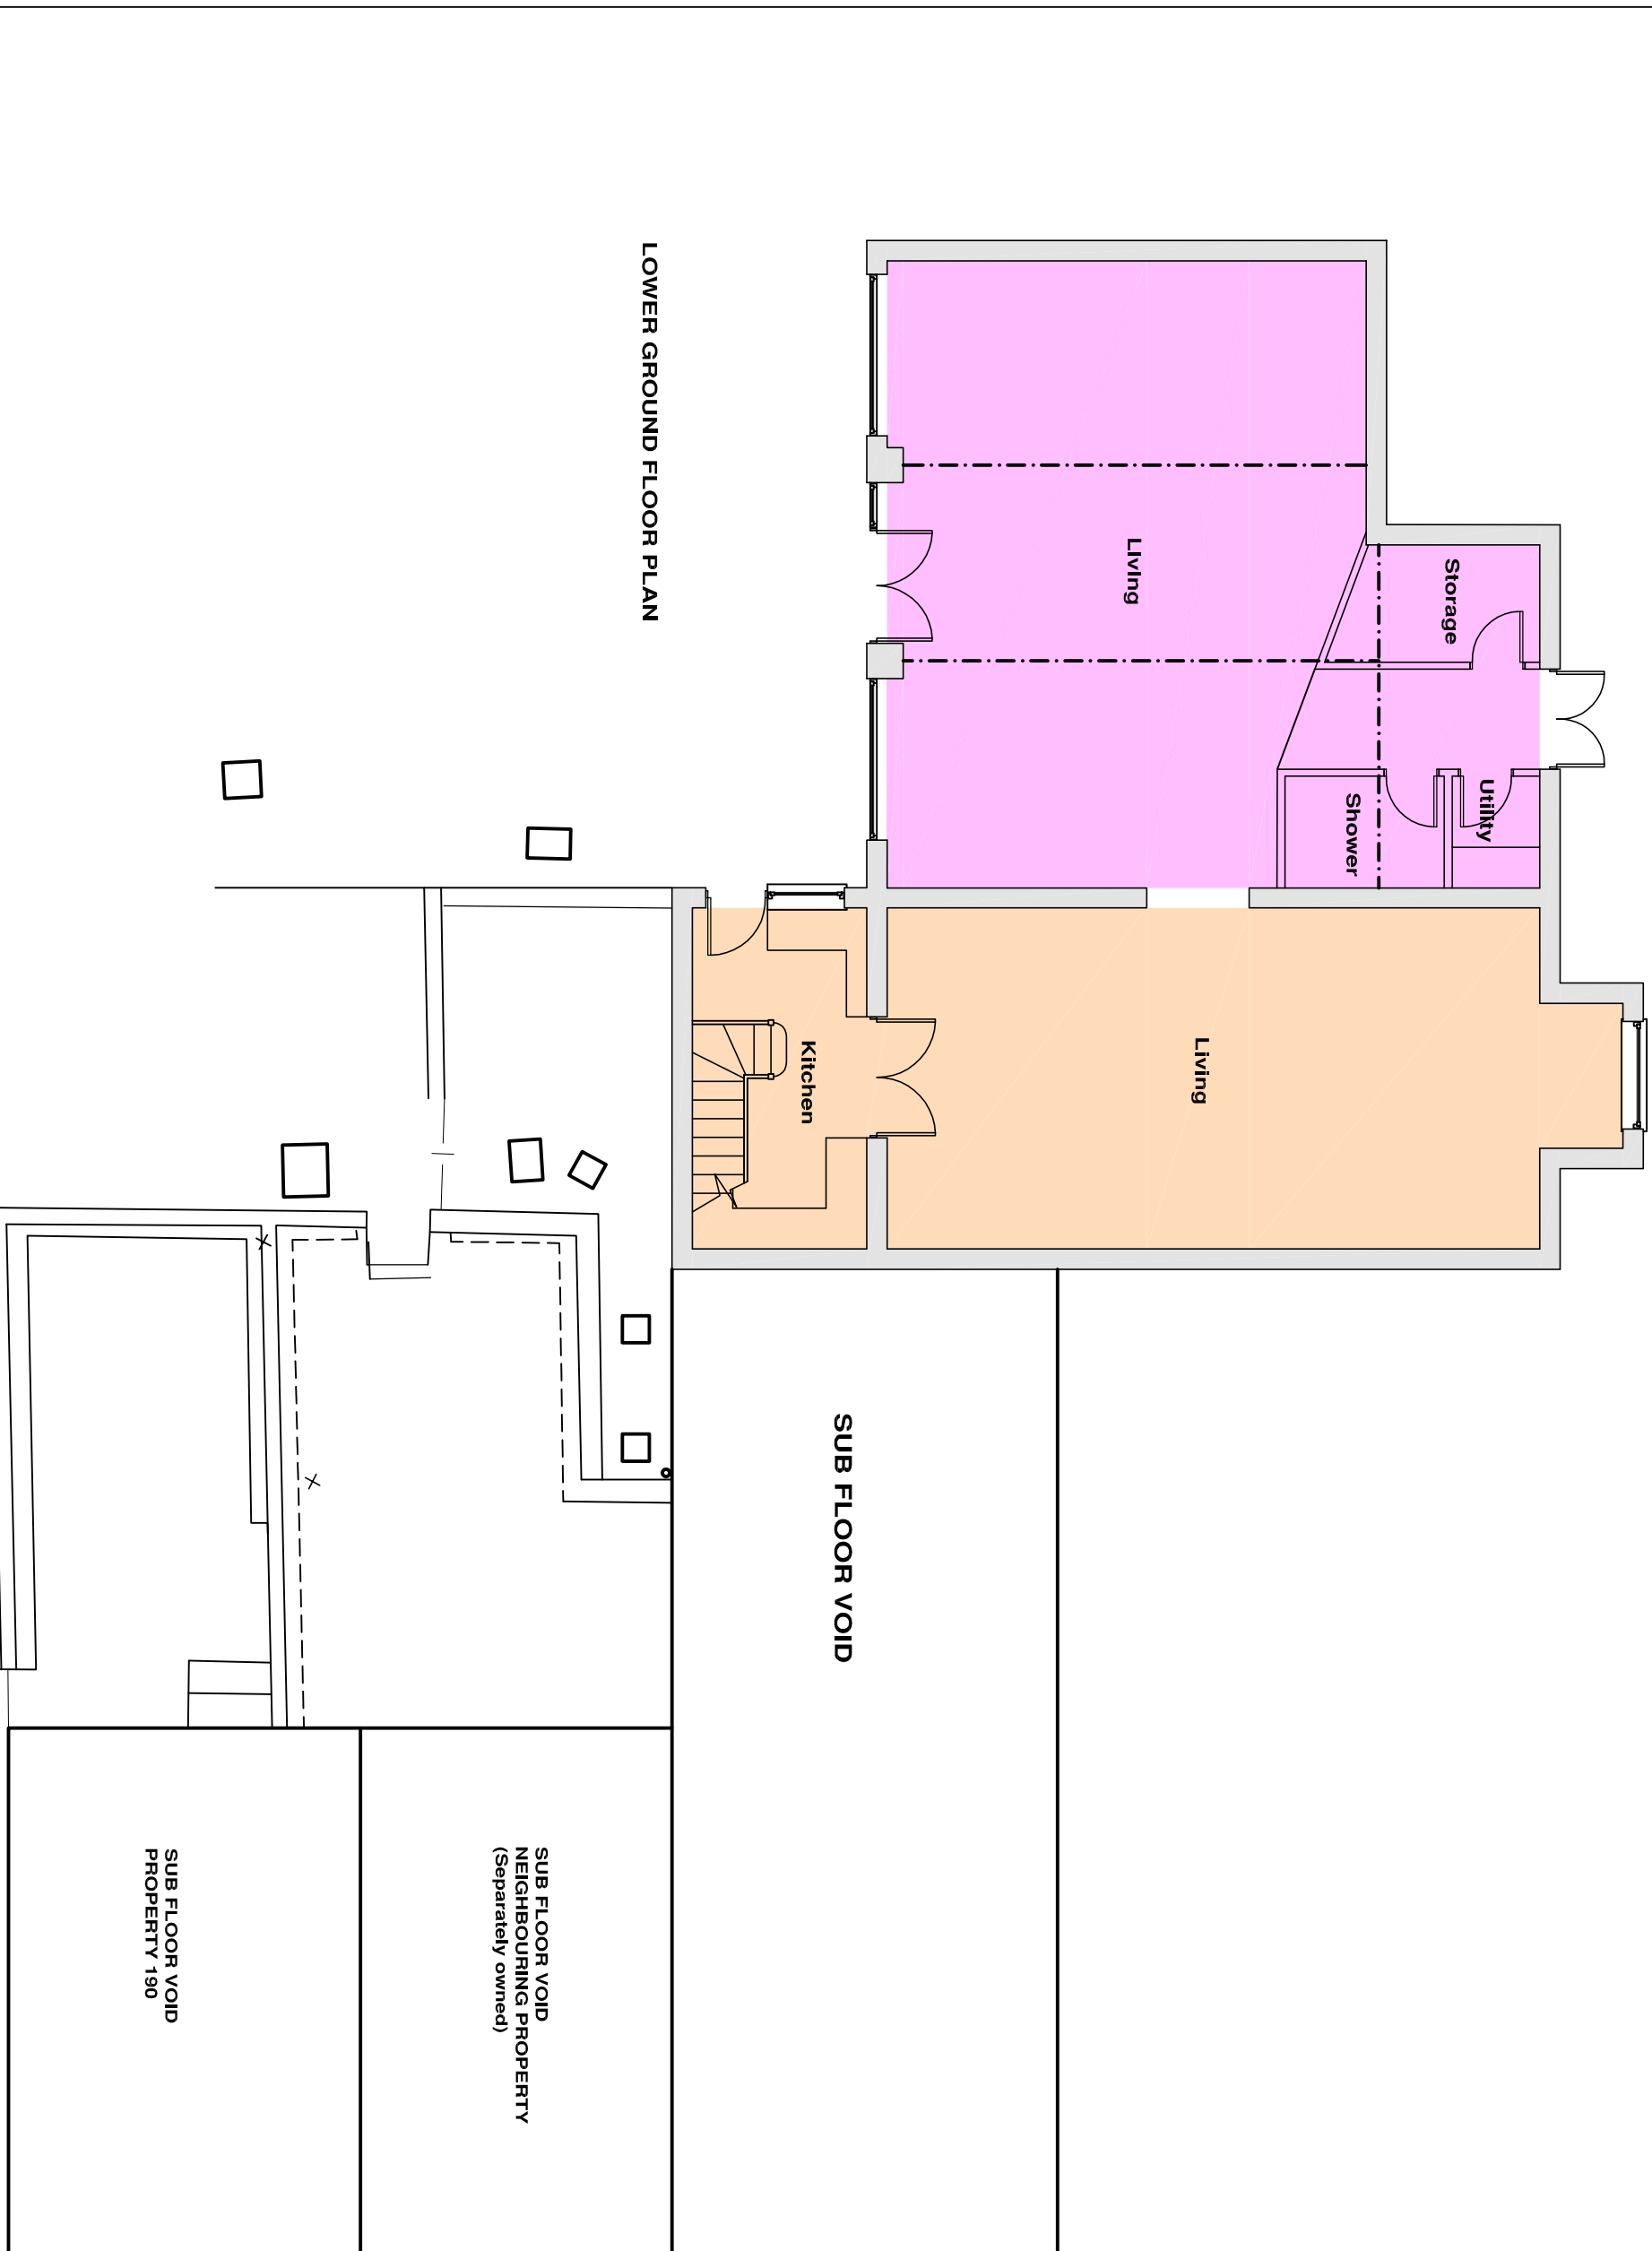


GROUND FLOOR PLAN (Property 186)

 

- 2 storey Terraced cottage element
- Rear three storey cottage outtigger
- Two storey extension with loft space
- Porch extension



FIRST FLOOR PLAN (Property 186)

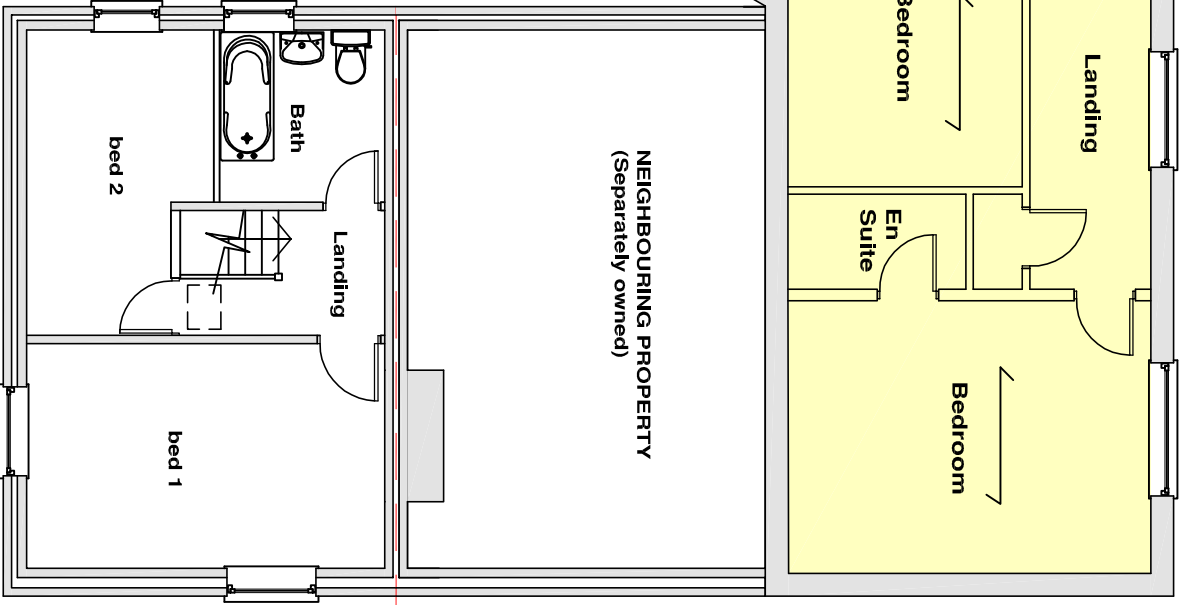

FIRST FLOOR PLAN (Property 190)